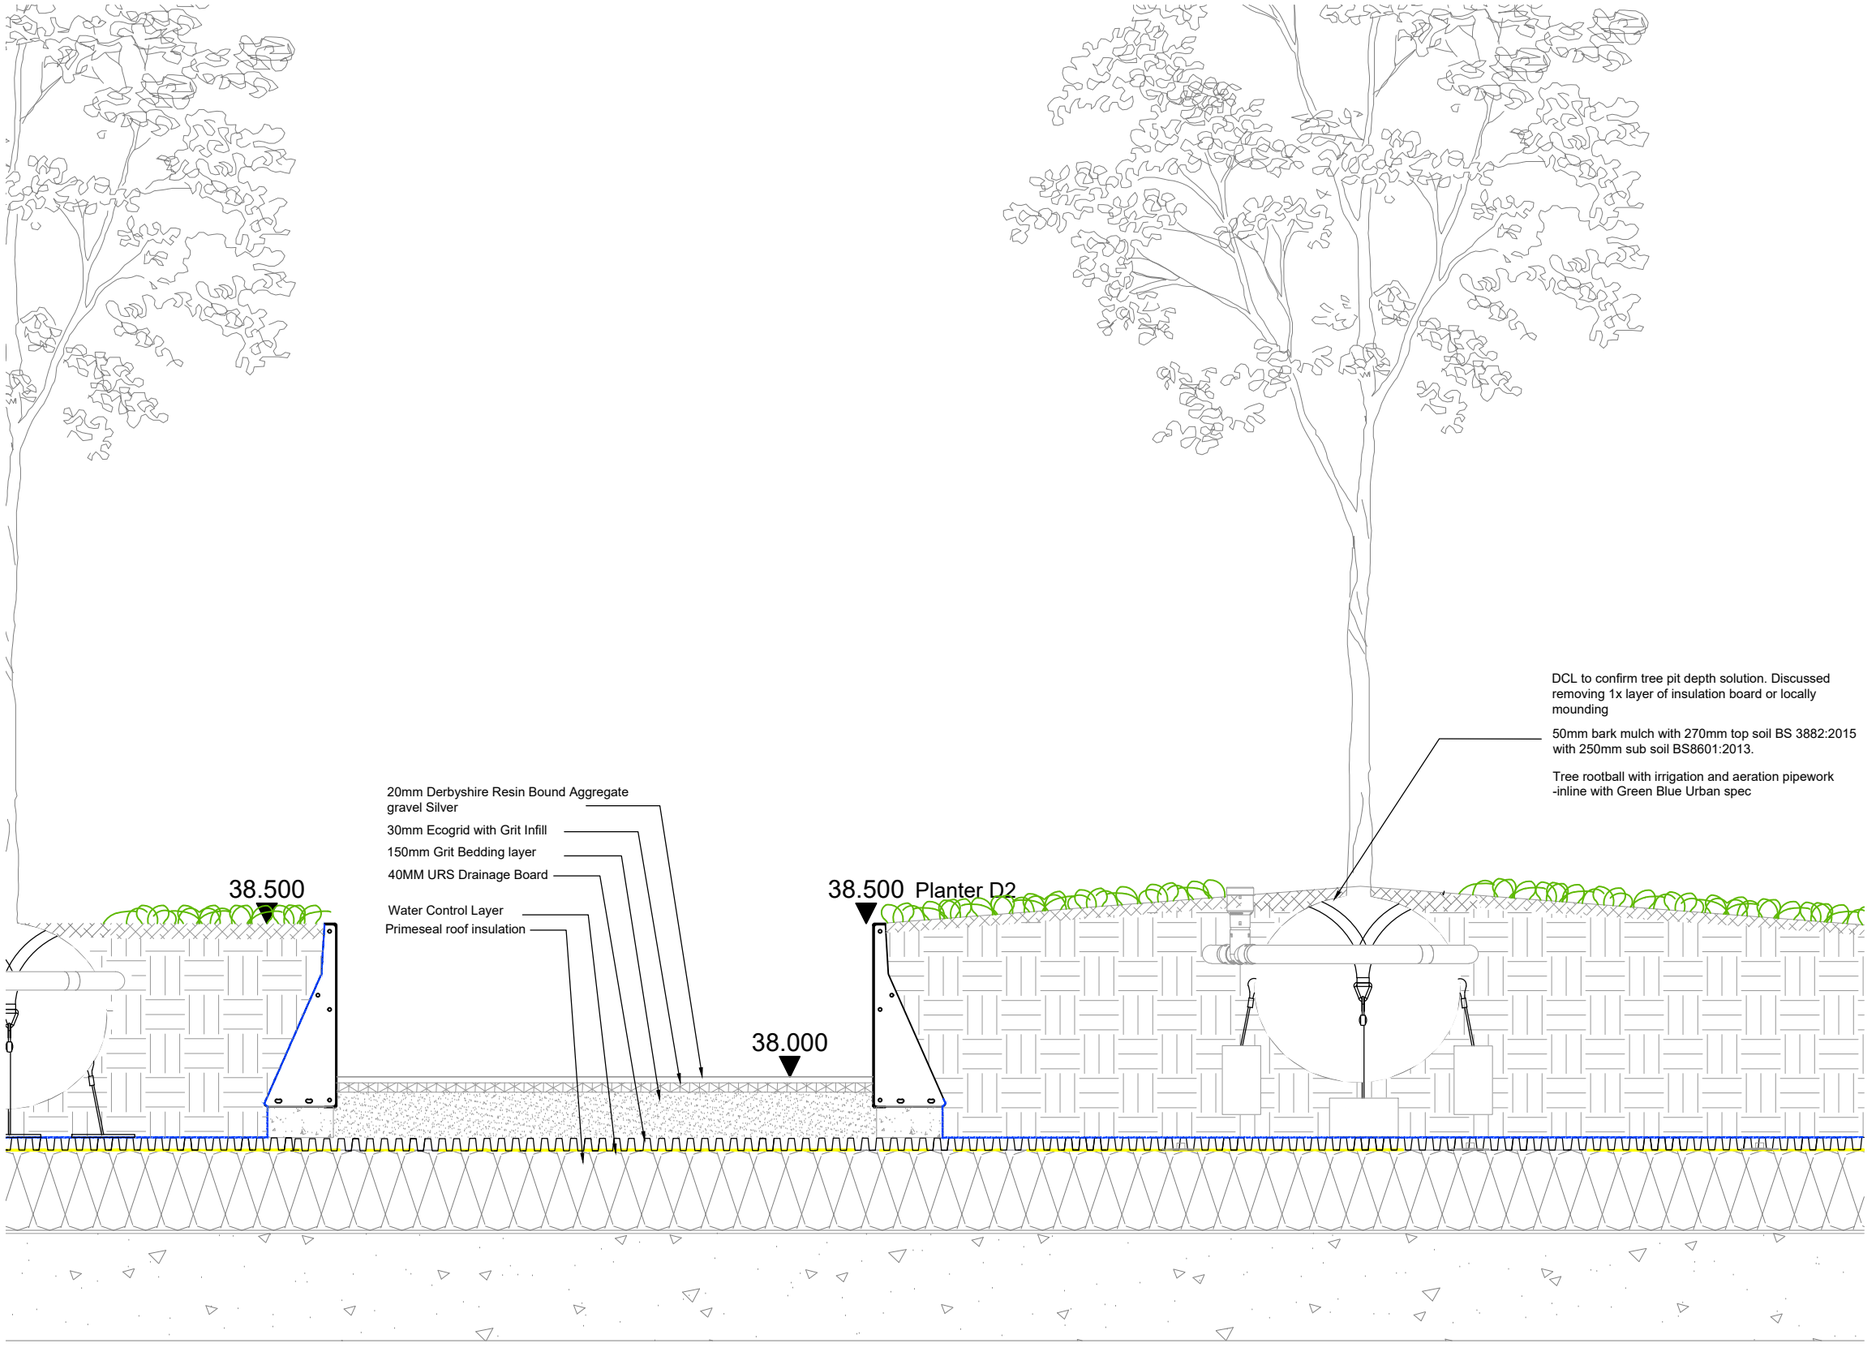

Detail 6109 - 102
Scale 1:20

Notes:

1. THE COPYRIGHT OF THIS DRAWING IS VESTED IN URBAN ROOFSCAPE'S AND IT MAY NOT BE REPRODUCED IN WHOLE OR PART OR USED FOR THE MANUFACTURE OF ANY ARTICLE WITHOUT THE EXPRESS PERMISSION OF THE COPYRIGHT HOLDERS.

2. WORK TO FIGURED DIMENSIONS ONLY.

3. THIS DRAWING IS TO BE READ IN CONJUNCTION WITH ALL RELEVANT ARCHITECTS, SERVICE ENGINEER'S AND URBAN ROOFSCAPE'S SPECIFICATIONS.

REV:	DESCRIPTION:	BY:	DATE:
C01:	Construction Issue	URS	Jan 25

STATUS: CONSTRUCTION

URBAN ROOFSCAPES
Office Address: Unit 14a Catherine Street, Warrington, WA5 0LH

CLIENT: Downing Construction LTD

ARCHITECT: SHP

SITE: Block D, First Street, Manchester

TITLE: Block D Section 09 Detail 102

SCALE AT A3:	DATE:	DRAWN:	CHECKED:
1:20	JAN 25	URS	

DRAWING NO: FSS-D-URS-EX-01-DT-6109-102

REVISION: C01