
0m 1m 2m 3m 4m 5m

VISUAL SCALE 1:100 @ A3

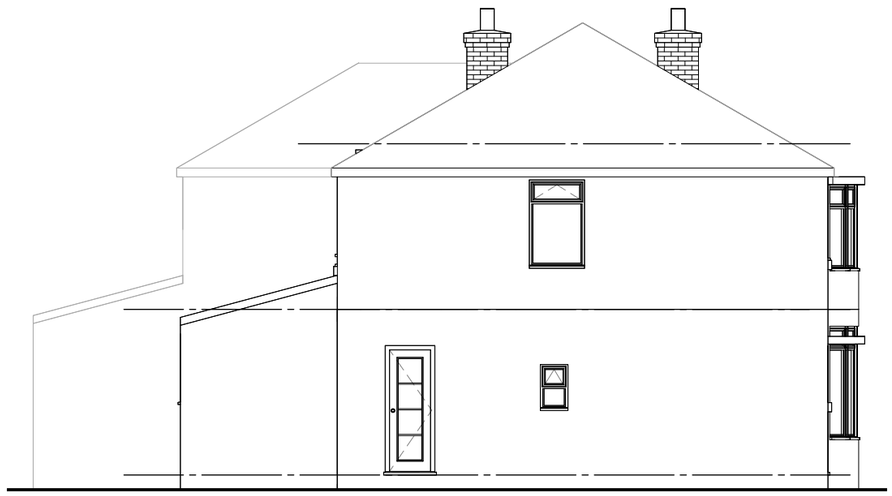


01-E-Elevation
1 : 100



02-E-Elevation
1 : 100



03-E-Elevation
1 : 100

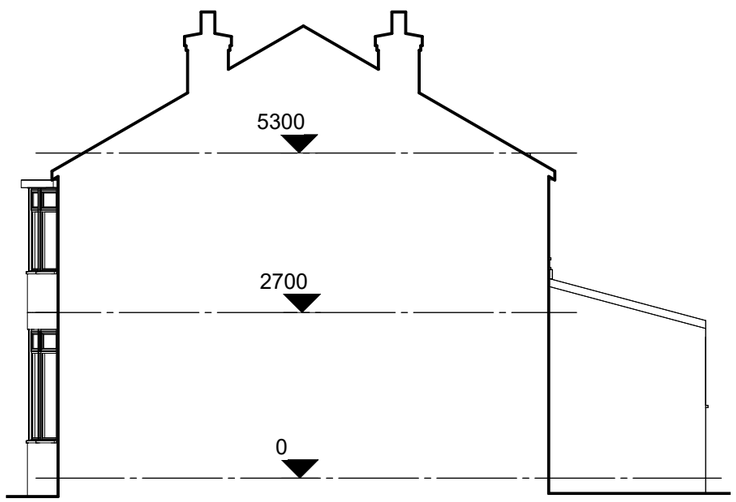

04-E-Elevation
1 : 100

COPYRIGHT © ALL RIGHTS RESERVED BY VIKAS ALYAS LTD. DO NOT SCALE FROM DRAWING. DRAWING INDICATES DESIGN INTENT ONLY. REPORT ANY DISCREPANCIES TO CLIENT / VA LTD. NOT TO BE USED FOR CONSTRUCTION UNLESS STATED SO. TO BE READ IN CONJUCTION WITH OTHER DRAWINGS OR SPECIFICATION WHERE PROVIDED.

ARCHITEK
BUILDING DESIGN CONSULTANCY
0161 511 8479
vikas@architek.uk
916 Stockport Road, Levenshulme, Manchester, M19 3AB

No.	Description	Date
P1	Issue to Planning	29.10.2025

PROJECT
Multi storey extension to side and rear of property.
Loft conversion and front porch extension

Manchester City Council

PURPOSE OF ISSUE
Planning

ADDRESS
53 Delacourt Road, Withington,
Manchester, M14 6BU

SHEET
Existing Elevations

CLIENT
Dastan Ahmed

Date	Project number	Scale (@ A3)
17.10.2025	1467	1 : 100

Drawn by	DRAWING NUMBER	REV
NM	A103	P1

Checked by
VA