



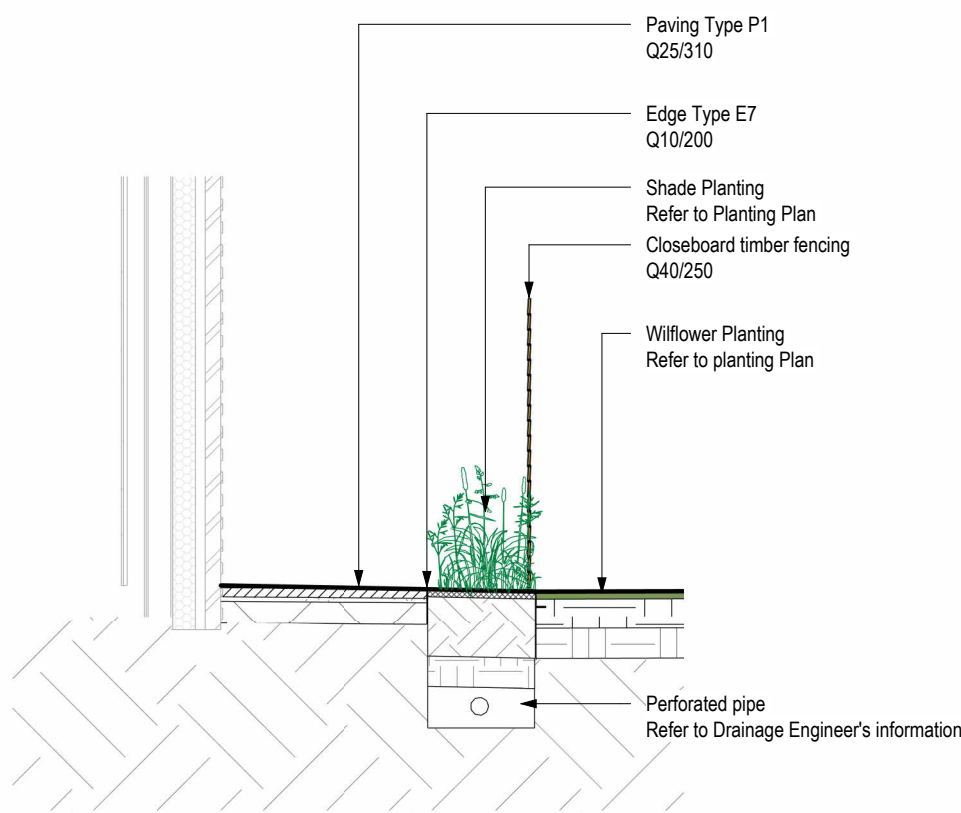

4 Section through east facade and planting
1: 50 @




2 Elevation through north facade facing west
1: 50 @

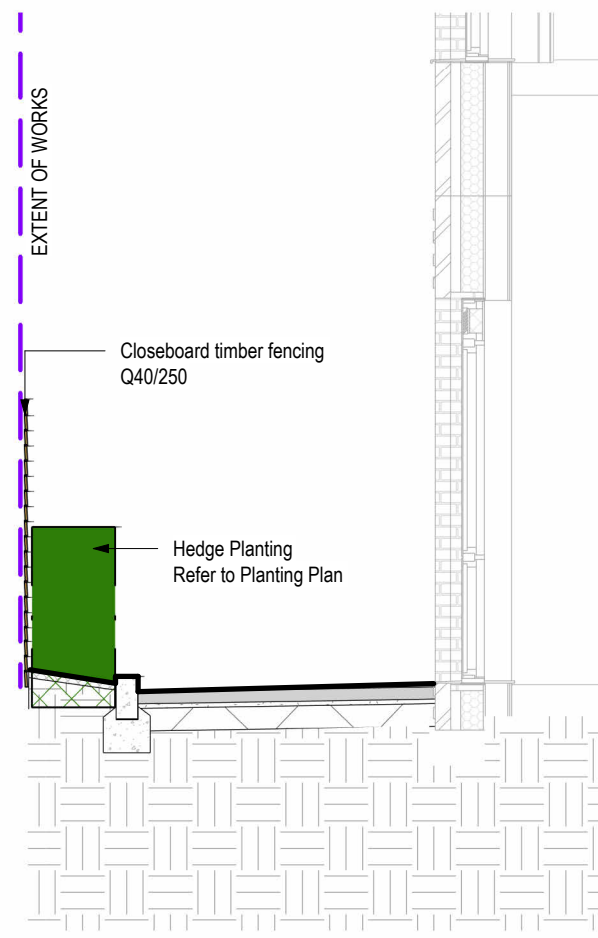

3 Section through north facade
1: 50 @



1 Courtyard Elevation facing west
1: 50 @

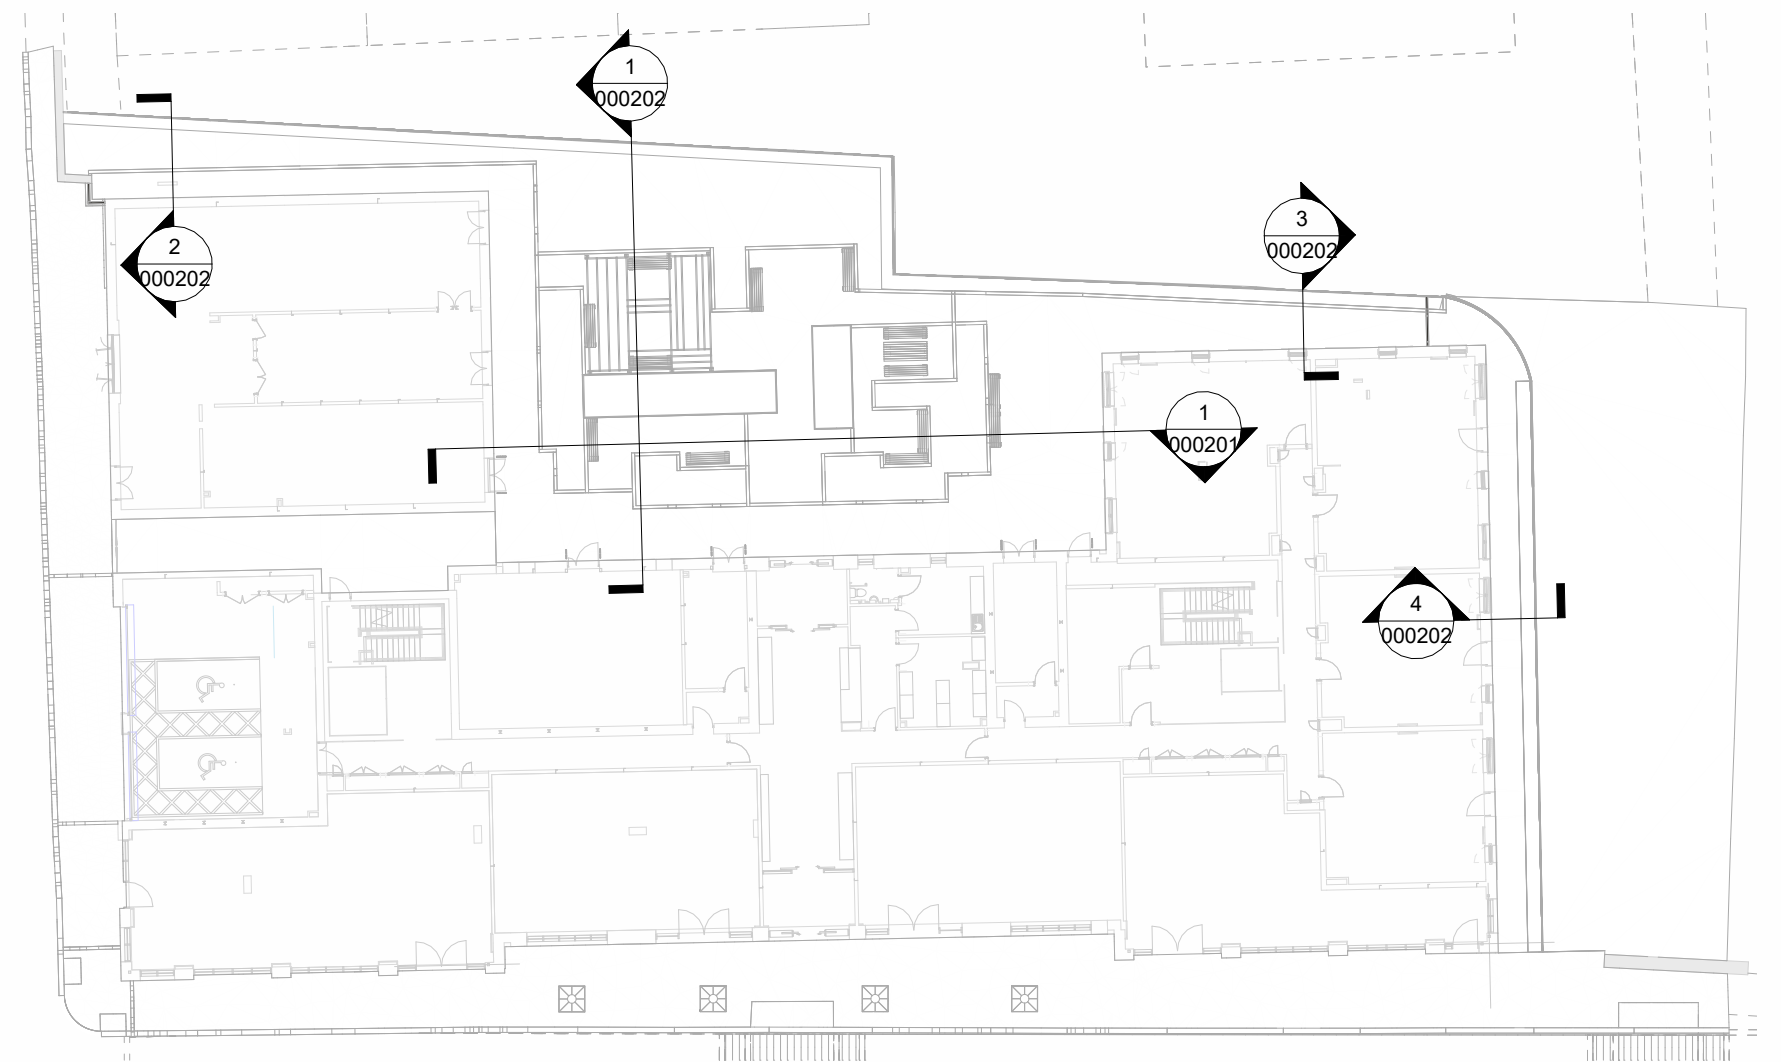

5 Section Location Plan - Sheet 02
1: 350 @ A1

rev	details	by	date
P01	STAGE 4 ISSUE	SB	27.06.2024
P02	TITLEBLOCK UPDATED	SB	01.07.2024
P03	STAGE 5	ER	05.03.2025
P04	STAGE 5	ER	10.03.2025
P05	PLANNING NMA	ER	28.05.2025
P06	PLANNING NMA	OC	16.09.2025
P07	PLANNING NMA	OC	22.09.2025

Notes

- Do not scale from drawings, use figured dimension only.
- All dimensions to be checked on site
- This drawings should be read in conjunction with all other Gillespies drawings and specifications
- For General Arrangements refer to EYJW-GIL-EX-00-DR-L-000100 Series
- For Detailed Levels Plans refer to EYJW-GIL-EX-00-DR-L-000105
- For Hardworks Details refer to EYJW-GIL-EX-00-DR-L-000300 Series
- For Softworks Details refer to EYJW-GIL-EX-00-DR-L-000400 Series
- For Landscape NBS refer to EYJW-GIL-EX-00-TS-L-000501

Project Title Eliza Yard, Ancoats P21641-00-001	Drawing Number EYJW-GIL-EX-00-DR-L-000202			Client John Sisk and Sons Ltd John Sisk & Son Ltd 2410 Rogers Court The Crescent Birmingham Business Park Birmingham B37 7YE
Drawing Status S4 - FOR REVIEW & AUTHORISATION	Purpose of Issue Planning NMA	Revision P07		
Drawing Title Eliza Site Sections 02	Date 27/06/2024	Scale As @A1 indicated	Drawn AG	Checked SB
© copyright GILLESPIES LLP, all rights reserved				

Gillespies

5th Floor, Phoenix House, 3 South Parade, Leeds, LS1 5DQ.
P: +44 (0)113 247 5550 E: Rachel.Taylor@gillespies.co.uk