


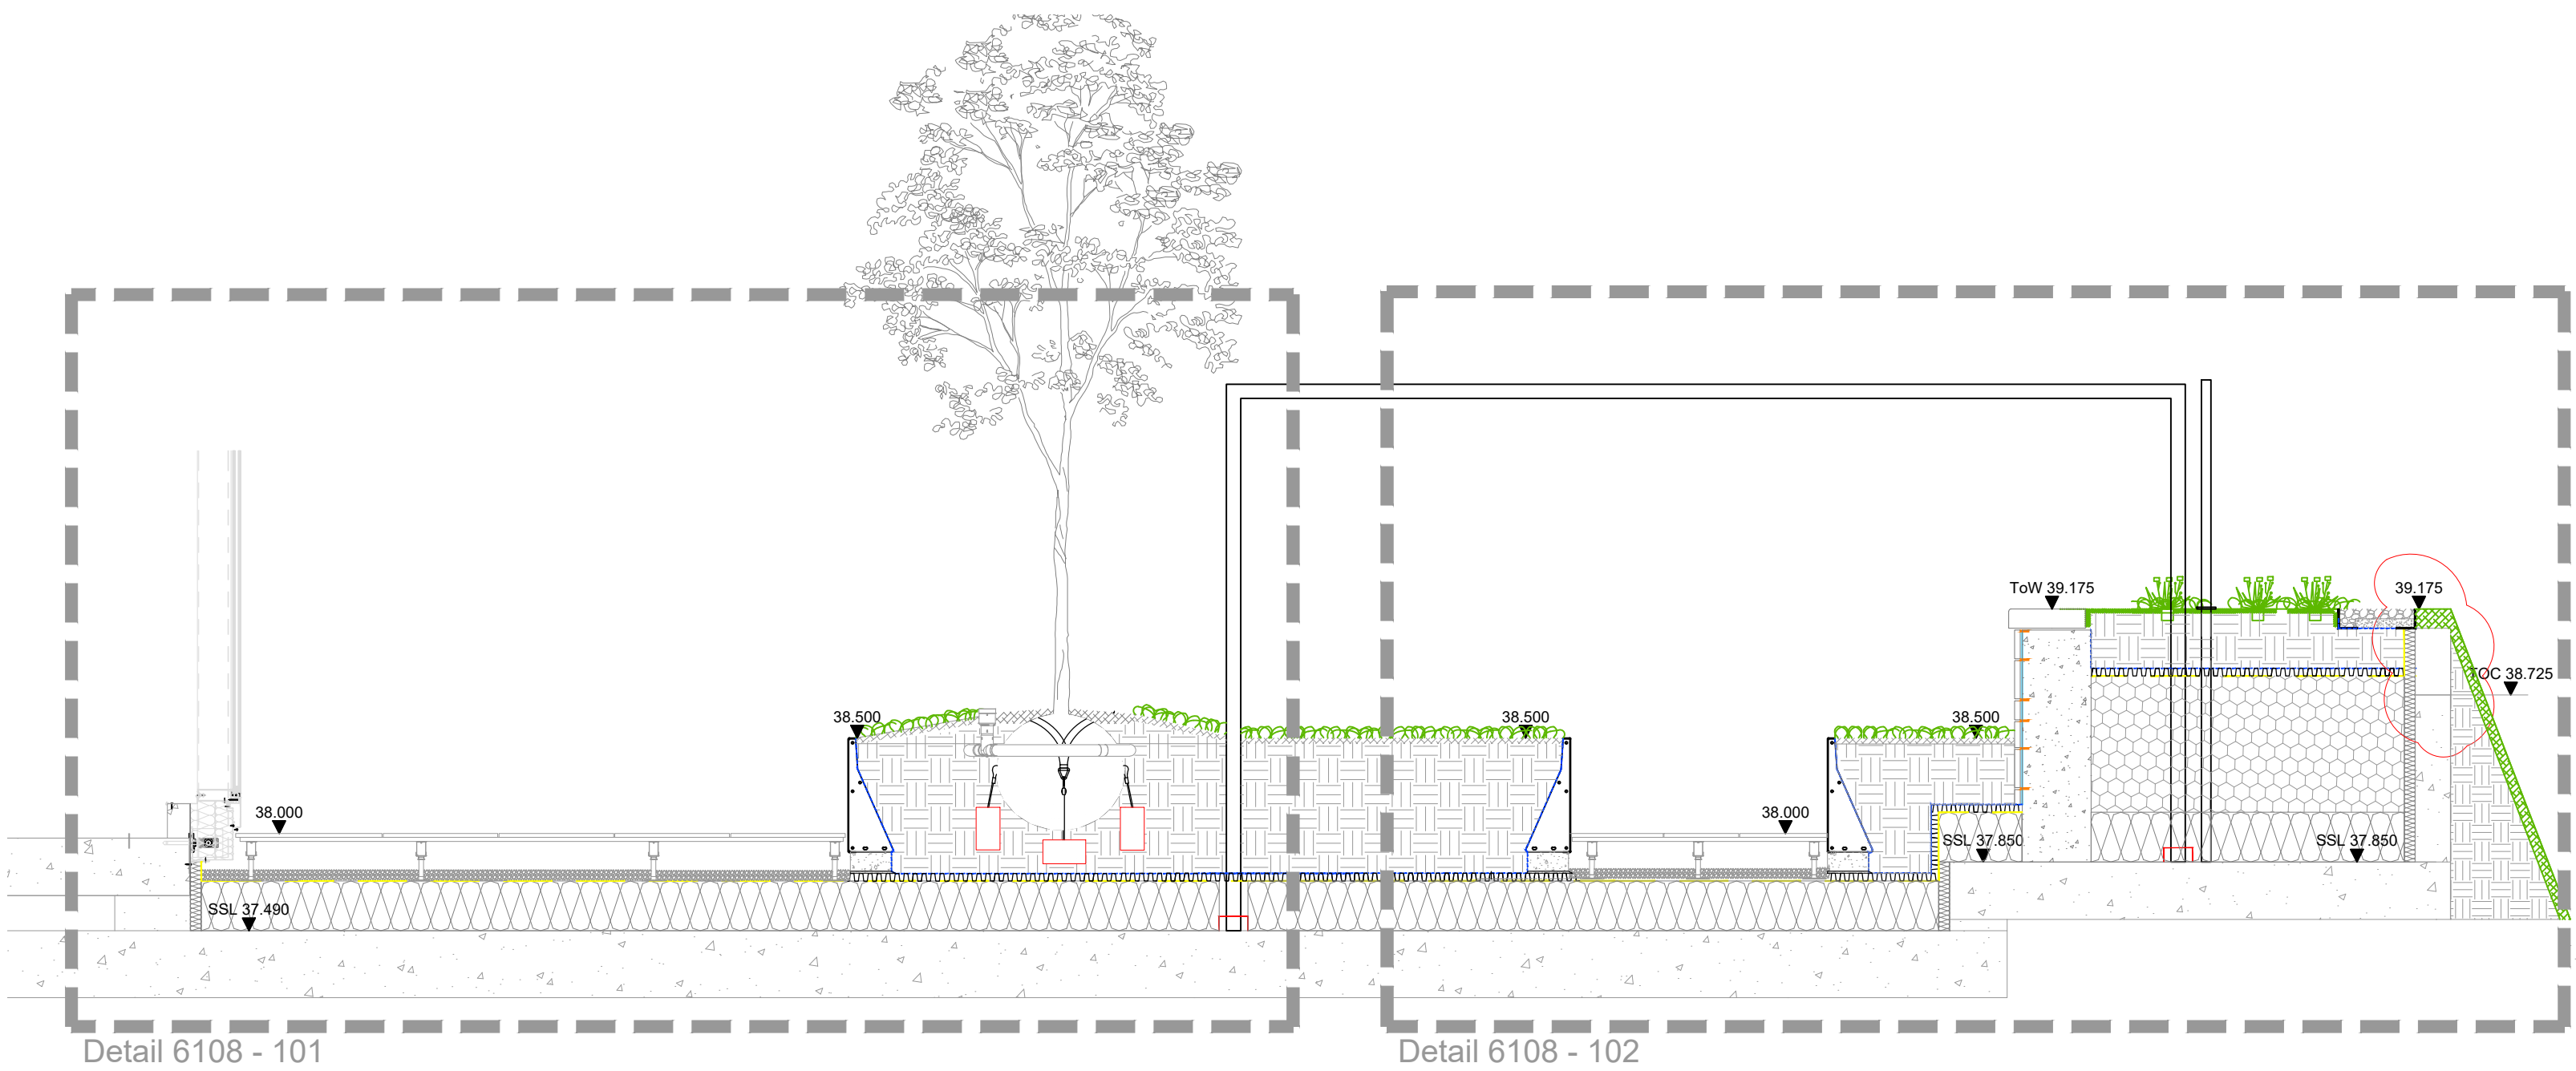

SECTION 08
SECTION @ 1:50

Notes:

- NOTES
1. THE COPYRIGHT OF THIS DRAWING IS VESTED IN URBAN ROOFSCAPES AND IT MAY NOT BE REPRODUCED IN WHOLE OR PART OR USED FOR THE MANUFACTURE OF ANY ARTICLE WITHOUT THE EXPRESS PERMISSION OF THE COPYRIGHT HOLDERS.
 2. WORK TO FIGURED DIMENSIONS ONLY.
 3. THIS DRAWING IS TO BE READ IN CONJUNCTION WITH ALL RELEVANT ARCHITECT'S, SERVICE ENGINEER'S AND URBAN ROOFSCAPES'S SPECIFICATIONS.



Office Address: Unit 14a Catherine Street, Warrington, WA5 0LH

CLIENT: DCL

ARCHITECT: SHP

REV:	DESCRIPTION:	BY:	DATE:
STATUS:		CONSTRUCTION	
LANDSCAPE ARCHITECT:			
OP-EN			
SITE:			
First St, Manchester			
TITLE:			
Block D - Section 08			
SCALE AT A1:		DATE:	CHECKED:
NTS		JAN 25	checked
DRAWING NO:		DRAWN:	REVISION:
FSS-AB-URS-EC-01-SE-6108		URS	C01