




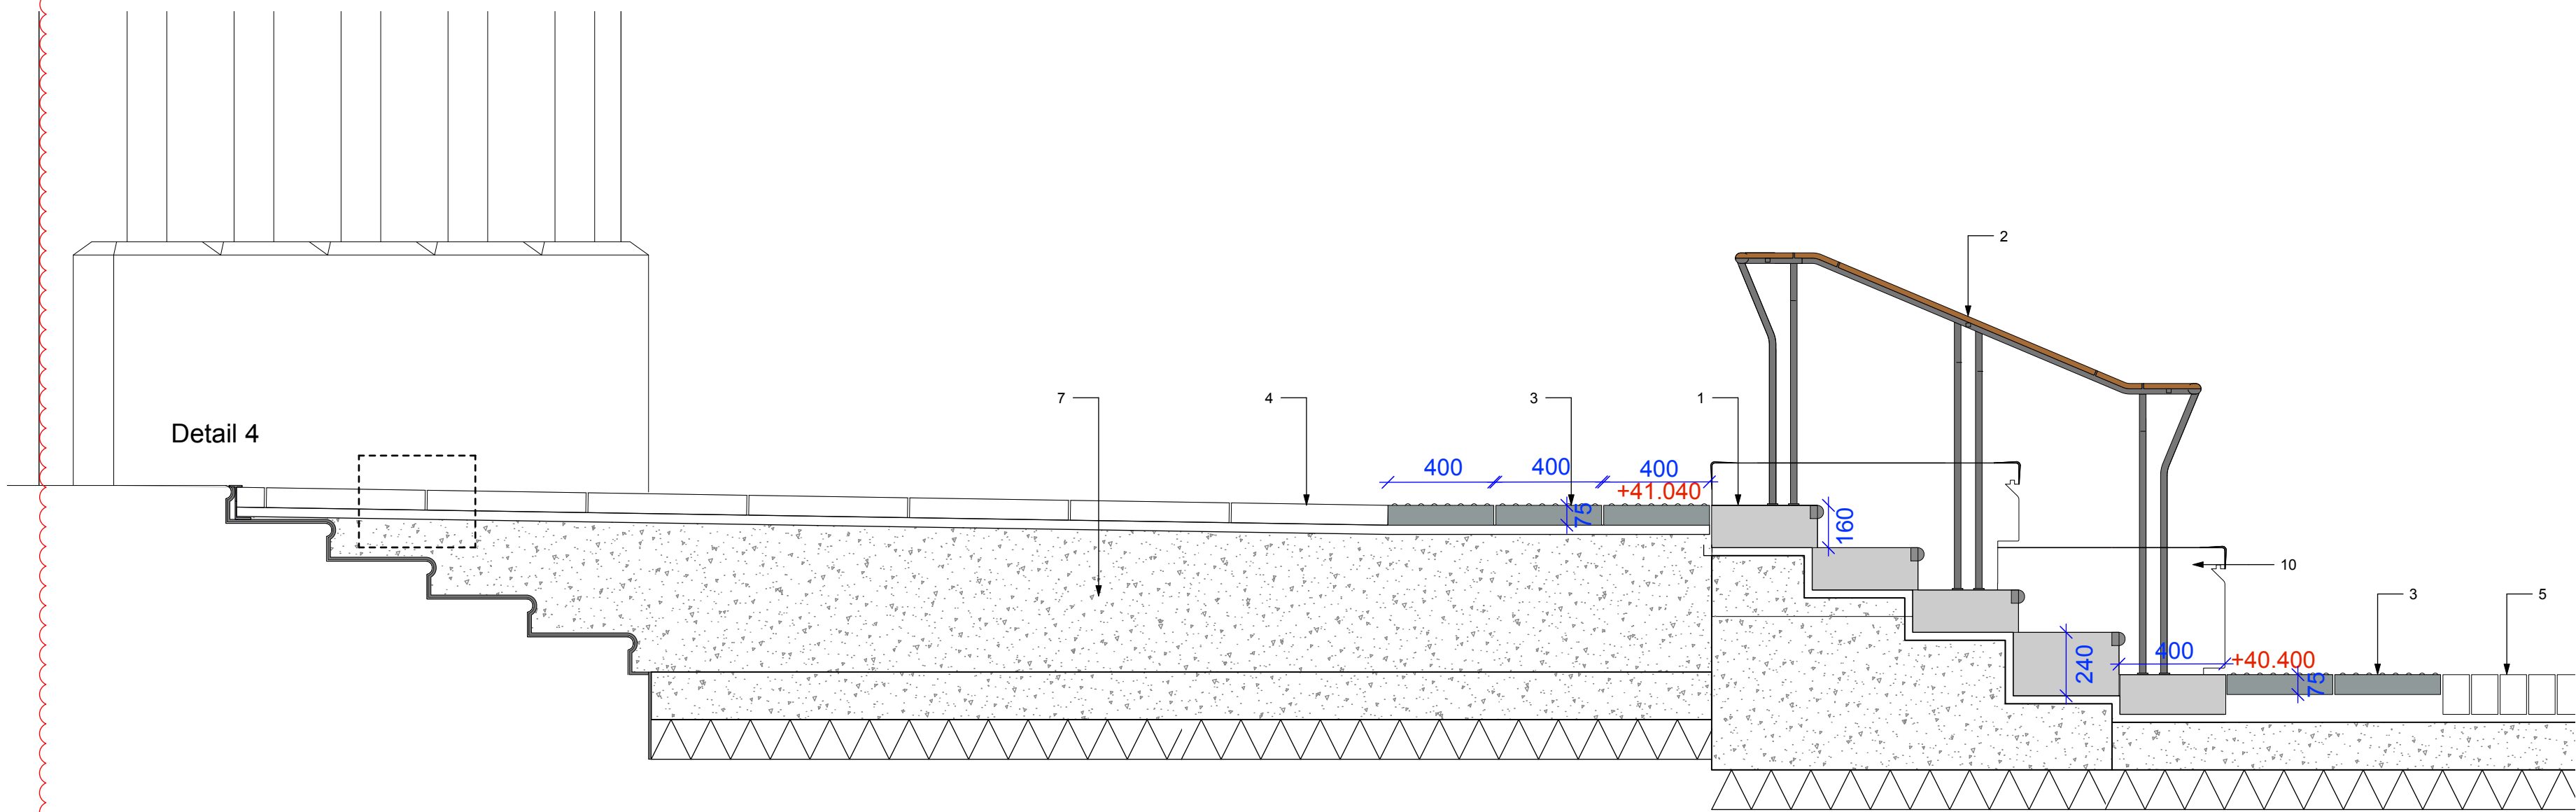


1 Section A-A': Steps to Albert Square Entrance
Scale: 1:20

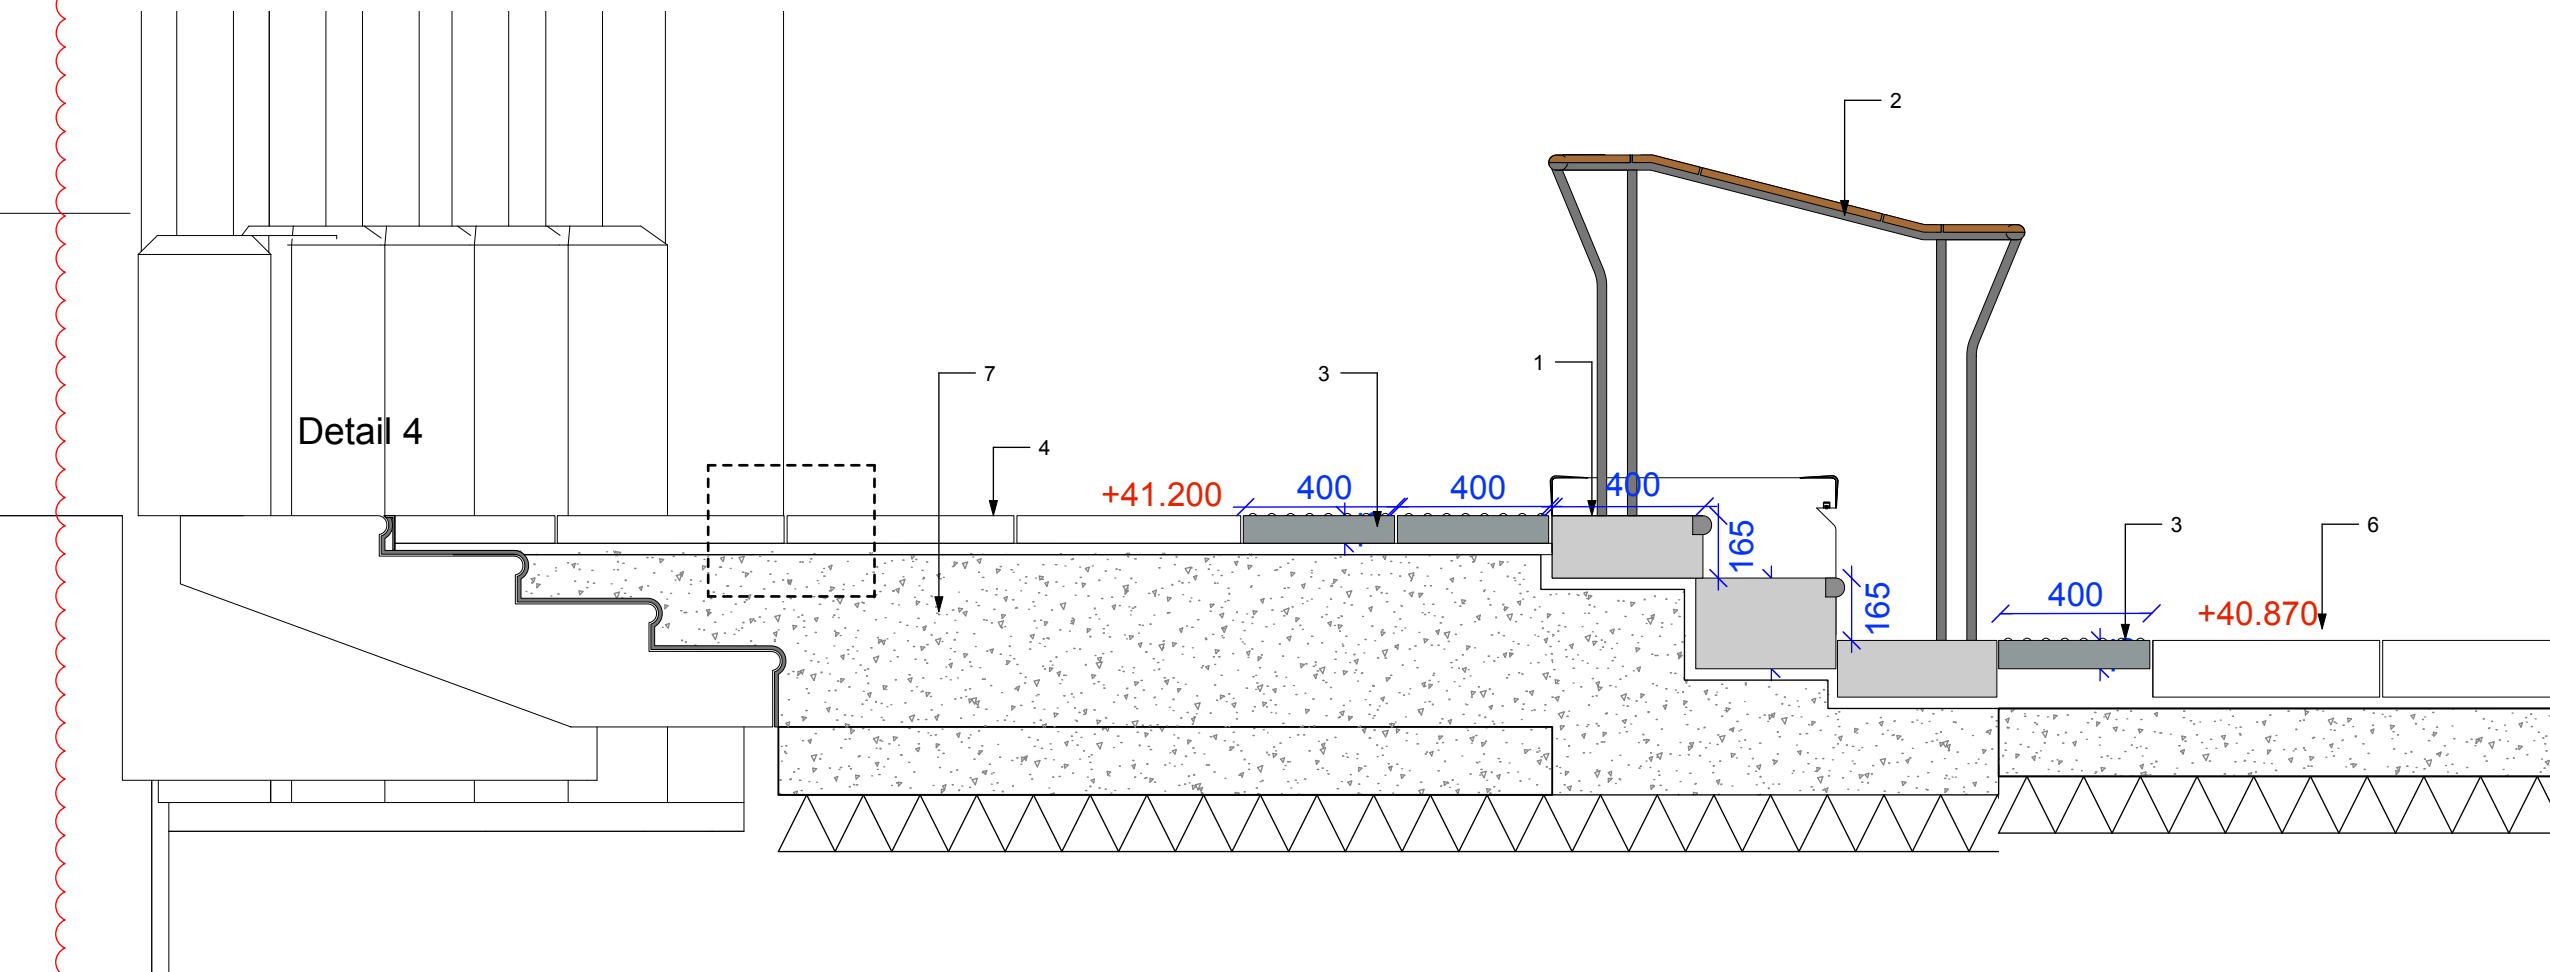


6 Section B-B': Steps to Cooper Street Entrance
Scale: 1:20

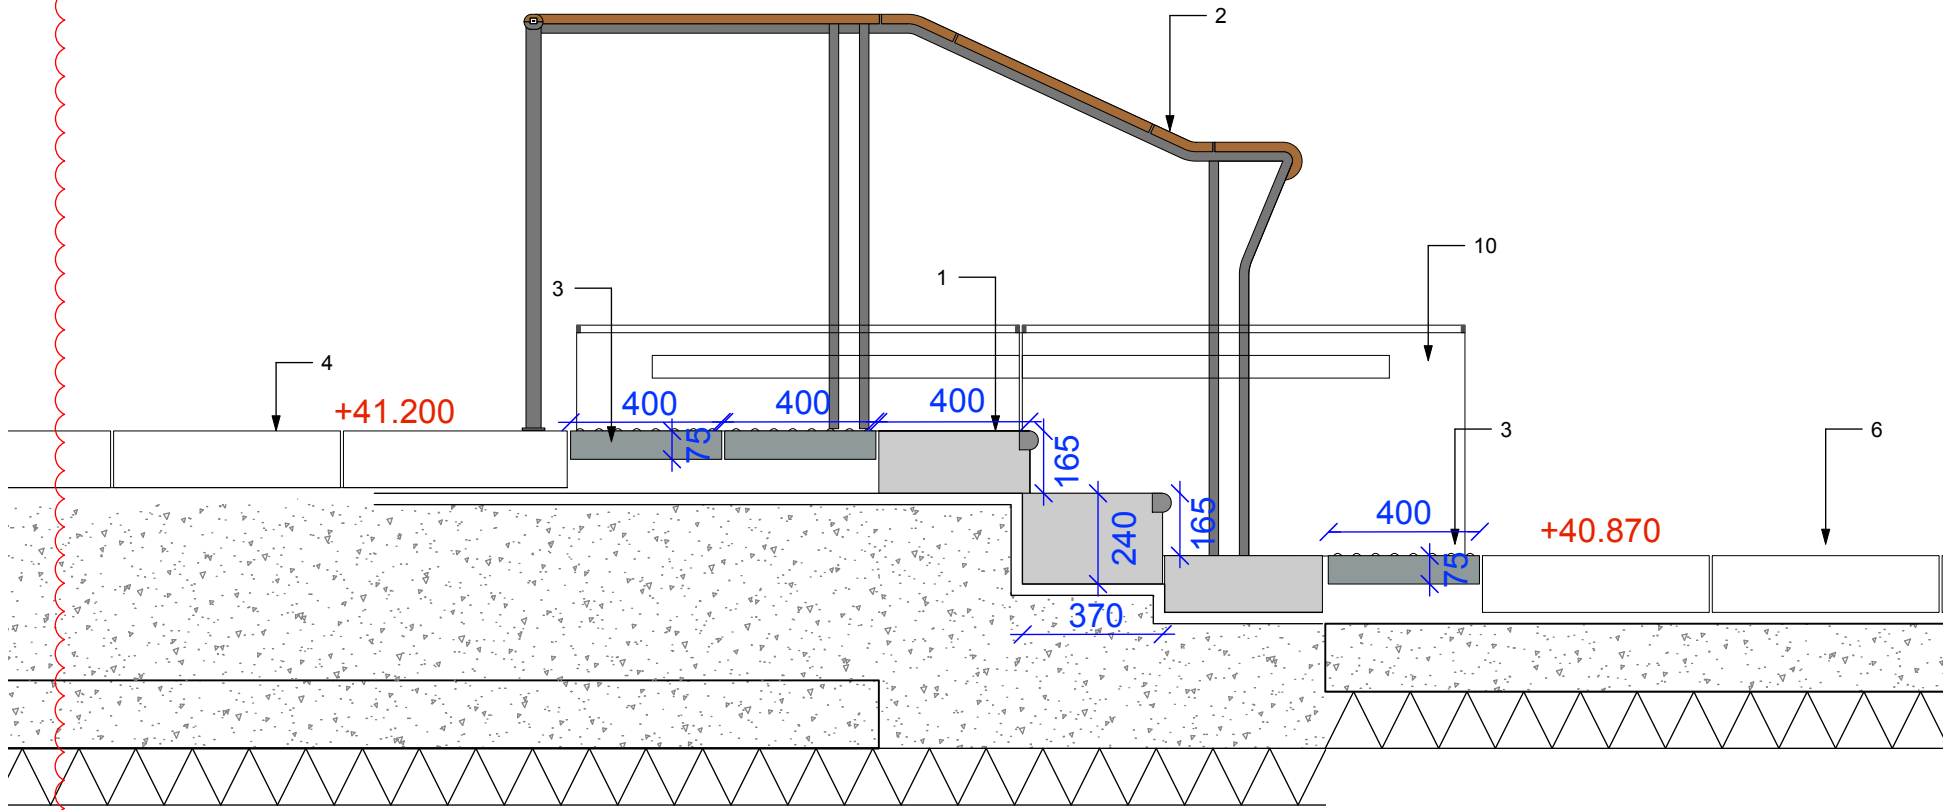


3 Section C-C': Steps to Cooper Street Entrance
Scale: 1:20

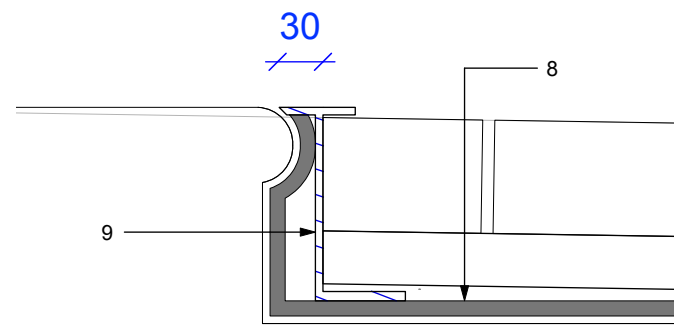


4 Interface Detail: Bronze Edge to Building Interface
Scale: 1:5

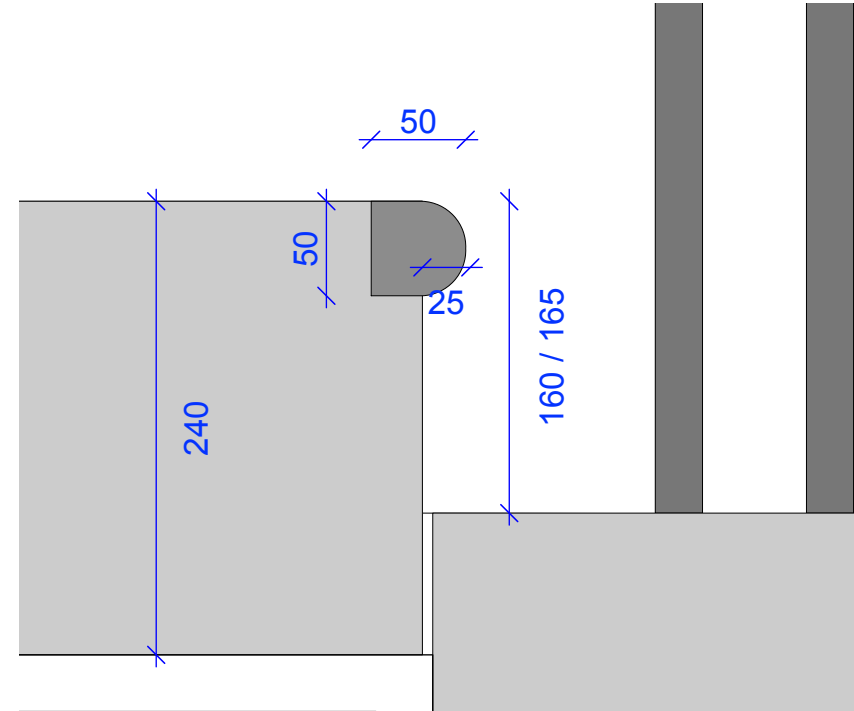


5 Typical Detail: Step Nosing
Scale: 1:4

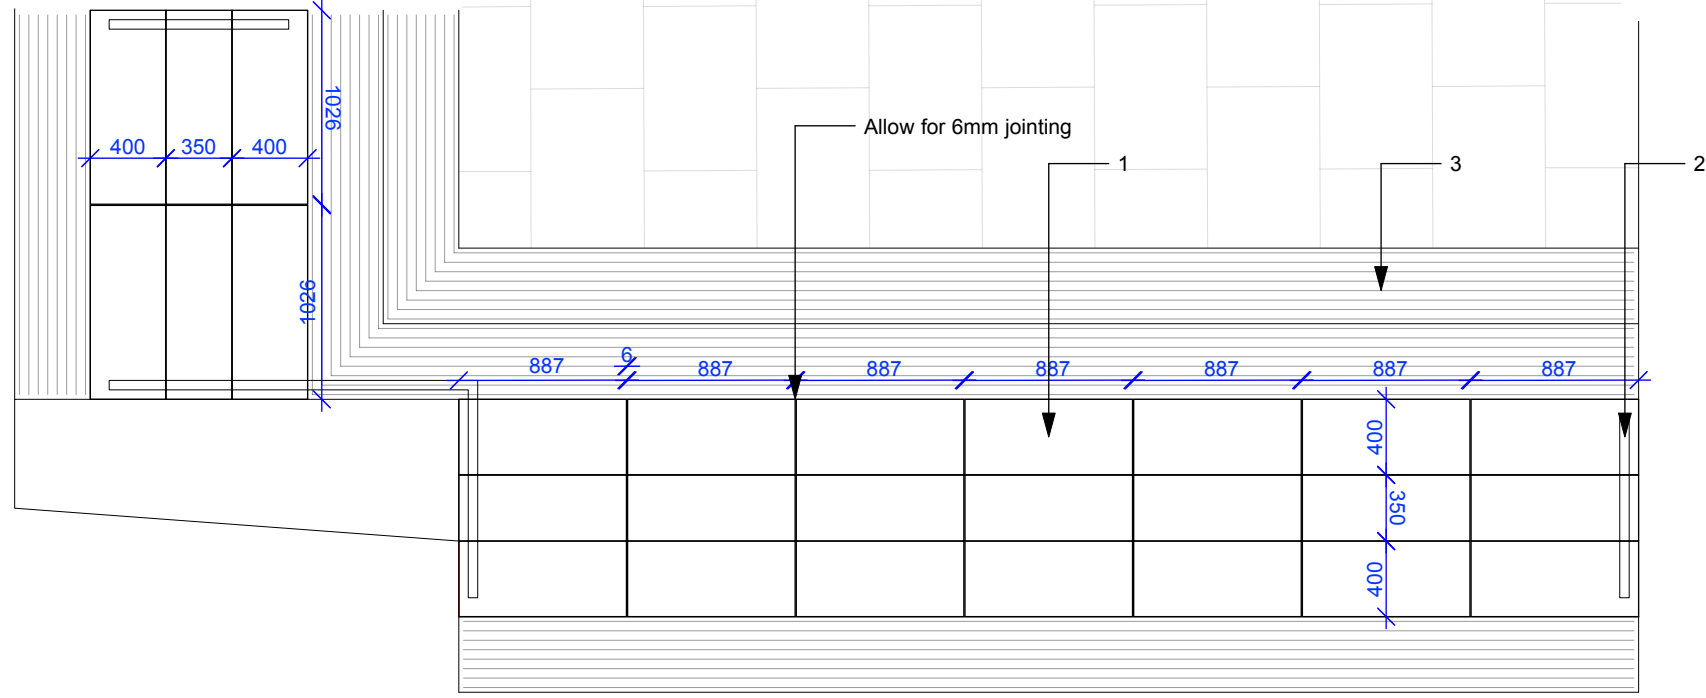

2 Plan View: Cooper Street Step Layout
Scale: 1:40

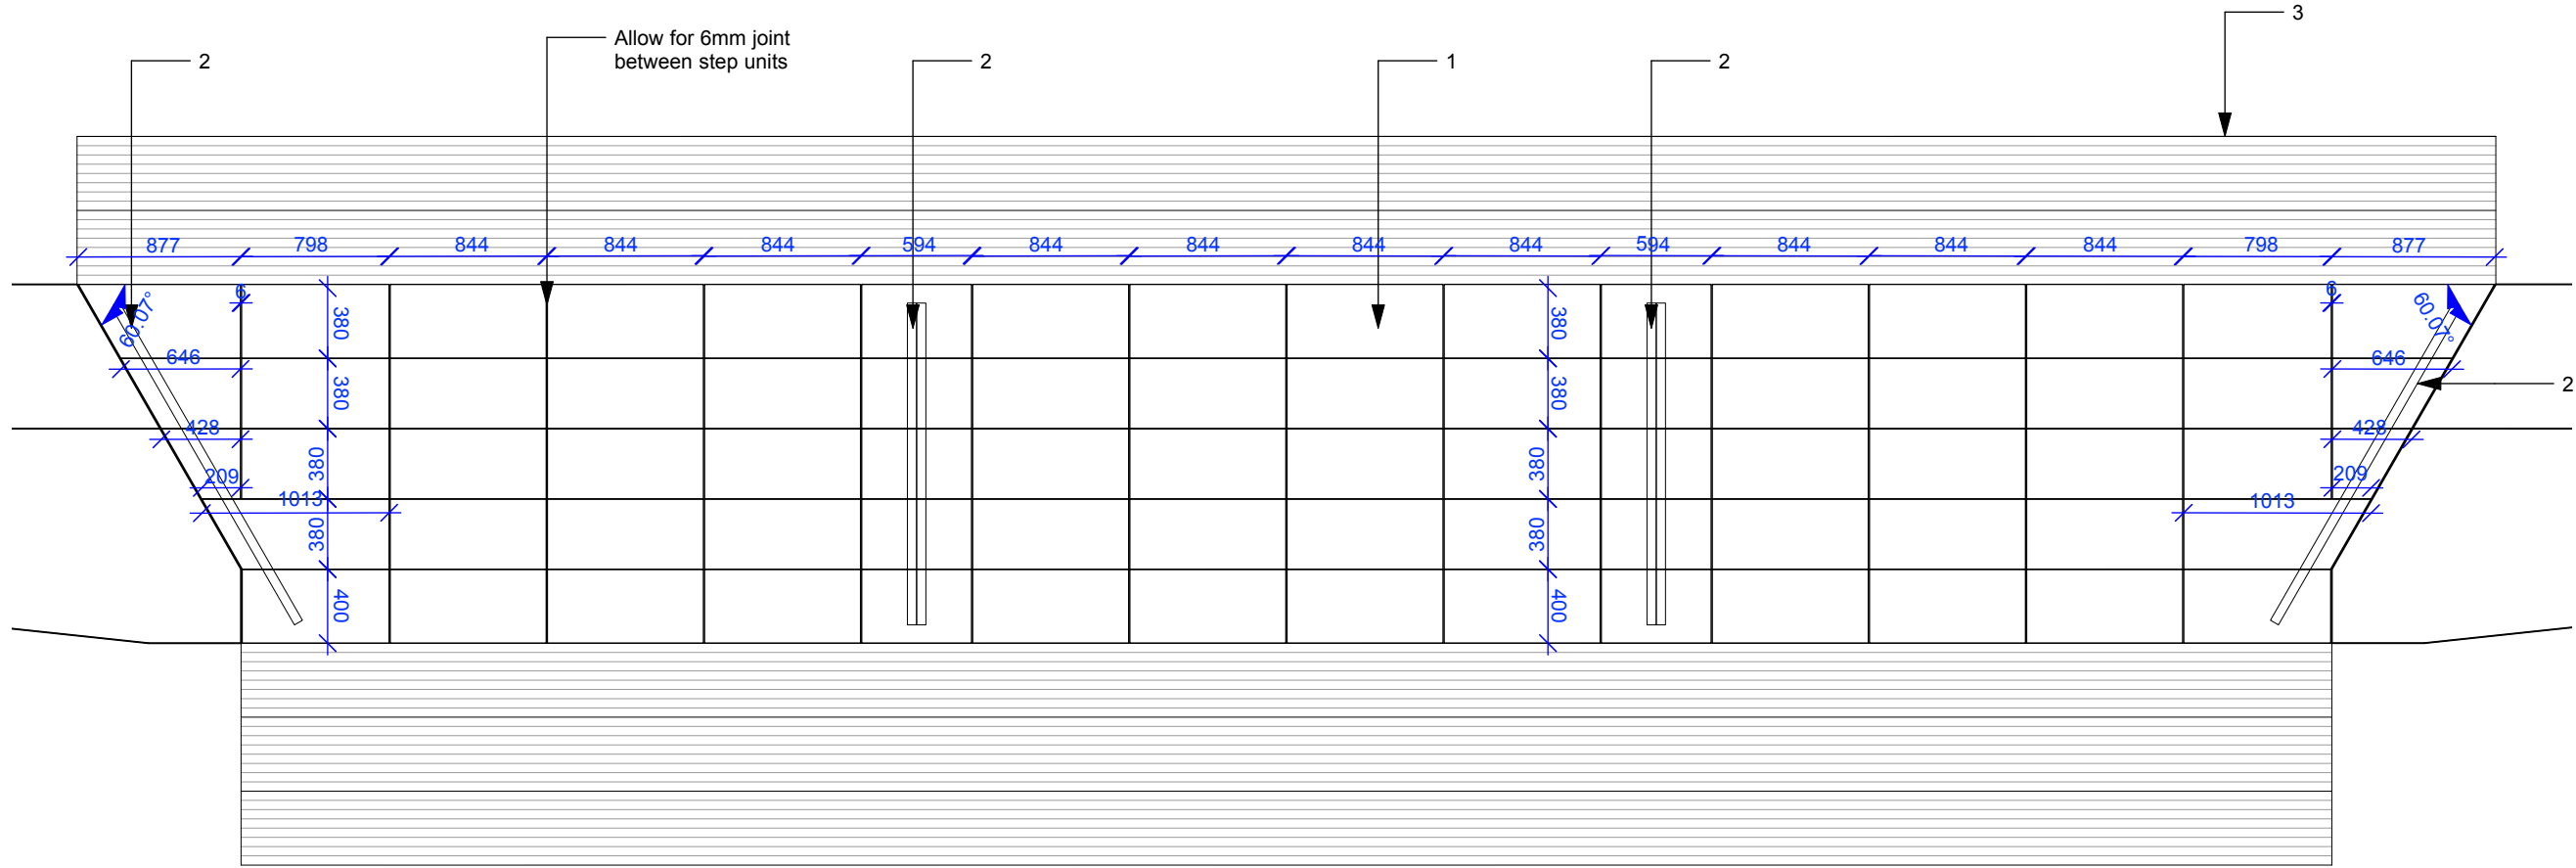

7 Plan View: Albert Square Step Layout
Scale: 1:40

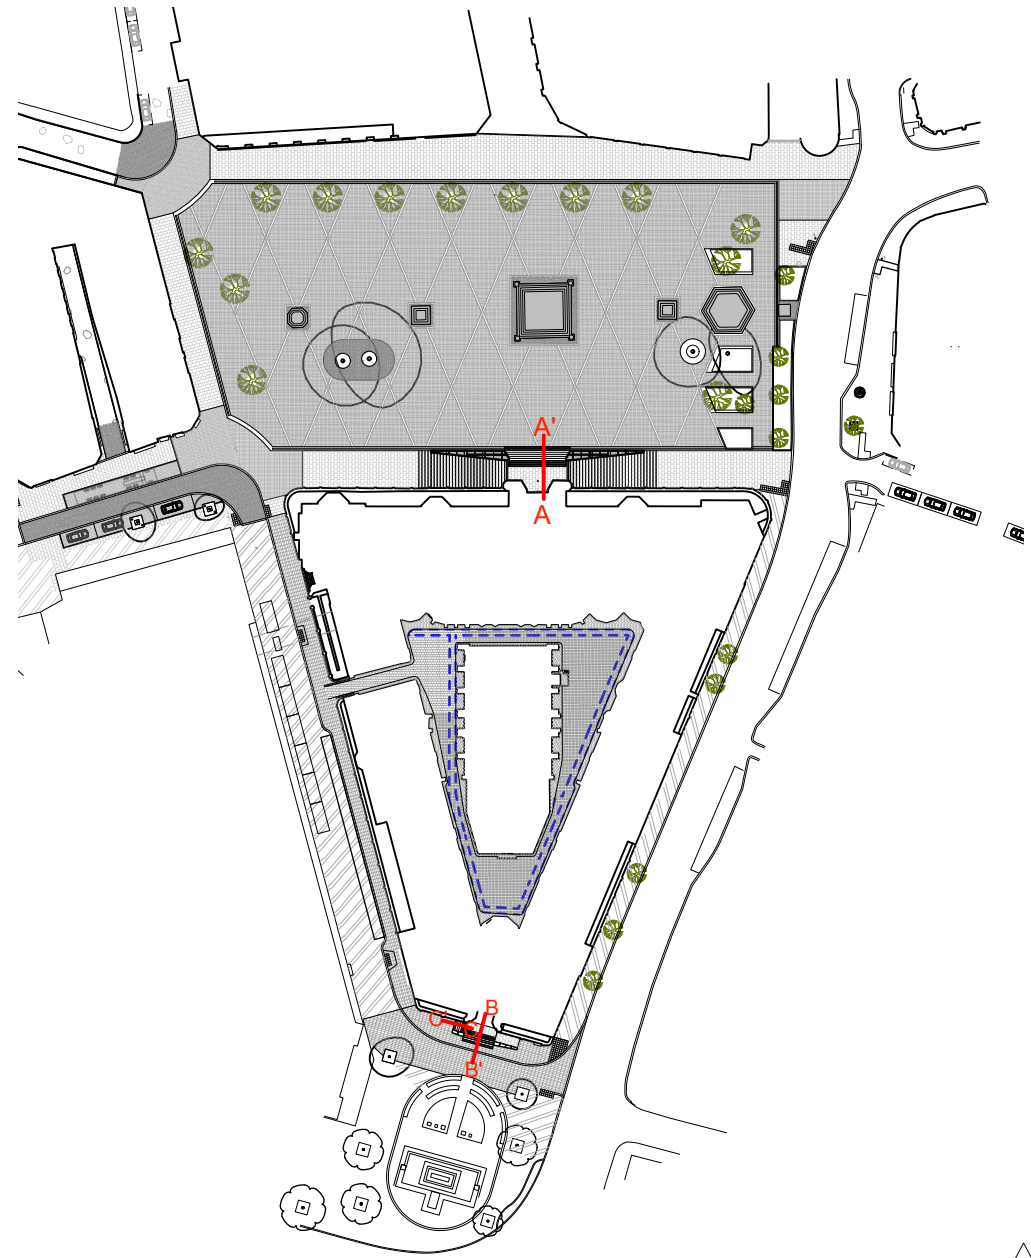

1. Natural Stone Step Units.
Granite with contrasting natural stone nosings to **L37/314A**.
2. Handrail (Double and Single types)
Metal frame with timber top rail.
Refer to drawing OTH-PLA-EE-ES-DWG-L-7008 and 7009
3. Natural Stone Tactile Hazard Warning Paving to top and bottom of steps to **Q25/144A**.
4. Yorkstone Slab Paving
Natural Stone Sett Paving (REF 2.1) to **Q25/112A**.
5. Sett Paving to Albert Square
Natural Stone Sett Paving (REF 2.1) to **Q25/142A**.
6. Yorkstone Slab Paving
Reclaimed Natural Stone Slab Paving (REF EX1.3) to **Q25/115A**.
7. Foamed concrete roadfill. Refer to Rambol drawing OTH-RAM-EE-ES-DWG-N-0102 for detail and specification.
8. Protection board / membrane to existing entrance steps, to wrap around treads and risers. To Rambol specification. NOTE: Internal steps to Cooper Street are to be modified as shown on architect's (Purcell) drawings to provide new internal landing level.
9. Bronze threshold strip angle at interface with building to **Q10/123C**. 30mm wide top edge to sit above existing step bullnose to create flush interface with landing.
10. Natural Stone Entrance Plinths
Refer to drawing OTH-PLA-EE-ES-DWG-L-5004, 5006 and 5007

Revision Notes:

1.	Depth of bottom step amended to 240mm on all details.
2.	Drawing 06 & 07 added to show detailed plan layouts of steps and joint positions.

C02	27/04/21	Refer to revision notes	SR	MS/KR
C01	01/04/21	Construction Issue	SR	MS/KR
06	26/02/21	Stage 4 Issue (Re-Coordination)	SR	MS
05	08/01/21	Stage 4 Issue	SR	MS
04	11/10/19	Stage 4 Issue - refer to notes	SR	MS/KR
03	06/09/19	Planning Issue	SR	MS/KR
02	15/08/19	Amendments as clouded	SR	MS/KR
01	26/07/19	Stage 4 Issue	SR	MS/KR

Revision	Date	Description	Drawn	Apprvd.
----------	------	-------------	-------	---------

Planit I.E. Limited
E: info@planit-ie.com W: planit-ie.com
MANCHESTER
2 Back Grafton St, Altrincham, WA14 1DY
T: 0161 928 9281
LONDON
Unit 6 Waterside, 44-48 Wharf Road, London, N1 7UX
T: 0207 253 5678
LIVERPOOL
No. 8 Princes Parade, Princes Dock, Liverpool, L3 1DL
T: 0151 705 6746

Client Manchester City Council

Project Our Town Hall

Drg Title Entrance Step Details

Created on 18.07.19 Created by SR Approved by MS

Scale As Shown Size A1 Workstage Stage 5

Drg No. OTH-PLA-EE-ES-DWG-L-5008 Suitability S4 Revision C02