
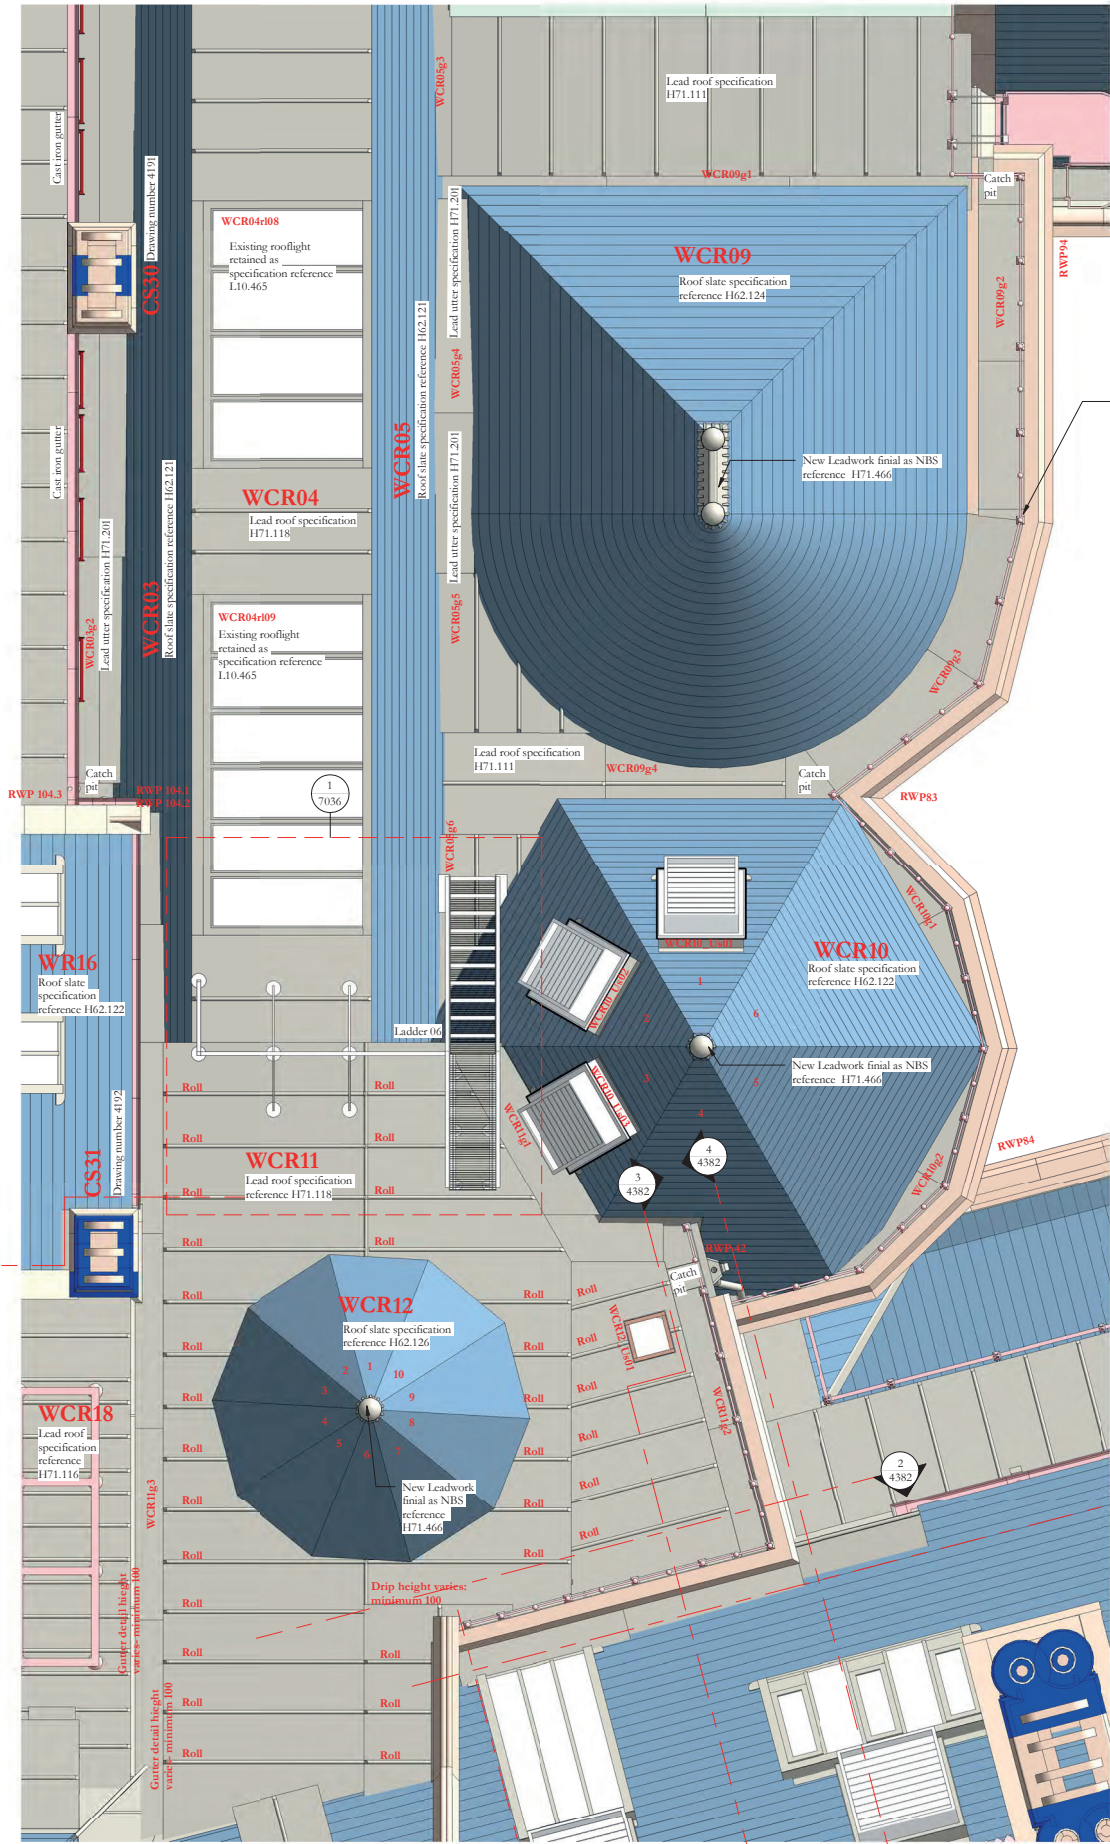


Scale Bars to be used as guidance only - refer to sheet size below									
1:100	mm	1000	2000	3000	4000	5000	6000	7000	8000
1:300	mm	3000	6000	9000	12000	15000	18000	21000	24000
1:500	mm	5000	10000	15000	20000	25000	30000	35000	40000
1:1250	mm	12500	25000	37500	50000	62500	75000	87500	100000

Notes:
Drawings are based on survey data and may not accurately represent what is physically present.
Do not scale from this drawing. All dimensions are to be verified on site before proceeding with the work.
All dimensions are in millimeters unless noted otherwise.
Purcell shall be notified in writing of any discrepancies.

Key Plan

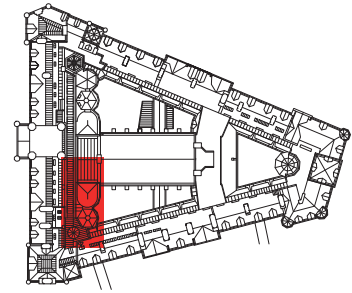

Revision 04
Layout of lead flat roof WCR11 amended
Upstands for smoke vents WCR12_Us01, WCR12_Us02 and WCR12_Us03 added to roof WCR12

Revision 03
Re-issued for construction no change

Revision 02
Support framing for air handling plant added
Gantry added to SCR01
Sections 1/4379, 2/4379, 1/4381, 2/4381, 1/4382, 2/4382, 3/4382, and 4/4382 added
Ladder added see drawing 7036 for details

04	19/02/2021	GR	TK	See note in revision cloud
03	07/05/2020	GR	TK	Re-issued for construction, see note in cloud
02	15/01/2020	GR	TK	See note above for details
ISSUE	DATE	APPROVED	DRAWN	DESCRIPTION



OUR TOWN HALL PROJECT



PURCELL

Project Office, Town Hall, MANCHESTER M60 2L1
+44 (0) 7970 097 432
www.purcelluk.com

PROJECT STATUS	Riba Stage 5
CLIENT	Manchester City Council
PROJECT	Our Town Hall
DRAWING TITLE	General Arrangement Plan West Roof 4
SIZE & SCALE	A1: As indicated
DRAWING STATUS	S4 - Construction
JOB NUMBER	236959
DRAWING NO.	OTH-PUR-TH-RF-DWG-A-4313 04
REV	