
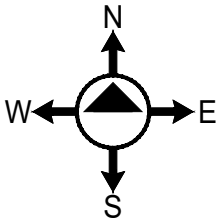
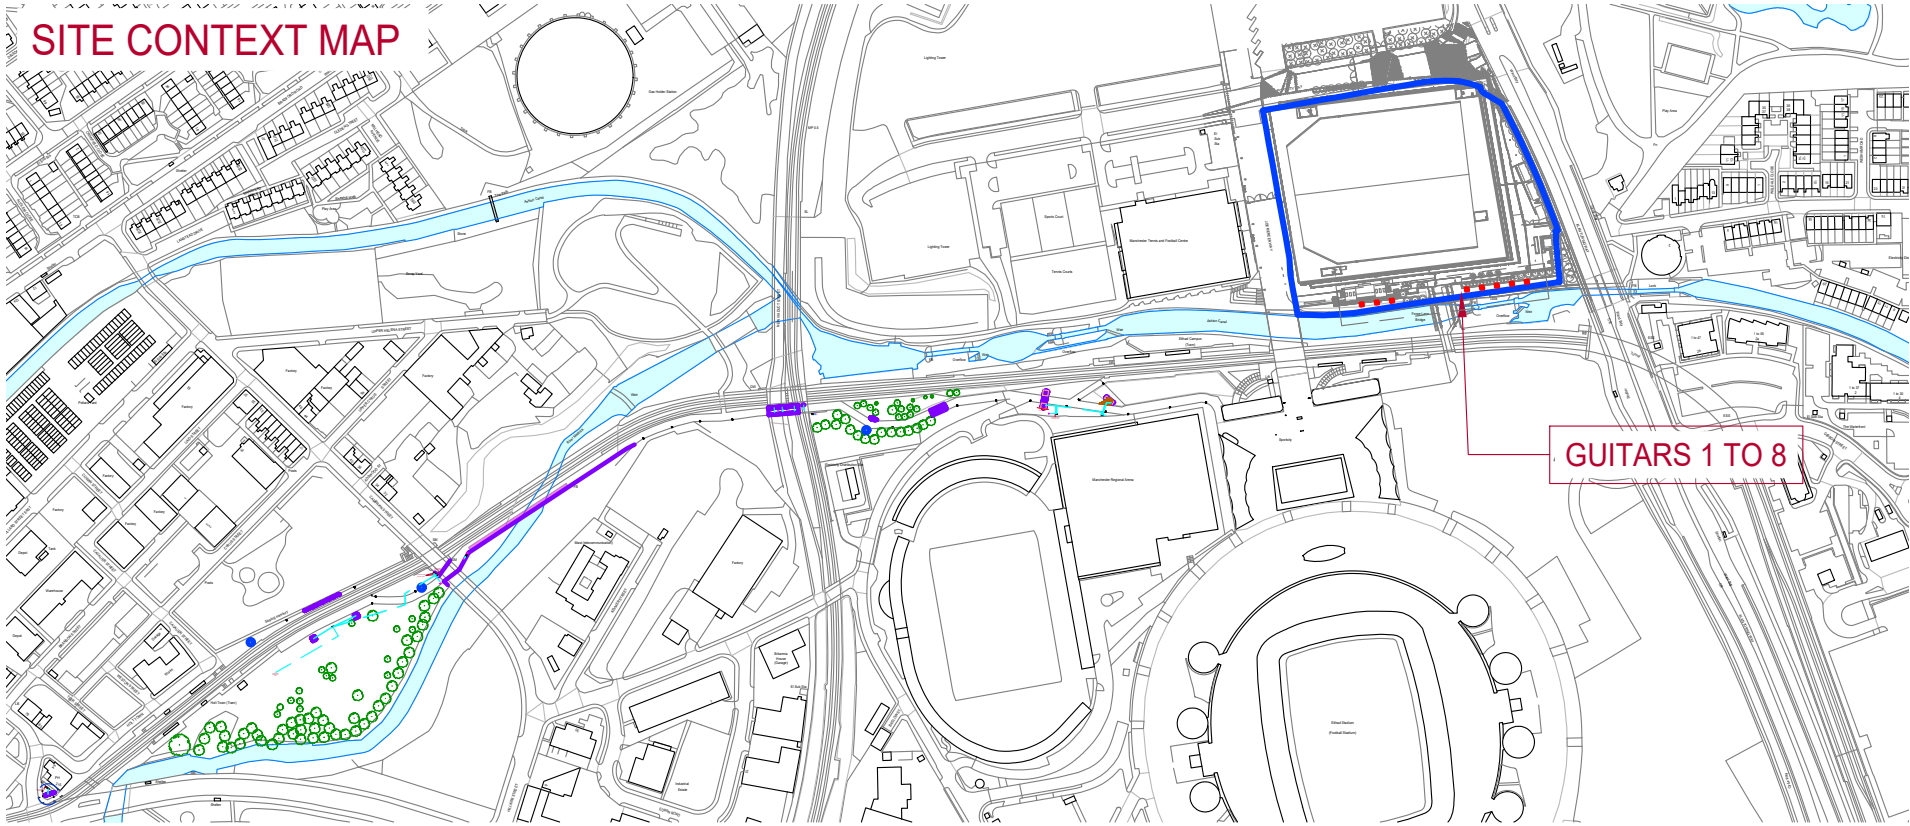
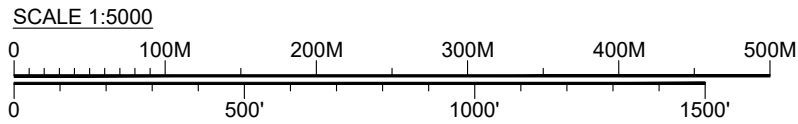
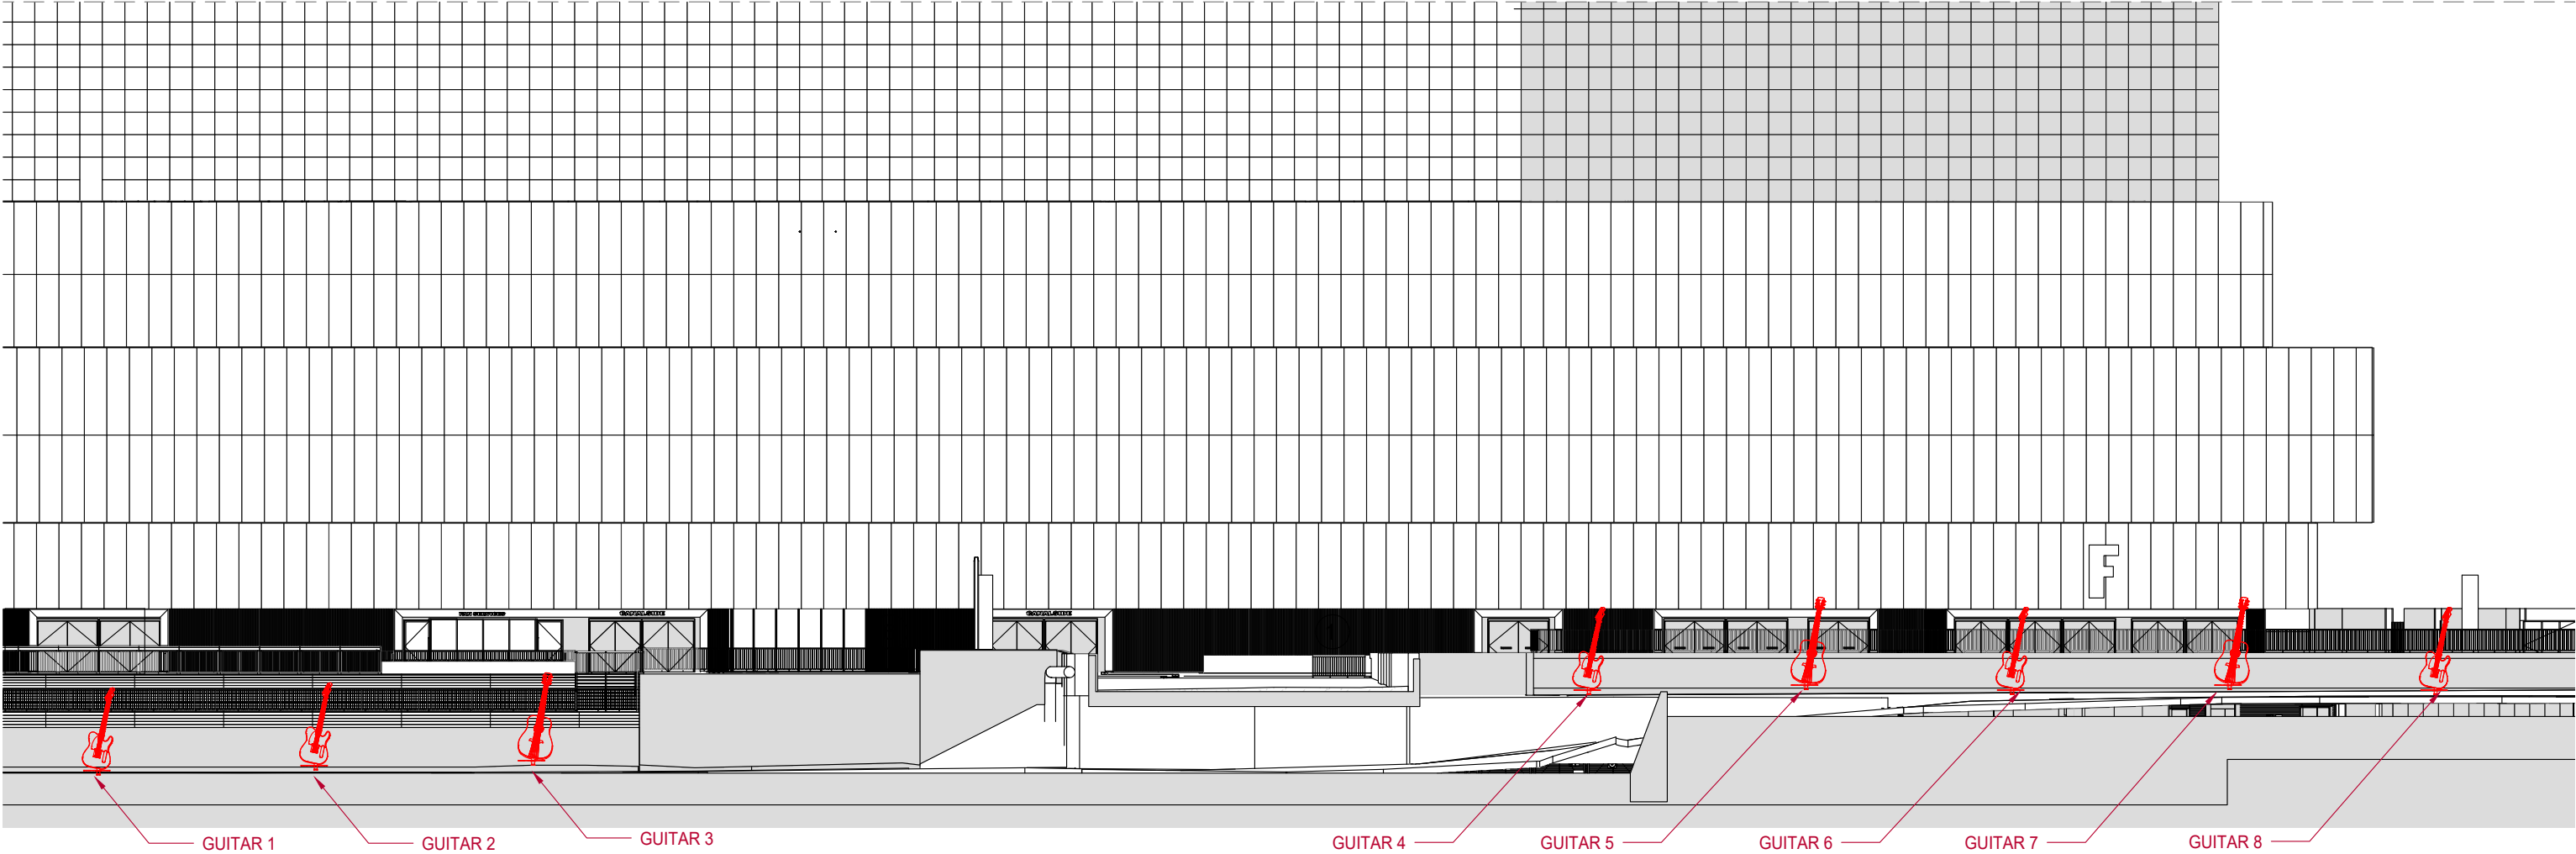
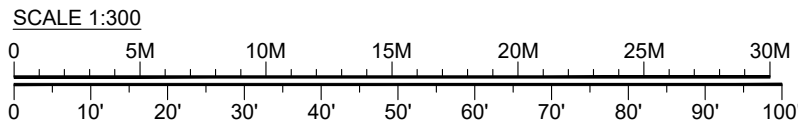


GUITAR PARK - PROPOSED ELEVATION

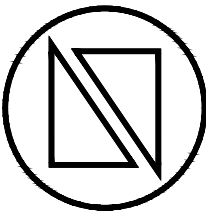

DO NOT SCALE FROM THIS DRAWING.
All dimensions must be checked on site prior to the commencement of installation. Any errors or omissions must be brought to the attention of the designer.
IF IN DOUBT ASK.

PROJECT: GUITAR PARK				
CLIENT: NEWSUBSTANCE				
VENUE: HOLT TOWN, MANCHESTER, M40 7FQ				
TITLE: GUITAR PARK - PROPOSED ELEVATION				
SCALE: 1:300		ORIGINAL SIZE: A3	DRAWN: TOM WHITE	REV: B
DRG DATE: 10/07/2025		DWG No: GUI-104		
NEWSUBSTANCE LTD, GREENSAND FOUNDRY, 99 WATER LANE, LEEDS LS11 5QN WWW.NEWSUBSTANCE.CO.UK				