


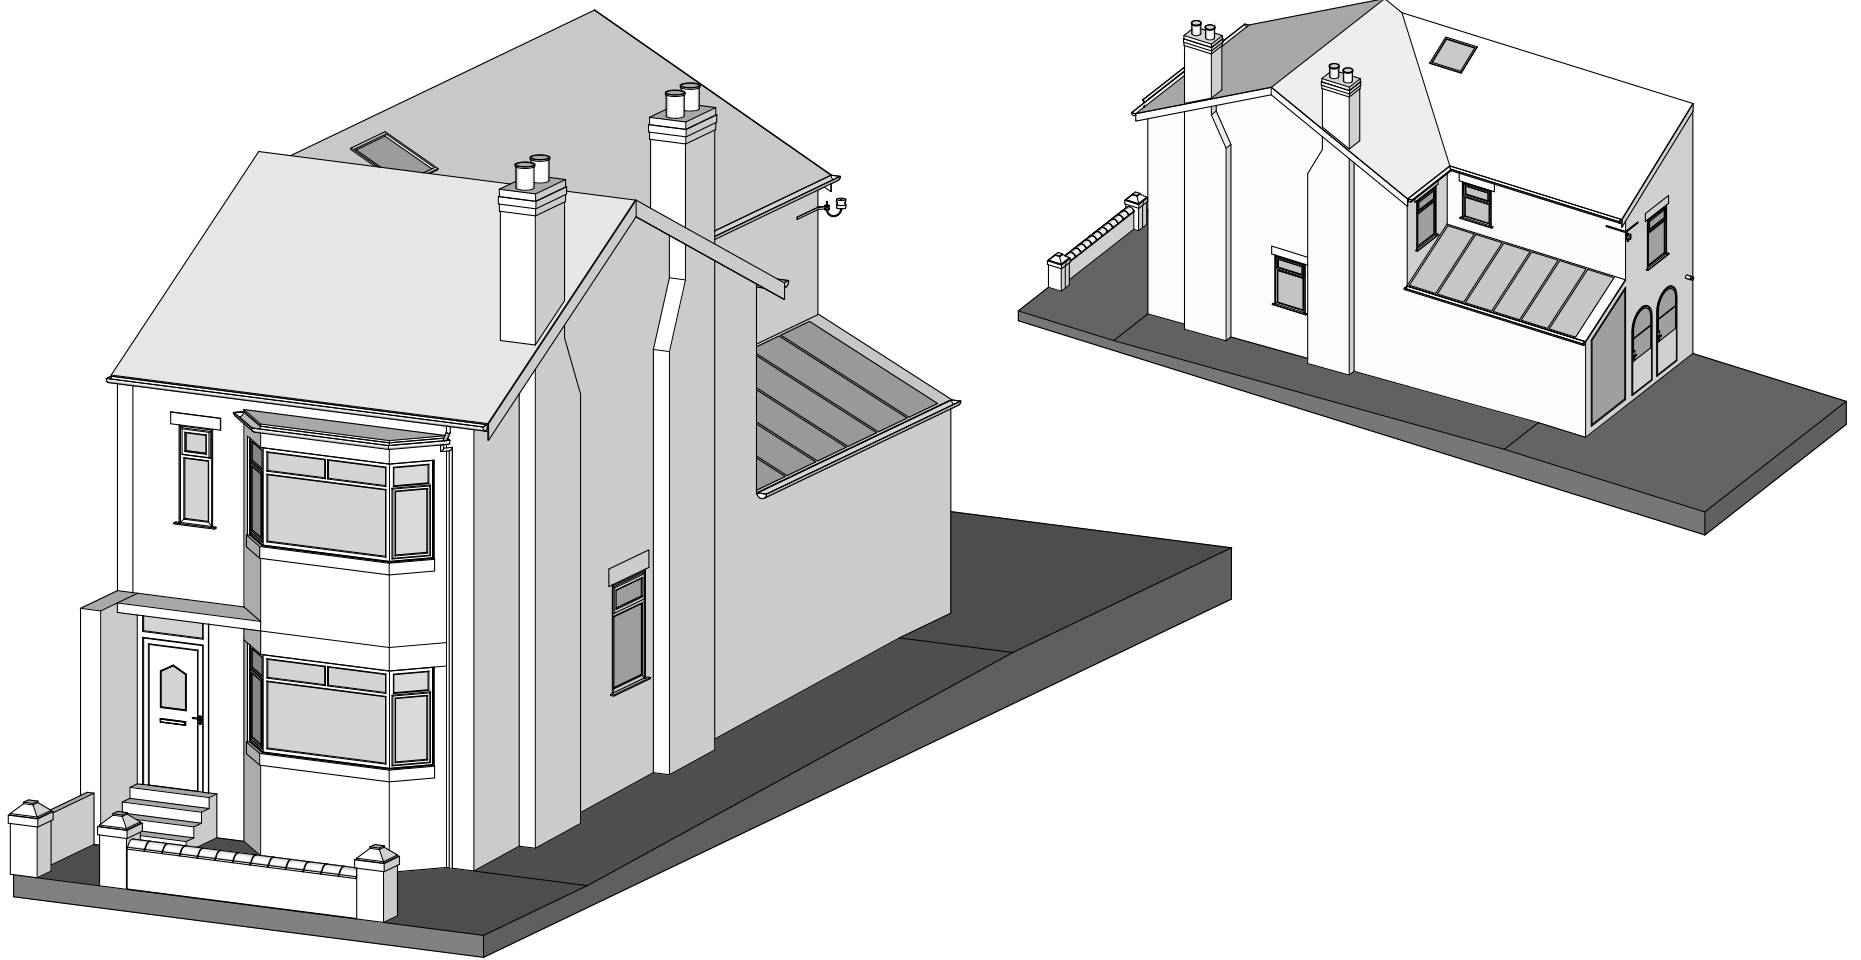

Claude 26

Mamoon Studios

August 7, 2025



Scale 1:100

Existing Front Elevation

Mamoon Studios

Claude 26

REVISIONS		
	MM/DD/YY	REMARKS
1	--/--/--	...
2	--/--/--	...
3	--/--/--	...
4	--/--/--	...
5	--/--/--	...



Scale 1:100

Proposed Front Elevation

Mamoon Studios

Claude 26

REVISIONS		
	MM/DD/YY	REMARKS
1	--/--/--	...
2	--/--/--	...
3	--/--/--	...
4	--/--/--	...
5	--/--/--	...




Scale 1:100

Existing Side Elevation

Mamoon Studios

Claude 26

REVISIONS		
	MM/DD/YY	REMARKS
1	--/--/--	...
2	--/--/--	...
3	--/--/--	...
4	--/--/--	...
5	--/--/--	...

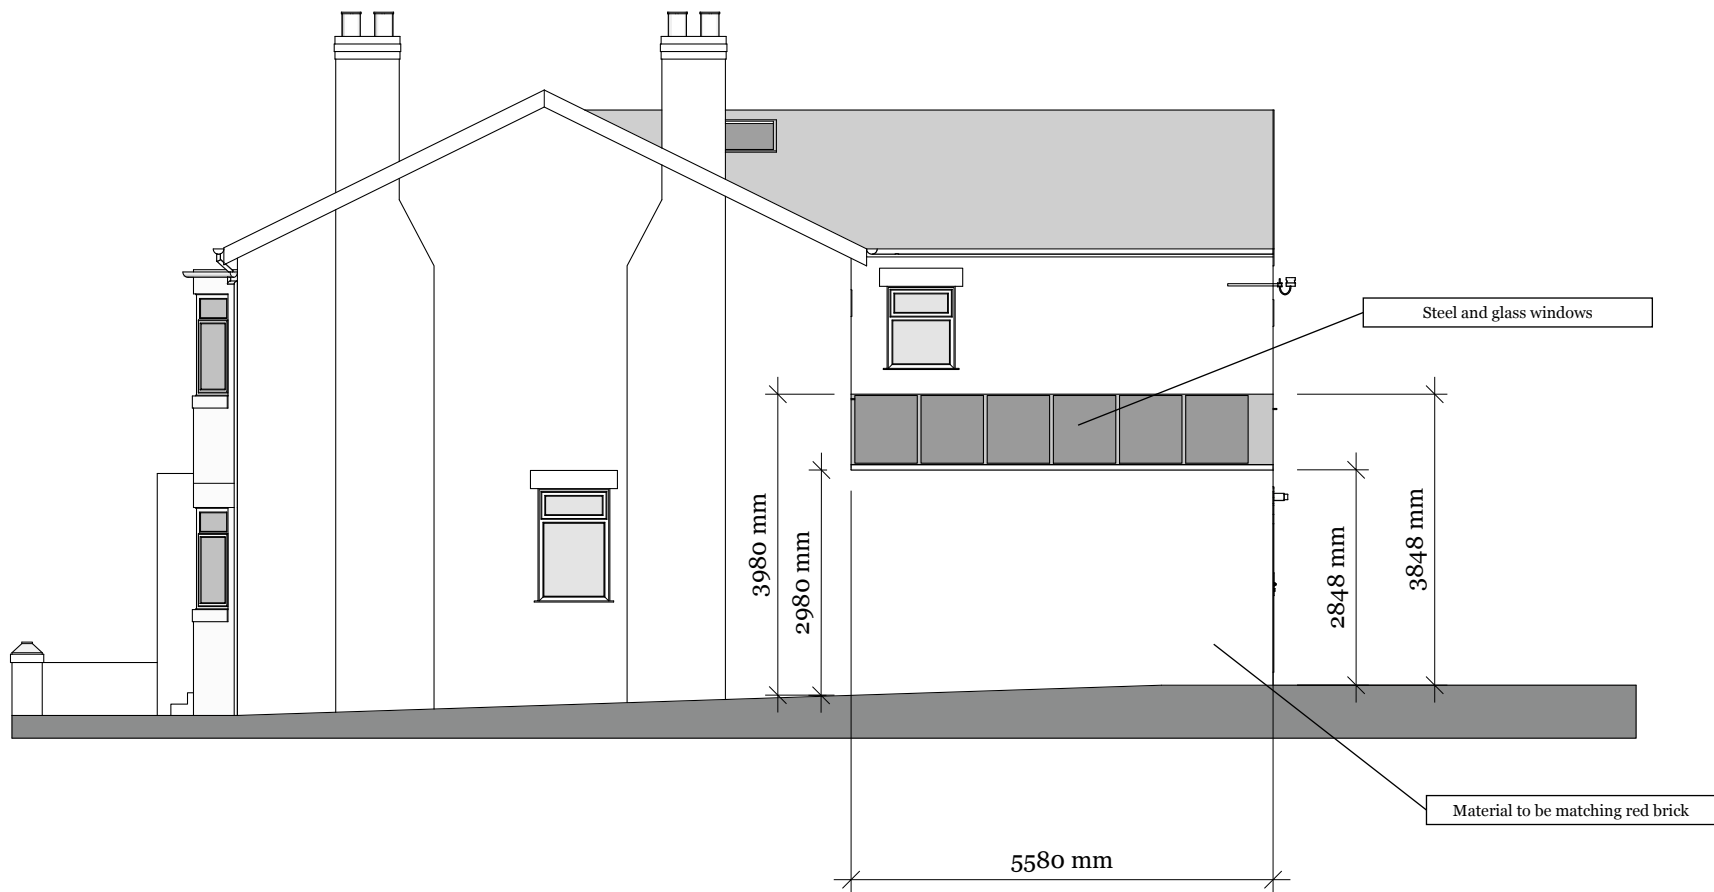

Scale 1:100

Proposed Side Elevation

Mamoon Studios



Claude 26

REVISIONS

	MM/DD/YY	REMARKS
1	--/--/--	...
2	--/--/--	...
3	--/--/--	...
4	--/--/--	...
5	--/--/--	...

A 04

A

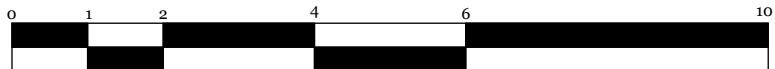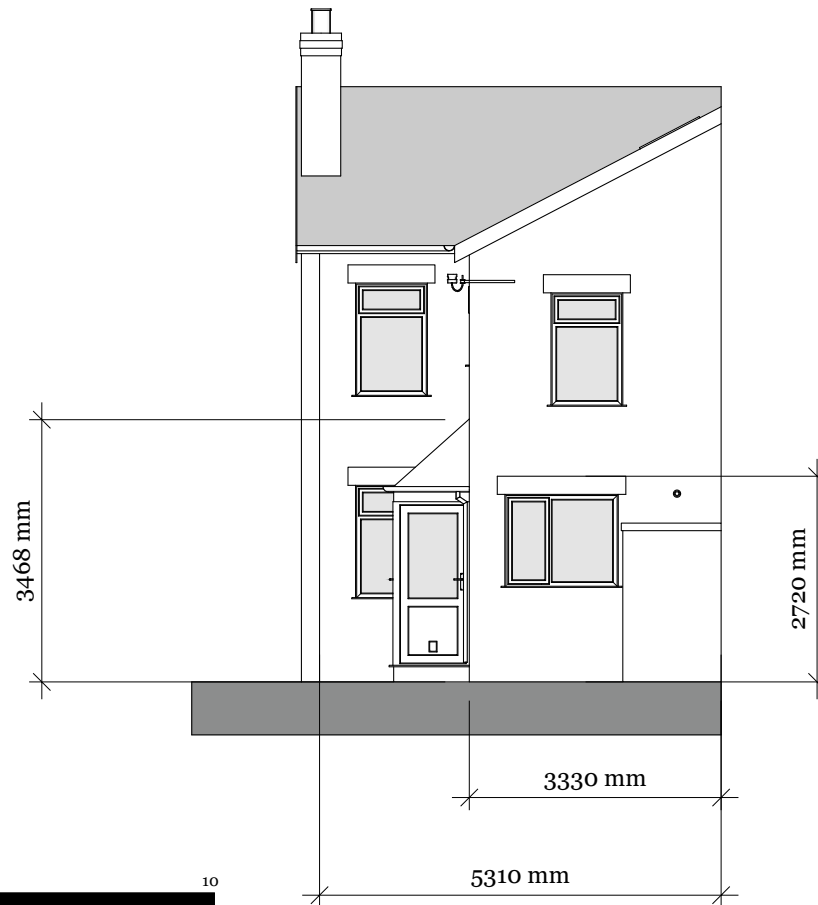

Scale 1:100

Existing Rear Elevation

Mamoon Studios


Claude 26

REVISIONS

	MM/DD/YY	REMARKS
1	--/--/--	...
2	--/--/--	...
3	--/--/--	...
4	--/--/--	...
5	--/--/--	...

A 05

A

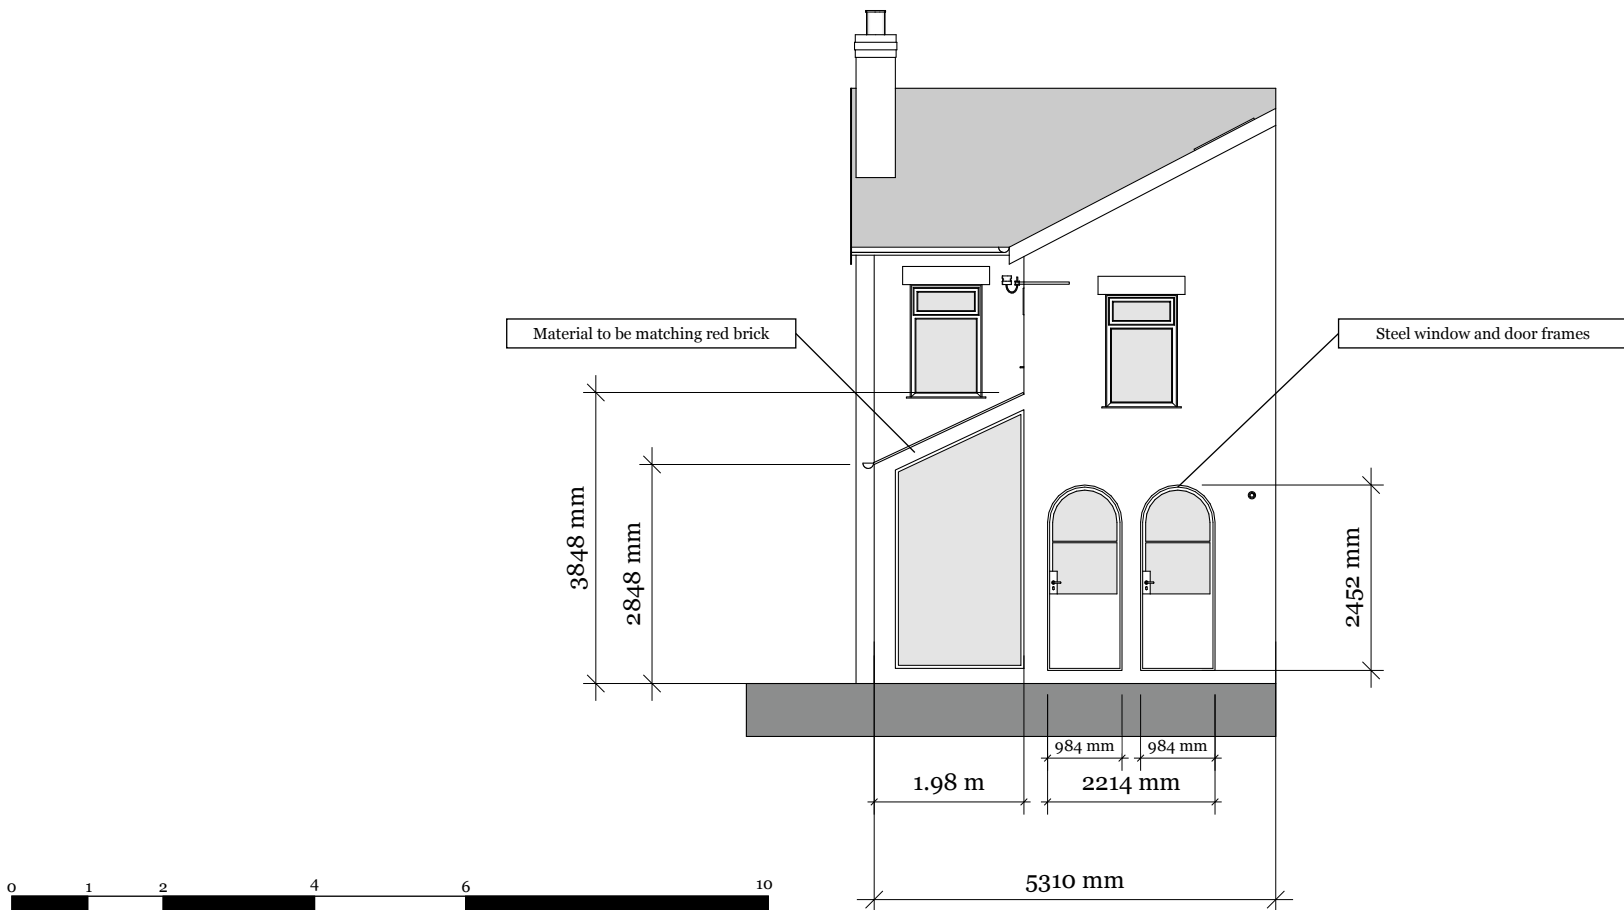

Proposed Rear Elevation

Mamoon Studios

Claude 26


REVISIONS

	MM/DD/YY	REMARKS
1	--/--/--	...
2	--/--/--	...
3	--/--/--	...
4	--/--/--	...
5	--/--/--	...

06

A



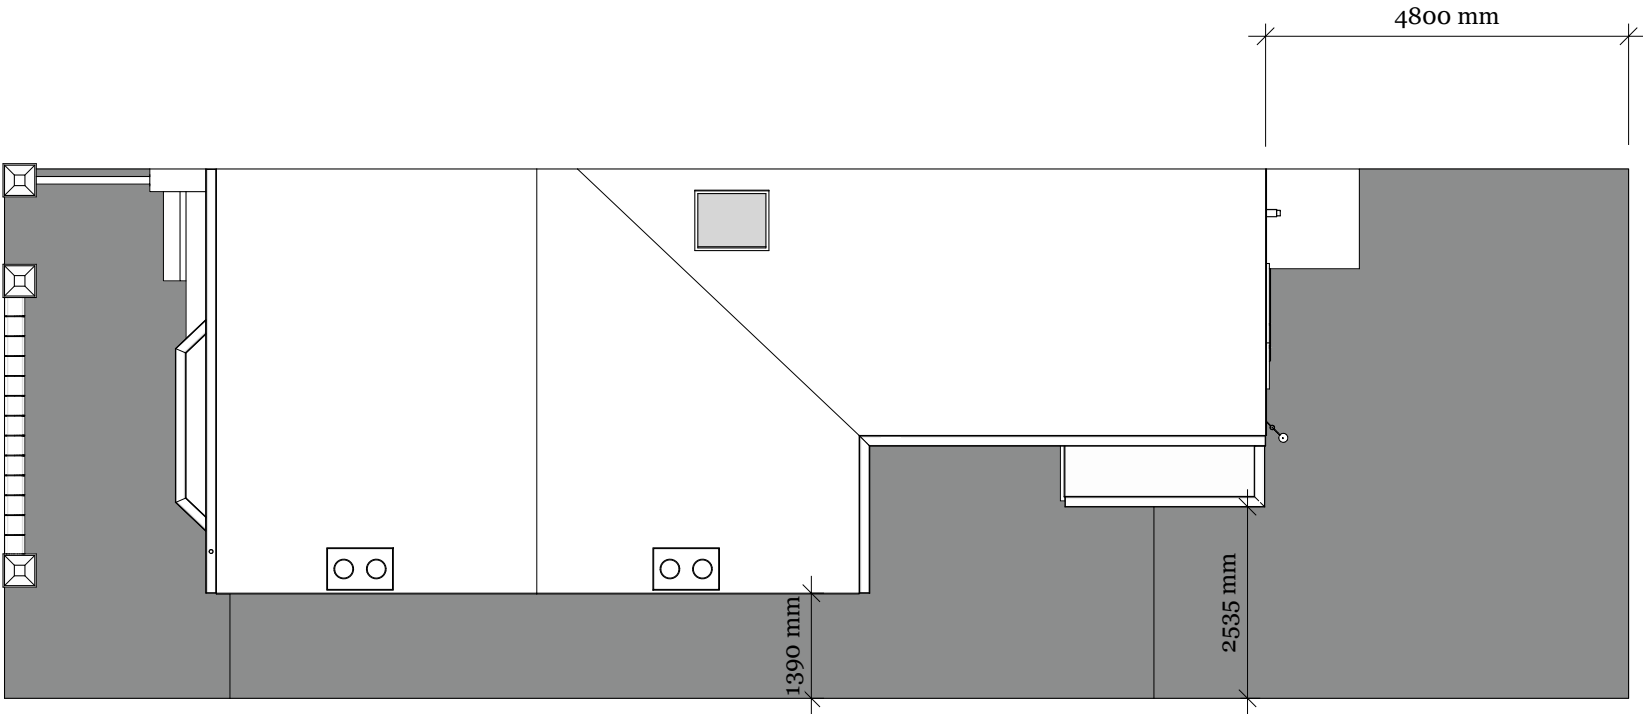


Scale 1:100

Existing Site Setting

Mamoon Studios

Claude 26

REVISIONS		
	MM/DD/YY	REMARKS
1	--/--/--	...
2	--/--/--	...
3	--/--/--	...
4	--/--/--	...
5	--/--/--	...

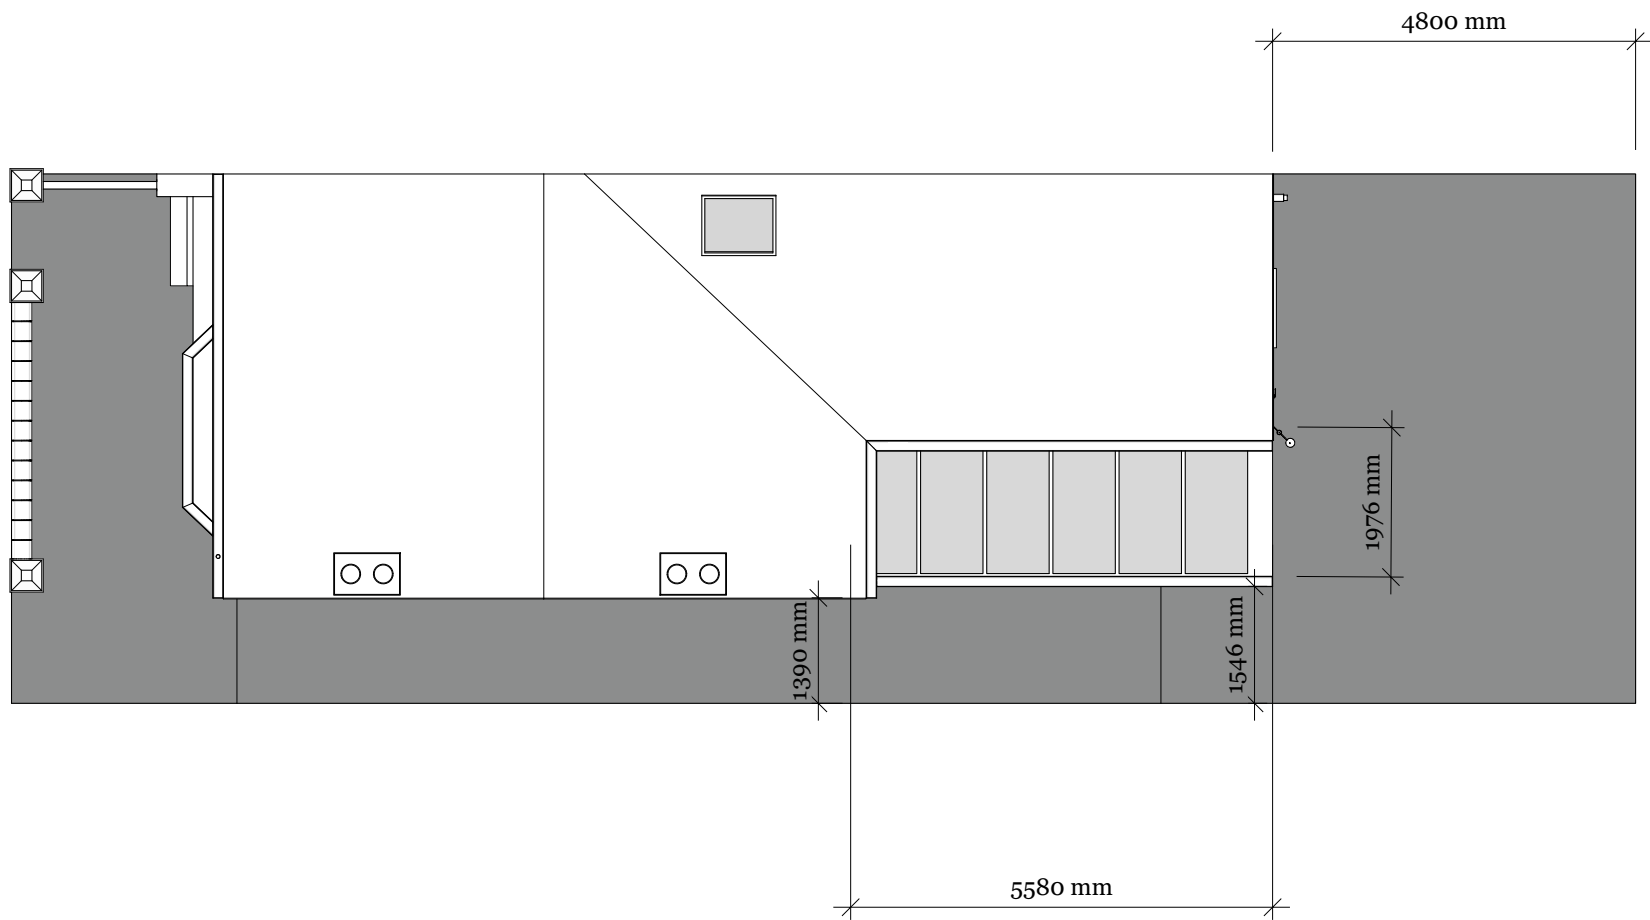

Proposed Site Setting

Mamoon Studios

Claude 26

REVISIONS

	MM/DD/YY	REMARKS
1	--/--/--	...
2	--/--/--	...
3	--/--/--	...
4	--/--/--	...
5	--/--/--	...

A



H. M. LAND REGISTRY

NATIONAL GRID PLAN
(MANCHESTER)

SJ 8193

SECTION O

CITY OF MANCHESTER

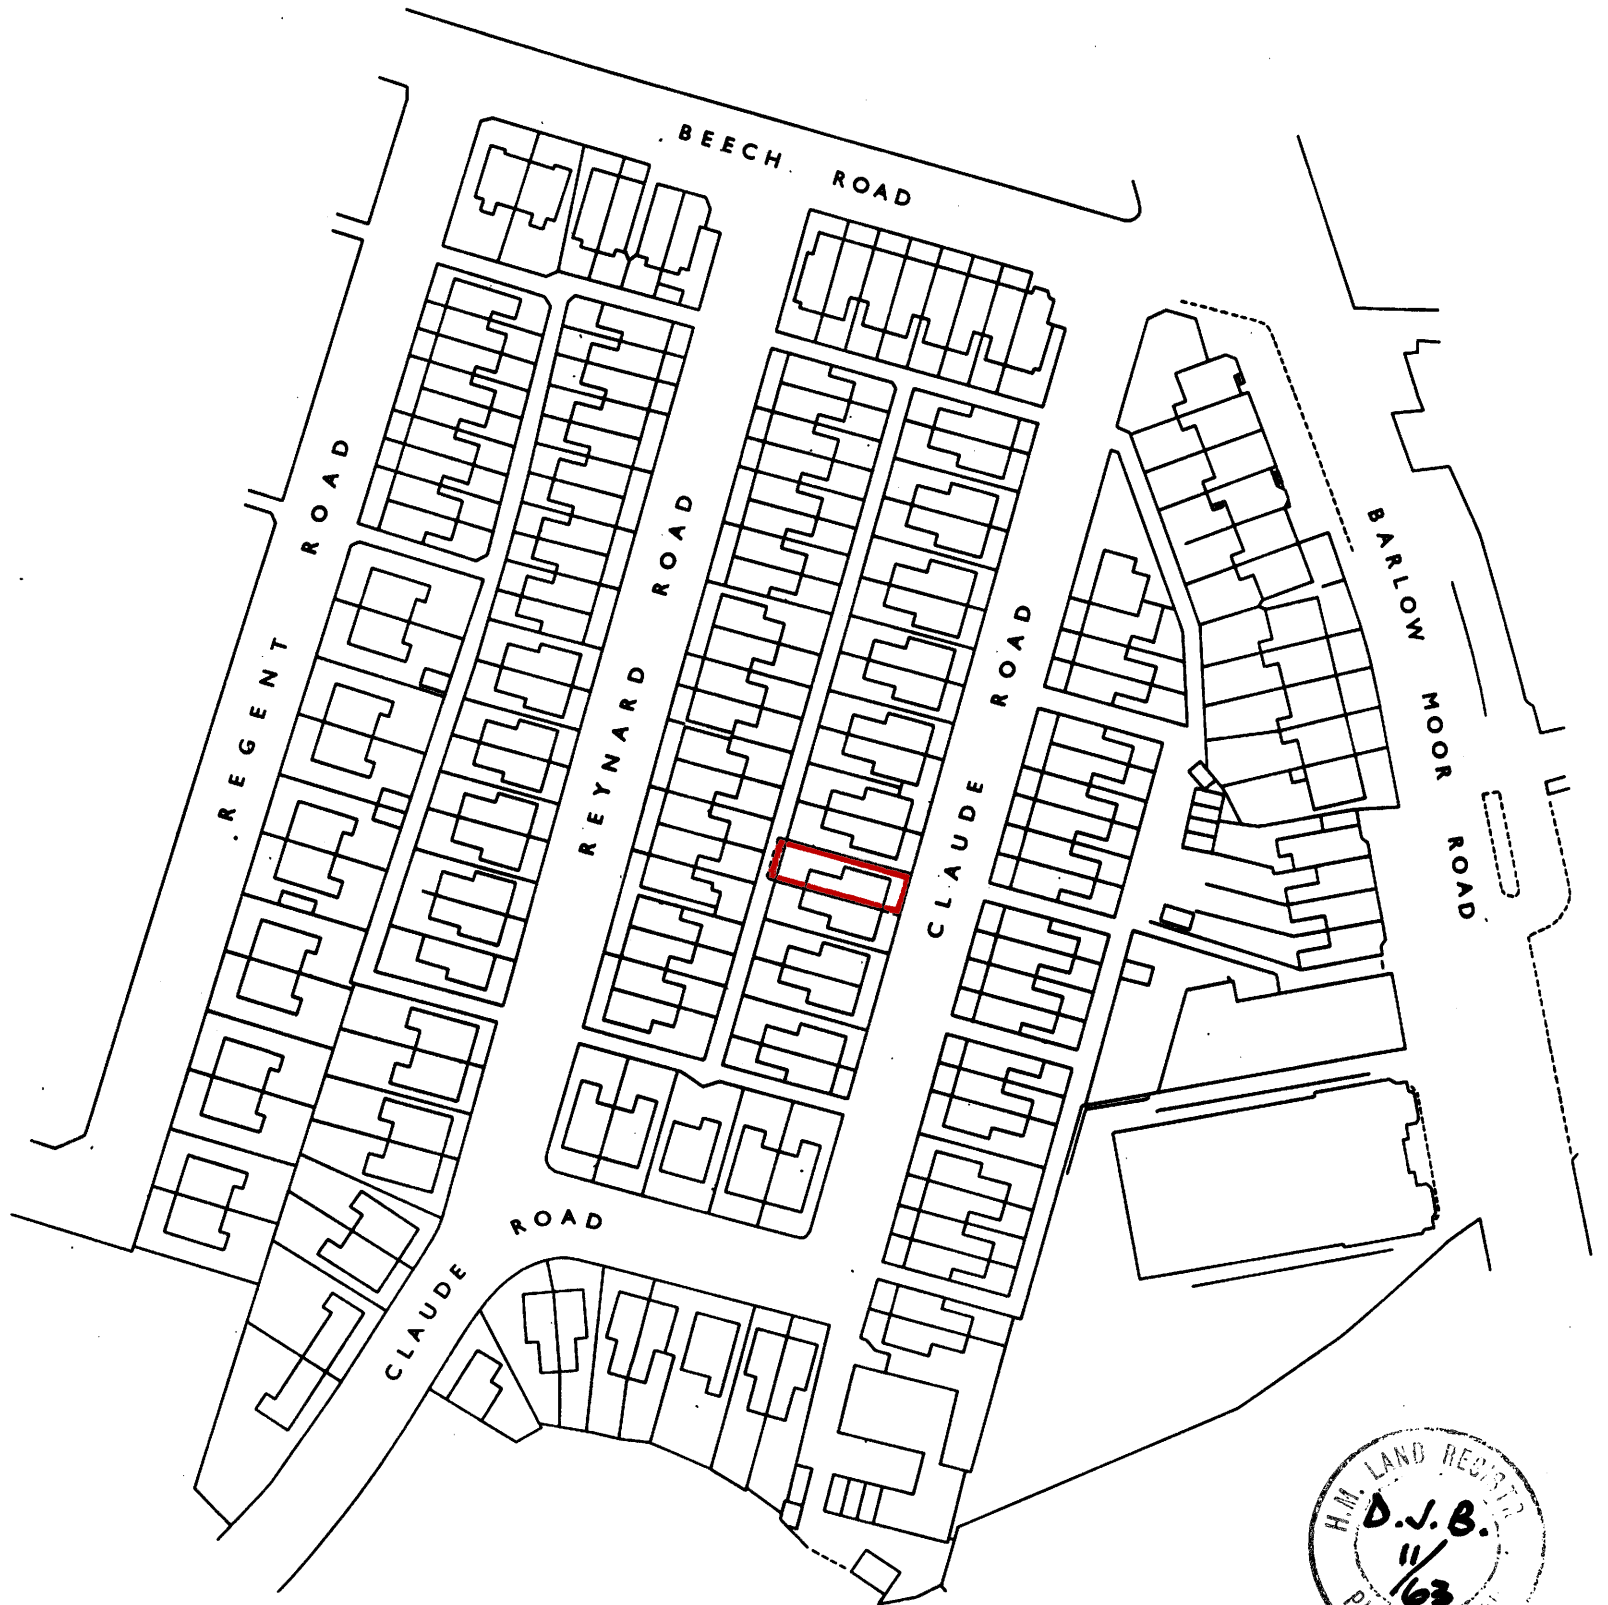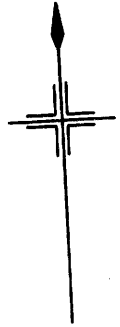

Made and printed by the Director
General of the Ordnance Survey,
Chessington, Surrey. 1962 for HMLR
© Crown Copyright 1962

Filed Plan of Title No. **LA33477**



Site Boundary in red
Proposed development in green