


Location Plan

Site Address: Easting: 384773 Northing: 397877

Date Produced: 30-Sep-2025

Scale: 1:1250 @A3

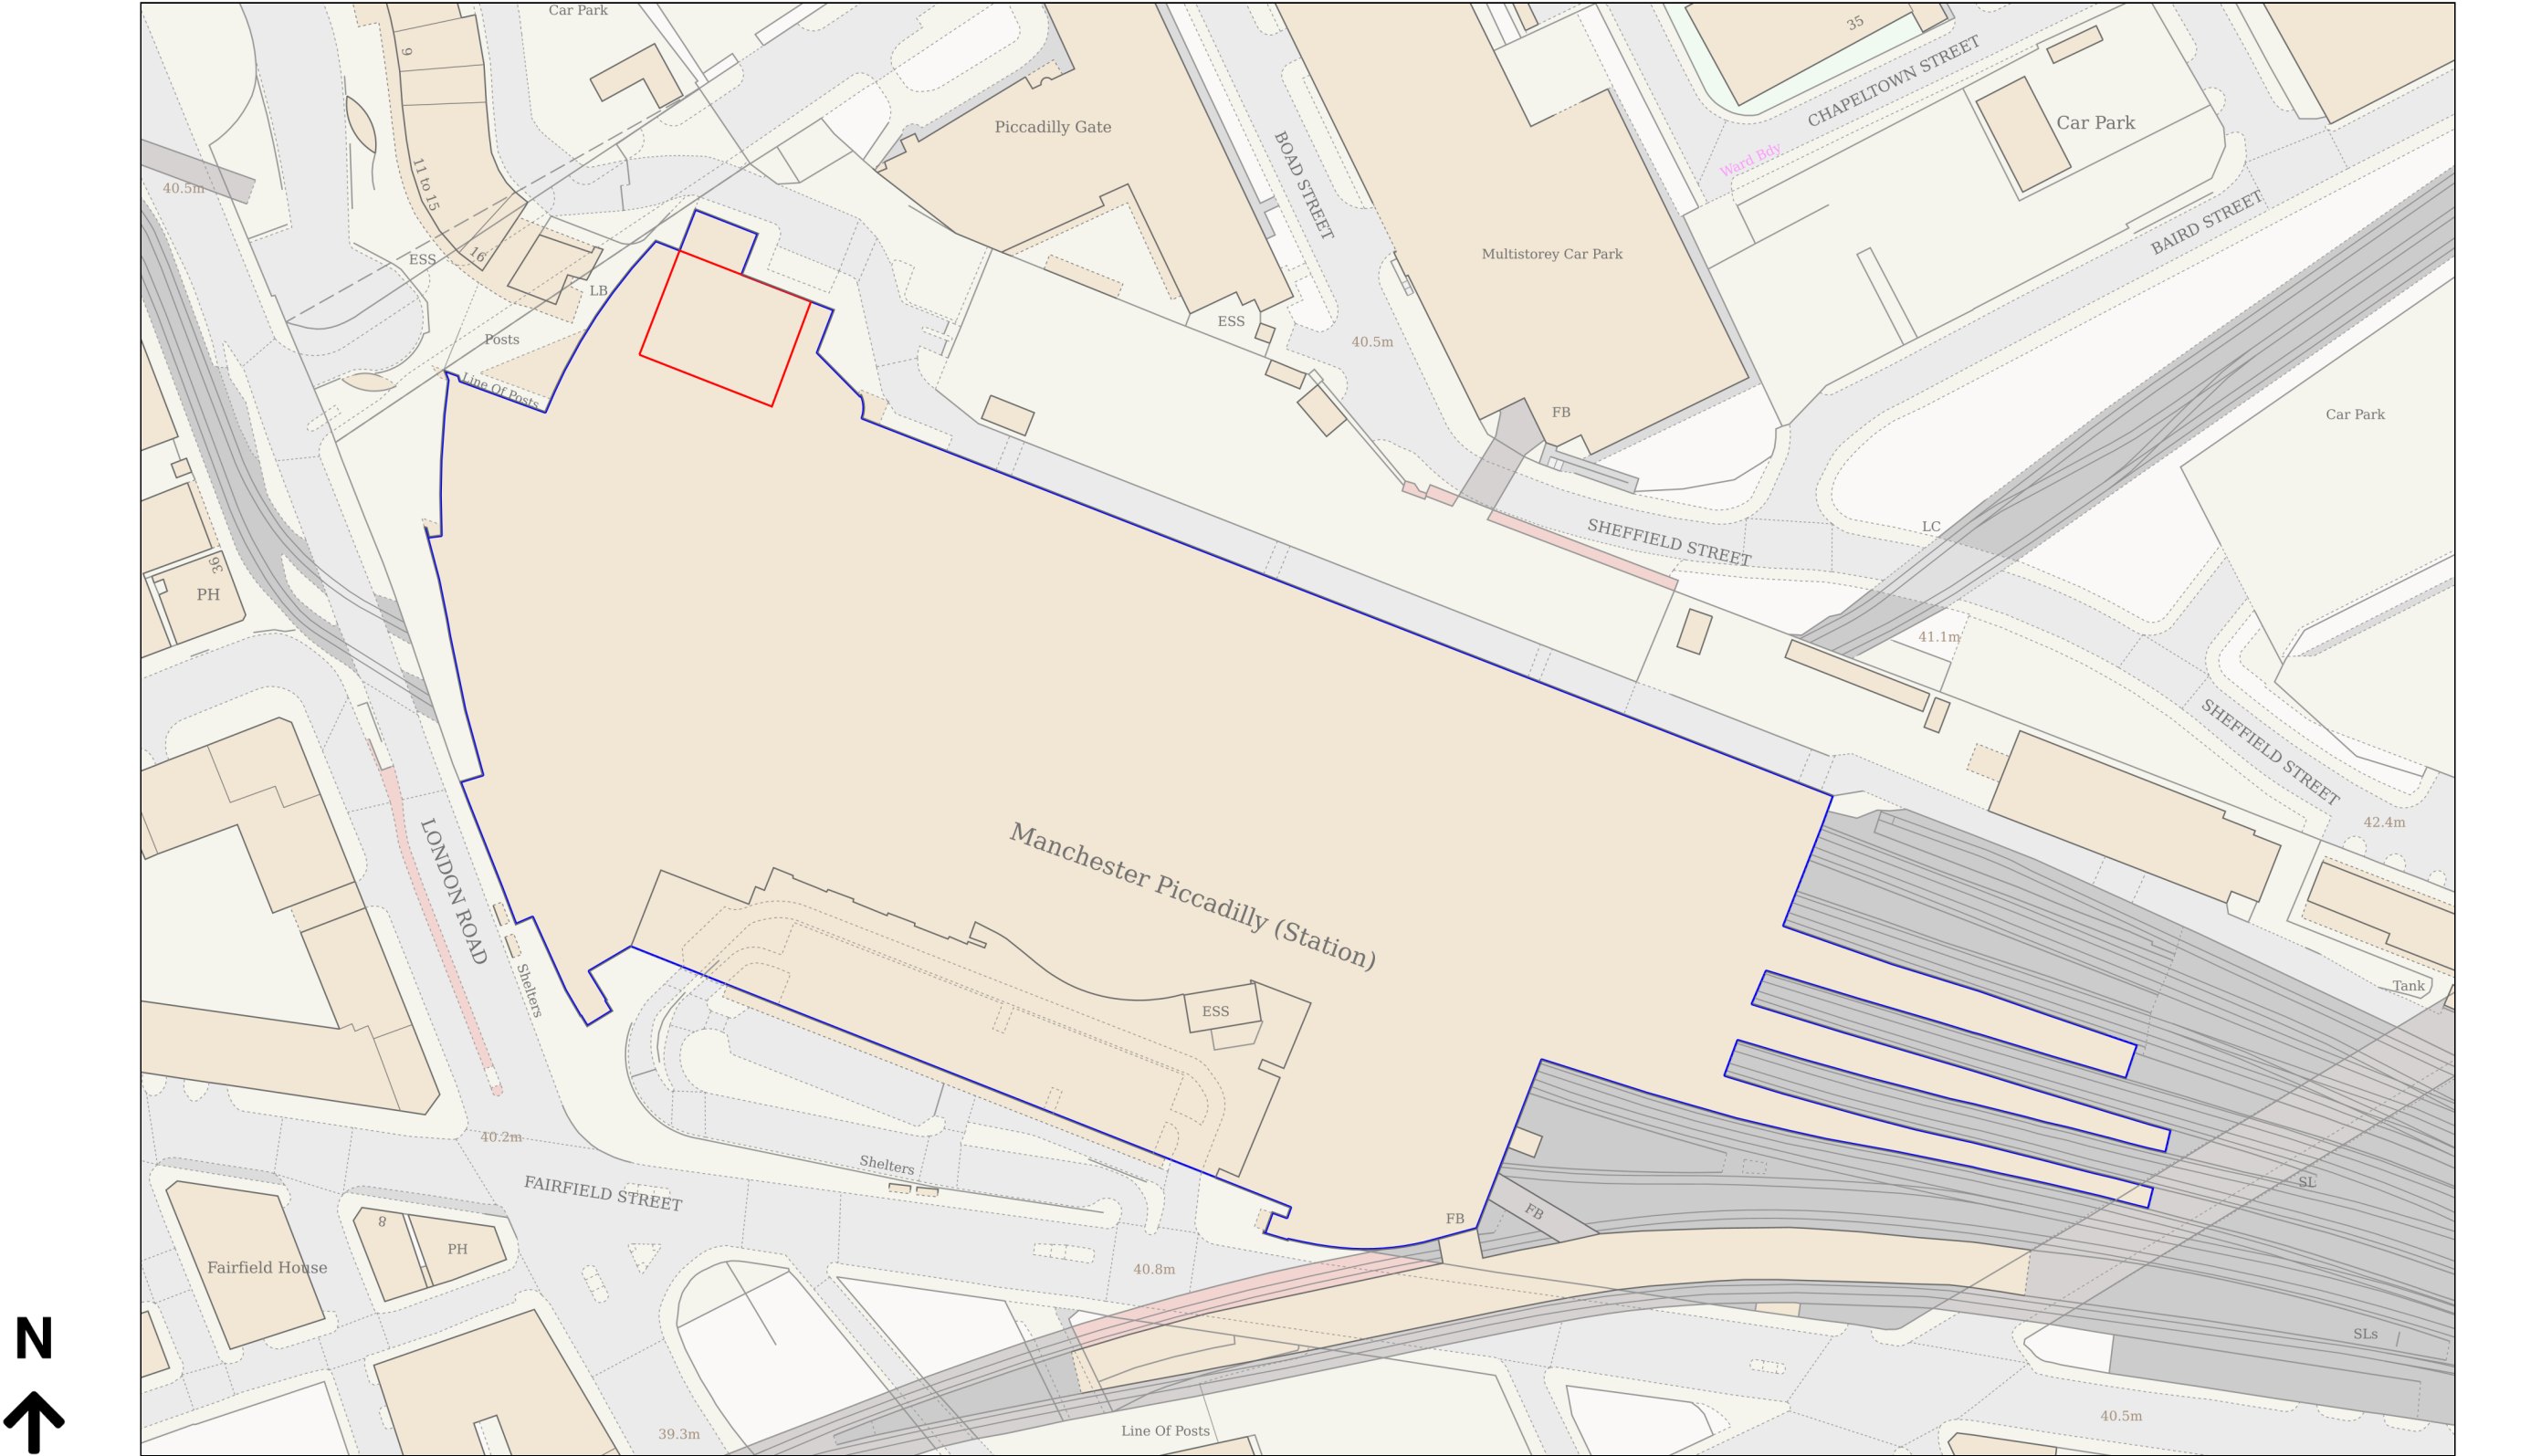

Planning Portal Reference: PP-14368699v1