
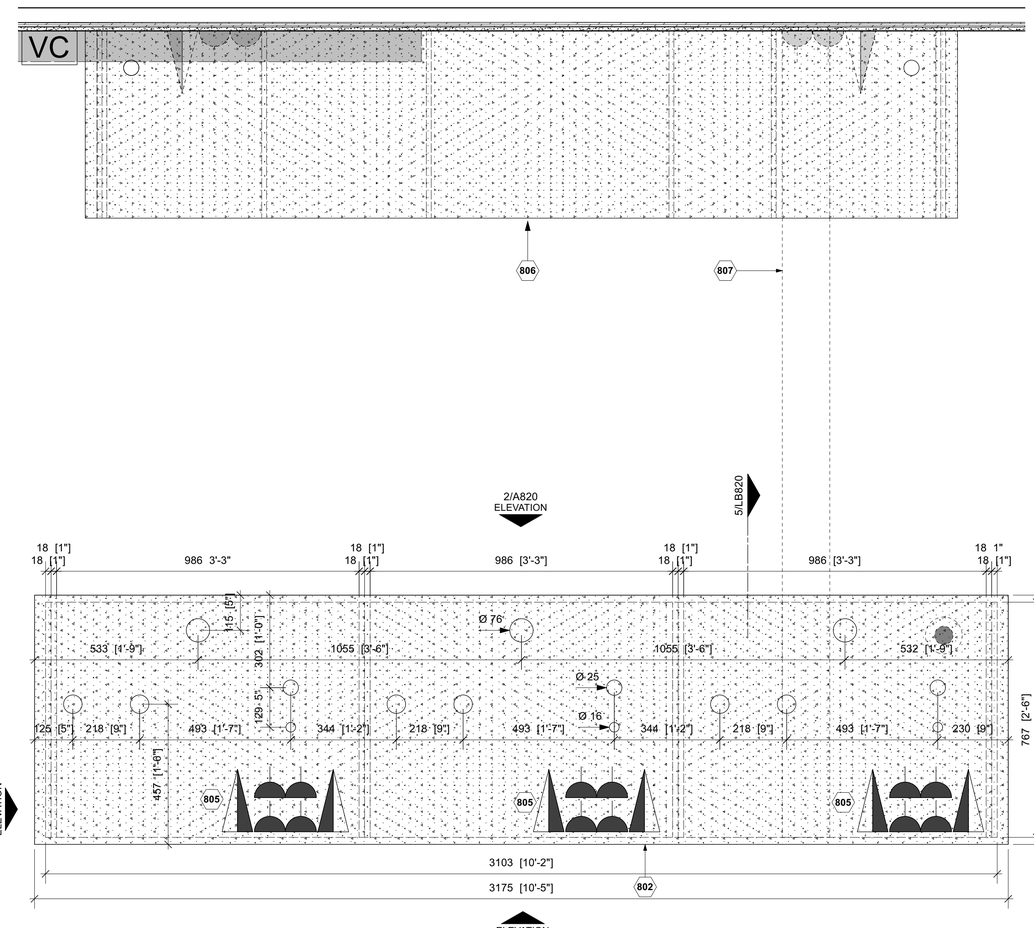



1 CASH DESK PLAN VIEW

LB820 SCALE 1:10@A1

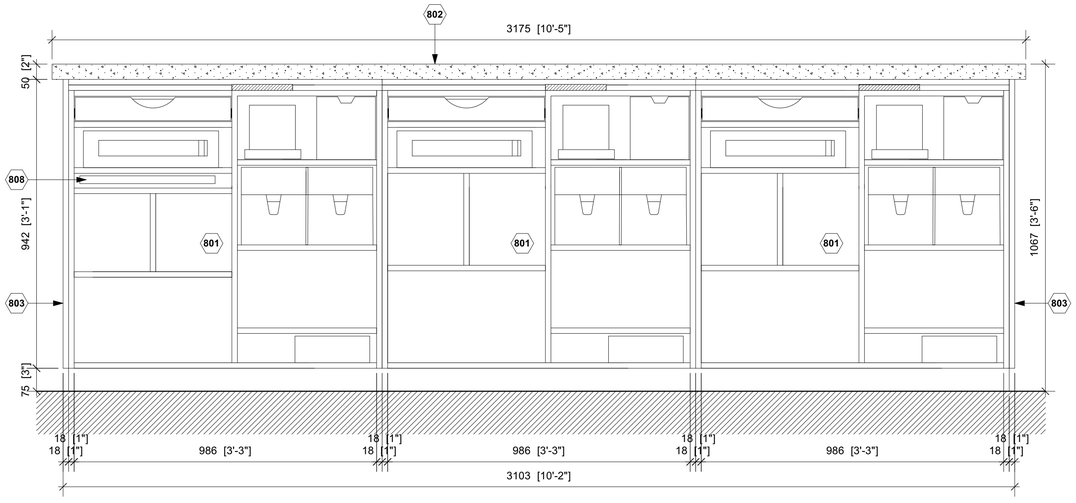


2 ELEVATION

LB820 SCALE 1:10@A1

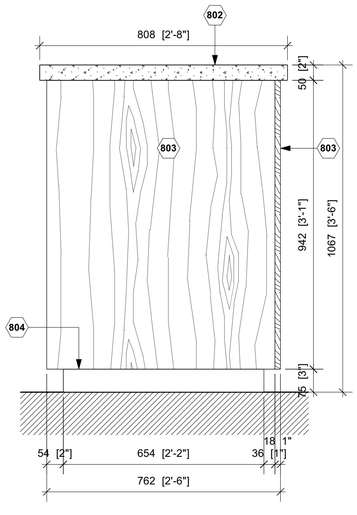


3 ELEVATION 2

LB820 SCALE 1:10@A1

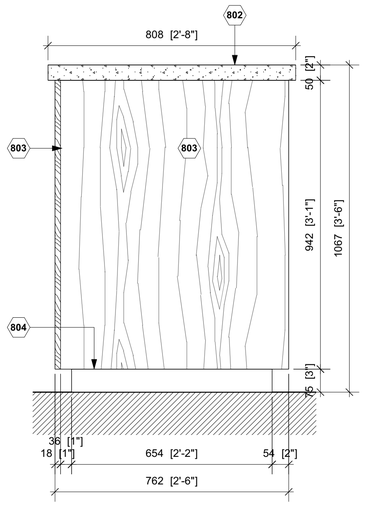


4 ELEVATION 4

LB820 SCALE 1:10@A1

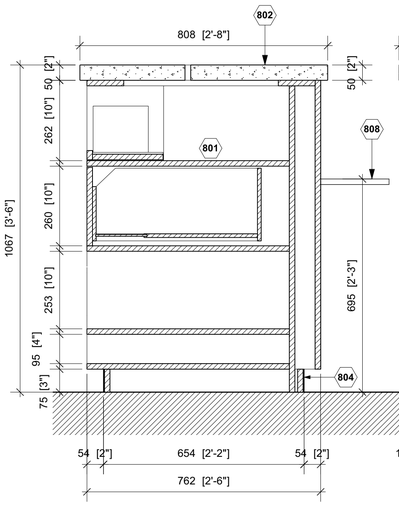

5 SECTION

LB820 SCALE 1:10@A1

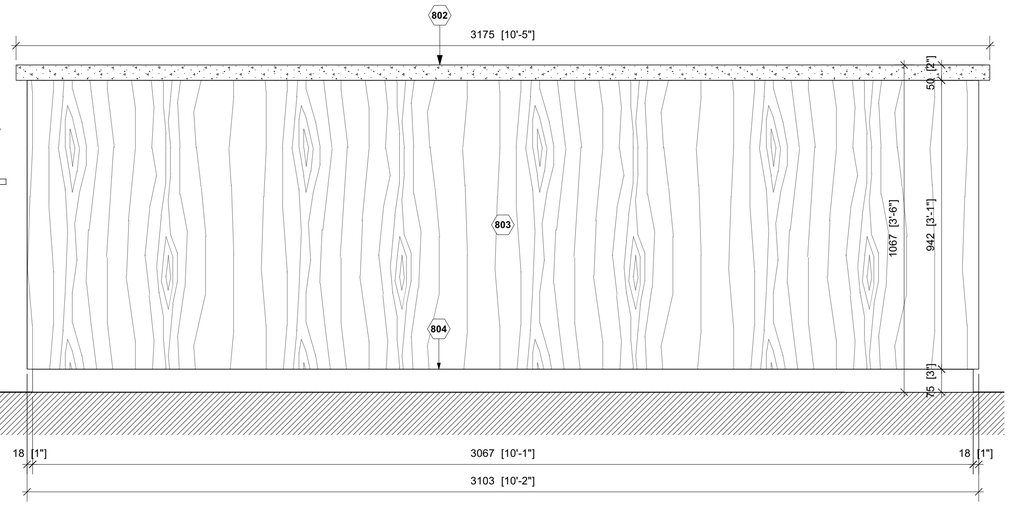

6 ELEVATION

LB820 SCALE 1:10@A1

KEY NOTES

KEY

801 STANDARD ANTHROPOLOGIE CASH DESK UNITS.

802 50MM THICK CONCRETE COUNTERTOP. ARRANGEMENT, QUANTITY AND LOCATION OF CABLE CONDUITS TO AN REQUIREMENTS.

803 18X150MM LIGHTLY WHITE WASHED WHITE OAK PLANK CLADDING FIXED TO CASH DESK CARCASS. EXPOSED EDGE OF CLADDING VISIBLE ON SIDE ELEVATION ONLY.

804 75X5MM BLACKENED STEEL PLATE PLINTH . ALL CORNER JUNCTIONS TO BE MITRED.

805 NEW POWER AND DATA PROVISION WITHIN CASH DESK, 2No. DOUBLE POWER OUTLETS AND 2No. DOUBLE RJ45 DATA SOCKETS.

806 LOCATION OF NEW TIMBER BACKWRAP - REFER TO DRAWINGS A821 FOR DETAILS.

807 225X50MM ELECTRIC SCREED DUCT FOR POWER & DATA OF CASH DESK BY THE LANDLORD.

808 680X480X22MM PLYWOOD SLIDE OUT COUNTER FOR WHEELCHAIR ACCESS ON CONCEALED HEAVY DUTY DRAWER RUNNERS.

apt.design

Studio 1
31 Main Street, Kilby
Leicestershire, UK, LE18 3TD

Studio 2
2nd Floor, 22 Conduit Street
London, UK, W1S 2XR

W www.apt-design.co.uk T +44 (0)1858 469420

For Office Use: A_12746

ANTHROPOLOGIE

1-5 ST. ANNS SQUARE
MANCHESTER
M2 7EF

CONSULTANT :

DRAWN BY:

CC

ISSUE / DATE:

LISTED BUILDING CONSENT	18.08.2025

REVISION :

SHEET TITLE :

CASH DESK

SHEET NO. :

LB820

Figured dimensions shall be taken in preference to scaled dimensions and any discrepancies or errors are to be referred to the Designer. Contractors, sub-contractors and suppliers must verify all dimensions on site before commencing work or making any fabrication drawings. © Copyright Reserved