


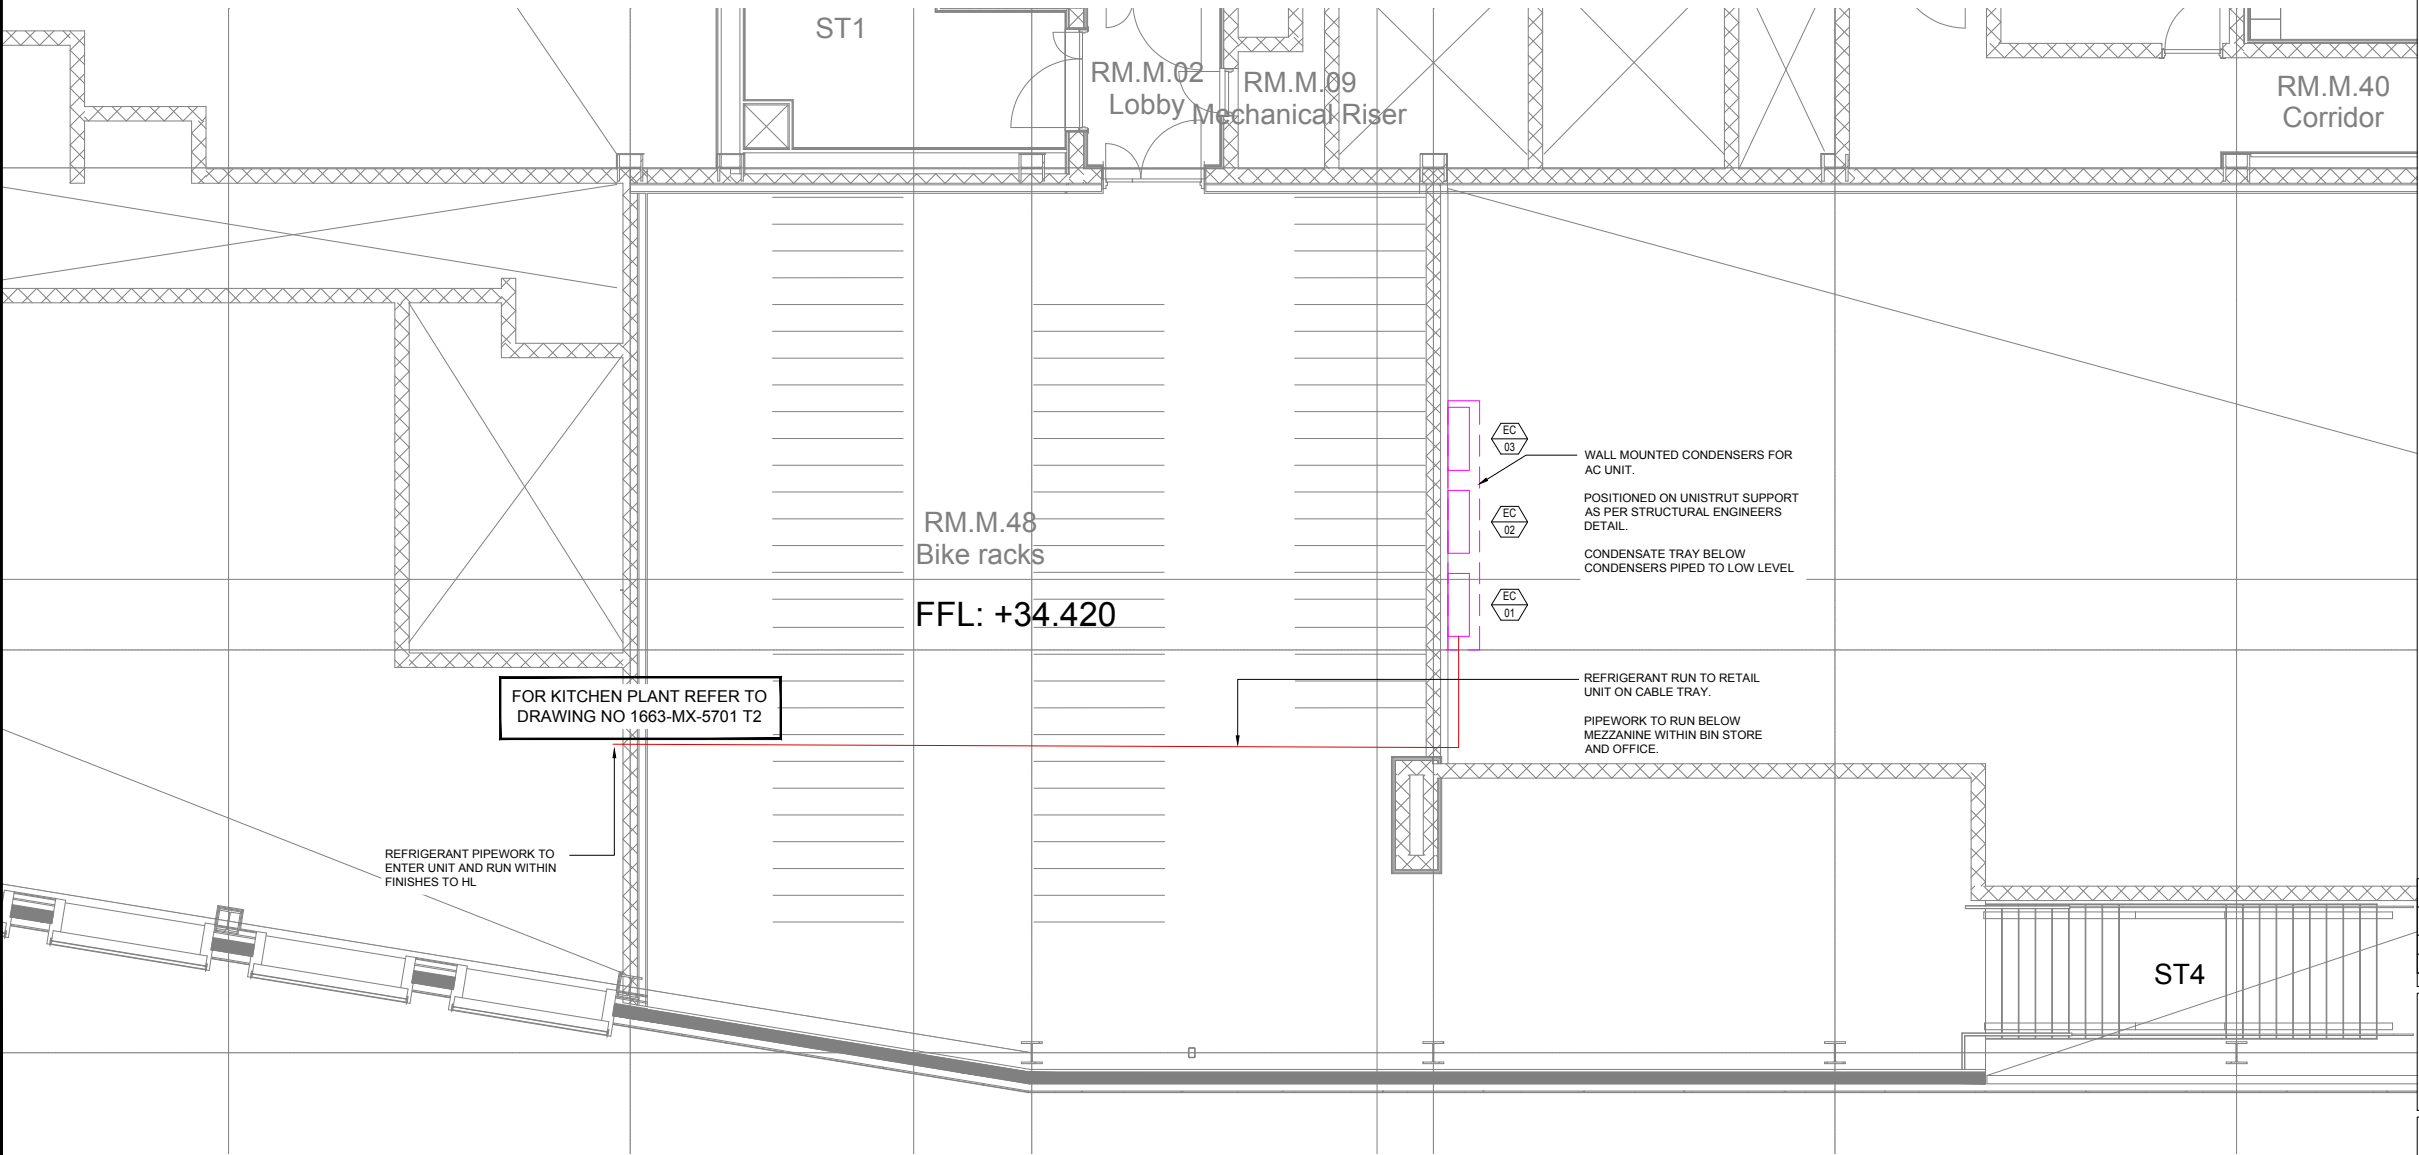

This document and its contents are the property of the Purchaser/Employer and Crookes Walker Consulting. They may not be copied or reproduced in any way, in part or whole, without prior written approval of both parties. Violations will result in legal action.
This drawing shall be read in conjunction with the CWC Mechanical and / or Electrical Specification(s).
DO NOT SCALE FROM THIS DRAWING

DESIGNERS RISK ASSESSMENT
REFER TO DESIGNERS RISK ASSESSMENT SCHEDULE

DRAWING BACKGROUND(S):
ARCHITECTS: A 1276 GA 2032 REV 14

- NOTES:**
1. FINAL FIX AND CONNECTION OF KITCHEN EQUIPMENT BY KITCHEN SPECIALIST
 2. THIS DRAWING SHALL BE READ IN CONJUNCTION WITH THE PROJECT SPECIFICATION AND EQUIPMENT SCHEDULES.
 3. FINAL POSITIONING OF ALL EQUIPMENT SHALL BE PROVIDED BY THE CONTRACTOR AS PART OF THE INSTALLATION DRAWINGS SUBMISSION.

T3	08.10.18	AC PLANT RELOCATED	SM	SW
T2	06.08.18	REVISED XREF: EXTRACT PLANT REPOSITIONED	TH	SW
T1	24.04.18	TENDER ISSUE	TH	SW
P1	12.04.18	PRELIMINARY ISSUE	TH	SW
Rev	Date	Description	Eng	Chk



Alberton House, 30 St Mary's Parsonage
Manchester M3 2WJ
Tel: 0161 834 9999

The Plaza, Old Hall Street,
Liverpool L3 9QJ
Tel: 0151 600 5409

E-mail: admin@cwcon.co.uk
Website: www.cwcon.co.uk

Client

RIBEYE STEAKHOUSE

Project

FIRST STREET BUILDING 8 UNIT 1A

Drawing Title

MECHANICAL SERVICES LANDLORD AREAS

Status

TENDER

Project No.	Drawn	Scale / Paper Size
1663	TH	1:50 @ A1
Drawing No.	Rev	
1663-GF-5001	T3	