


NOTES:

CONTRACTORS MUST VERIFY ALL DIMENSIONS ON SITE BEFORE
COMMENCEMENT OF ANY WORK OR REPAIRING
MANUFACTURING DRAWINGS
DO NOT SCALE FROM THIS DRAWING
ANY DISCREPANCIES ON THIS DRAWING ARE TO BE
NOTIFIED TO THE ARCHITECT IMMEDIATELY
HATTRELL LLP COPYRIGHT

REV	AMENDMENT	DATE	CMO

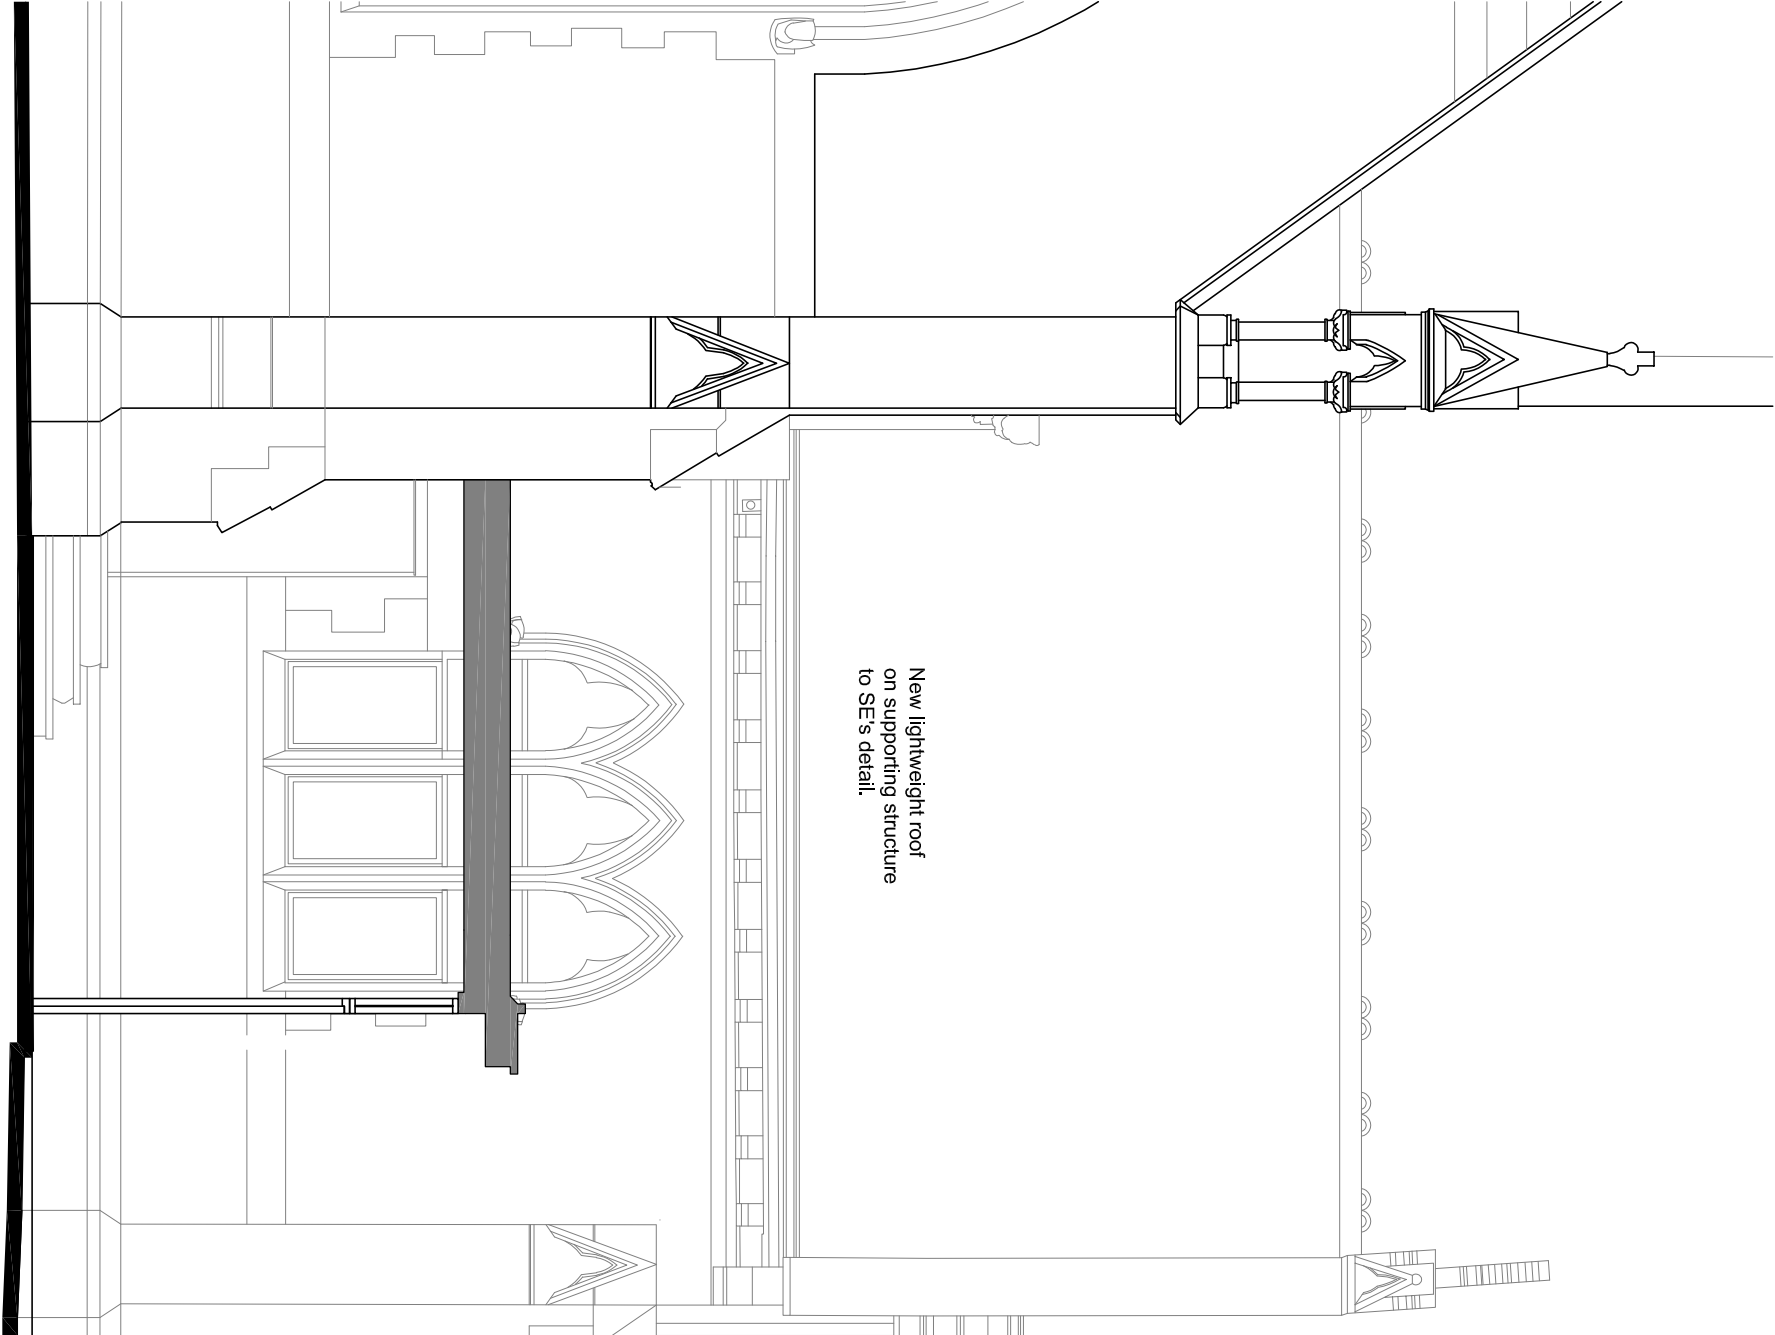

New lightweight roof
on supporting structure
to SE's detail.


New aluminium glazed
screen with structural
corner posts supporting
lightweight roof.

New concrete floor
slab to SE's detail.

New aluminium
glazed screen and
Entrance Doors.

Reposition A/C
compressors.

SECTION B-B

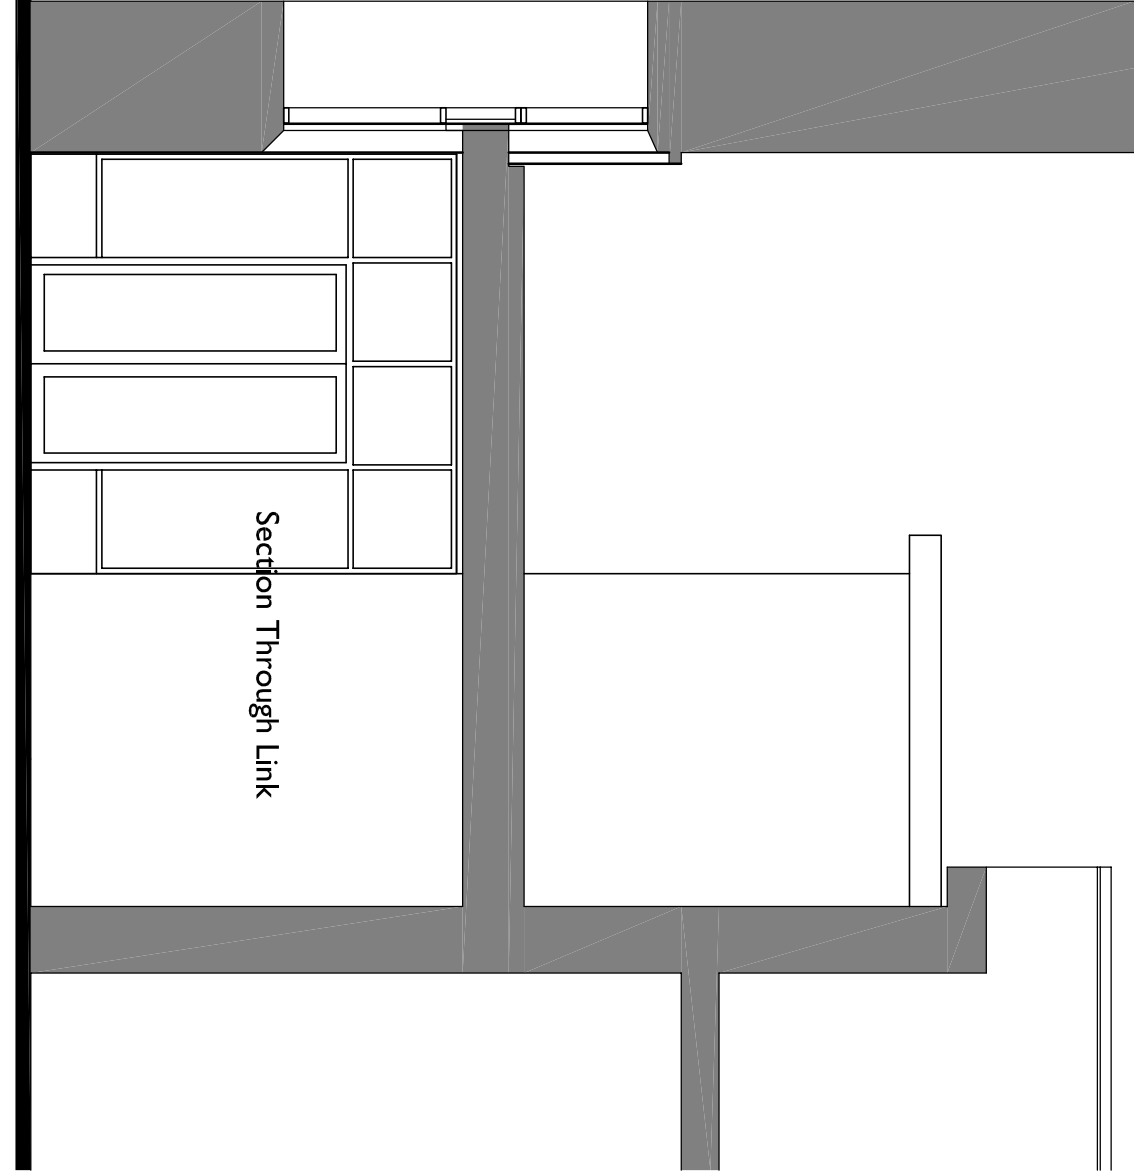

Section Through Link

SECTION A-A



HATTRELL LLP

Site E KINGS COURT RAILWAY STREET ALTRINGHAM WA14 2BD
TELEPHONE 0141 820 4207
e-mail: info@hattrell.co.uk / www.hattrell.co.uk

CLIENT
ATMOS Ltd.

PROJECT
781 Wilmslow Road,
Disbury,
M20 2RW

DRAWING TITLE
Link Details

SCALE	DRAWN BY	CHECKED	DATE
1:50@A3	IS/ST	-	Aug'25
DRAWING No		REVISION	
2526-2-08		-	
PLANNING			