



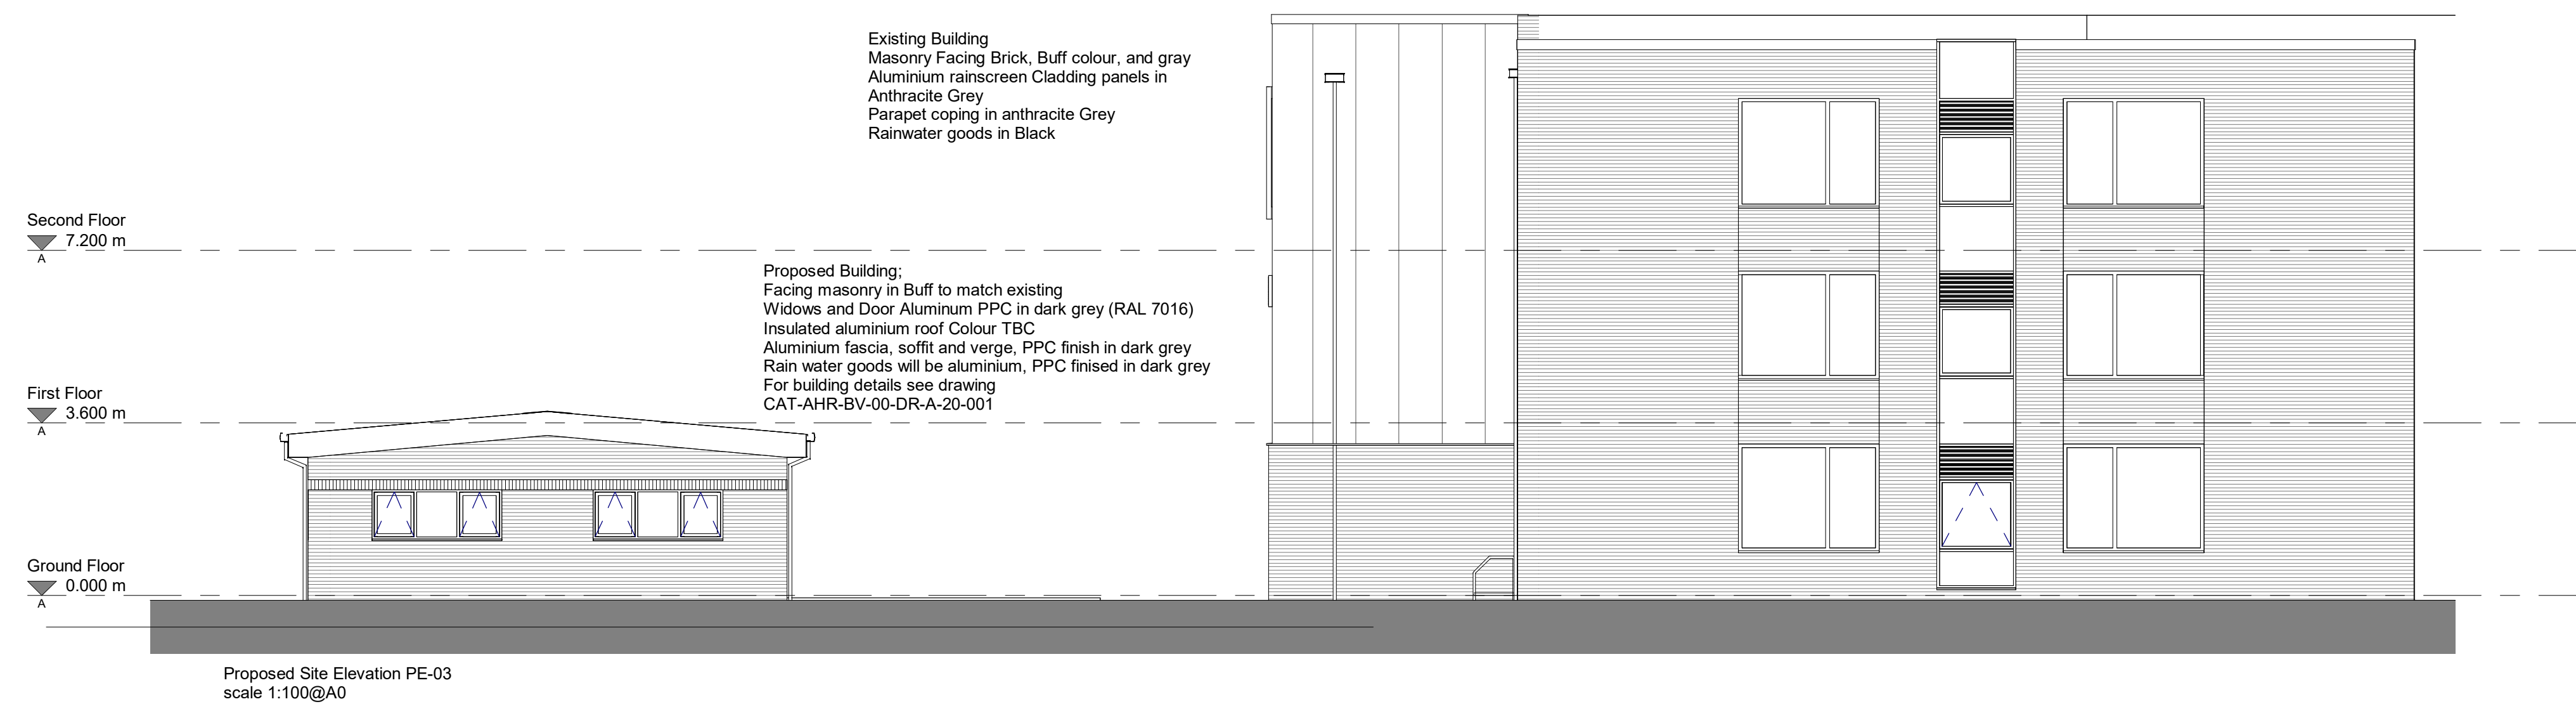

Rev	Description	Date	Dr by	App by
01	ASIN	15.09.25	SS	

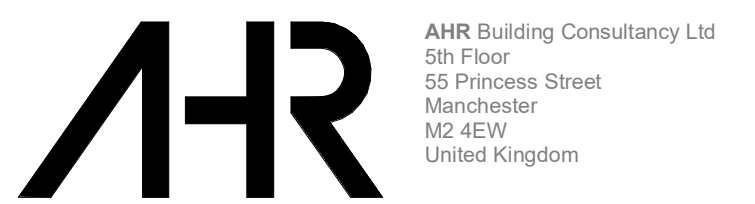

Client name Co-op Academies Trust			
Project Co-op Academy Belle Vue Stand Alone Building			
Drawing Proposed Site Elevations			
Computer file 36331-11000_Proposed_Site_Elevations.dwg	Plot date 15/09/2025	Scale 1 : 100 @A0	
Project number 2025.00253.002	Rev 1	Issue status 1	
Drawing number CAT-AHR-BV-00-DR-A-20-002			
This drawing is to be read in conjunction with all related drawings. All dimensions must be checked and verified on site before commencing any work or producing shop drawings. The originator should be notified immediately of any discrepancy. This drawing is copyright and remains the property of AHR.			