


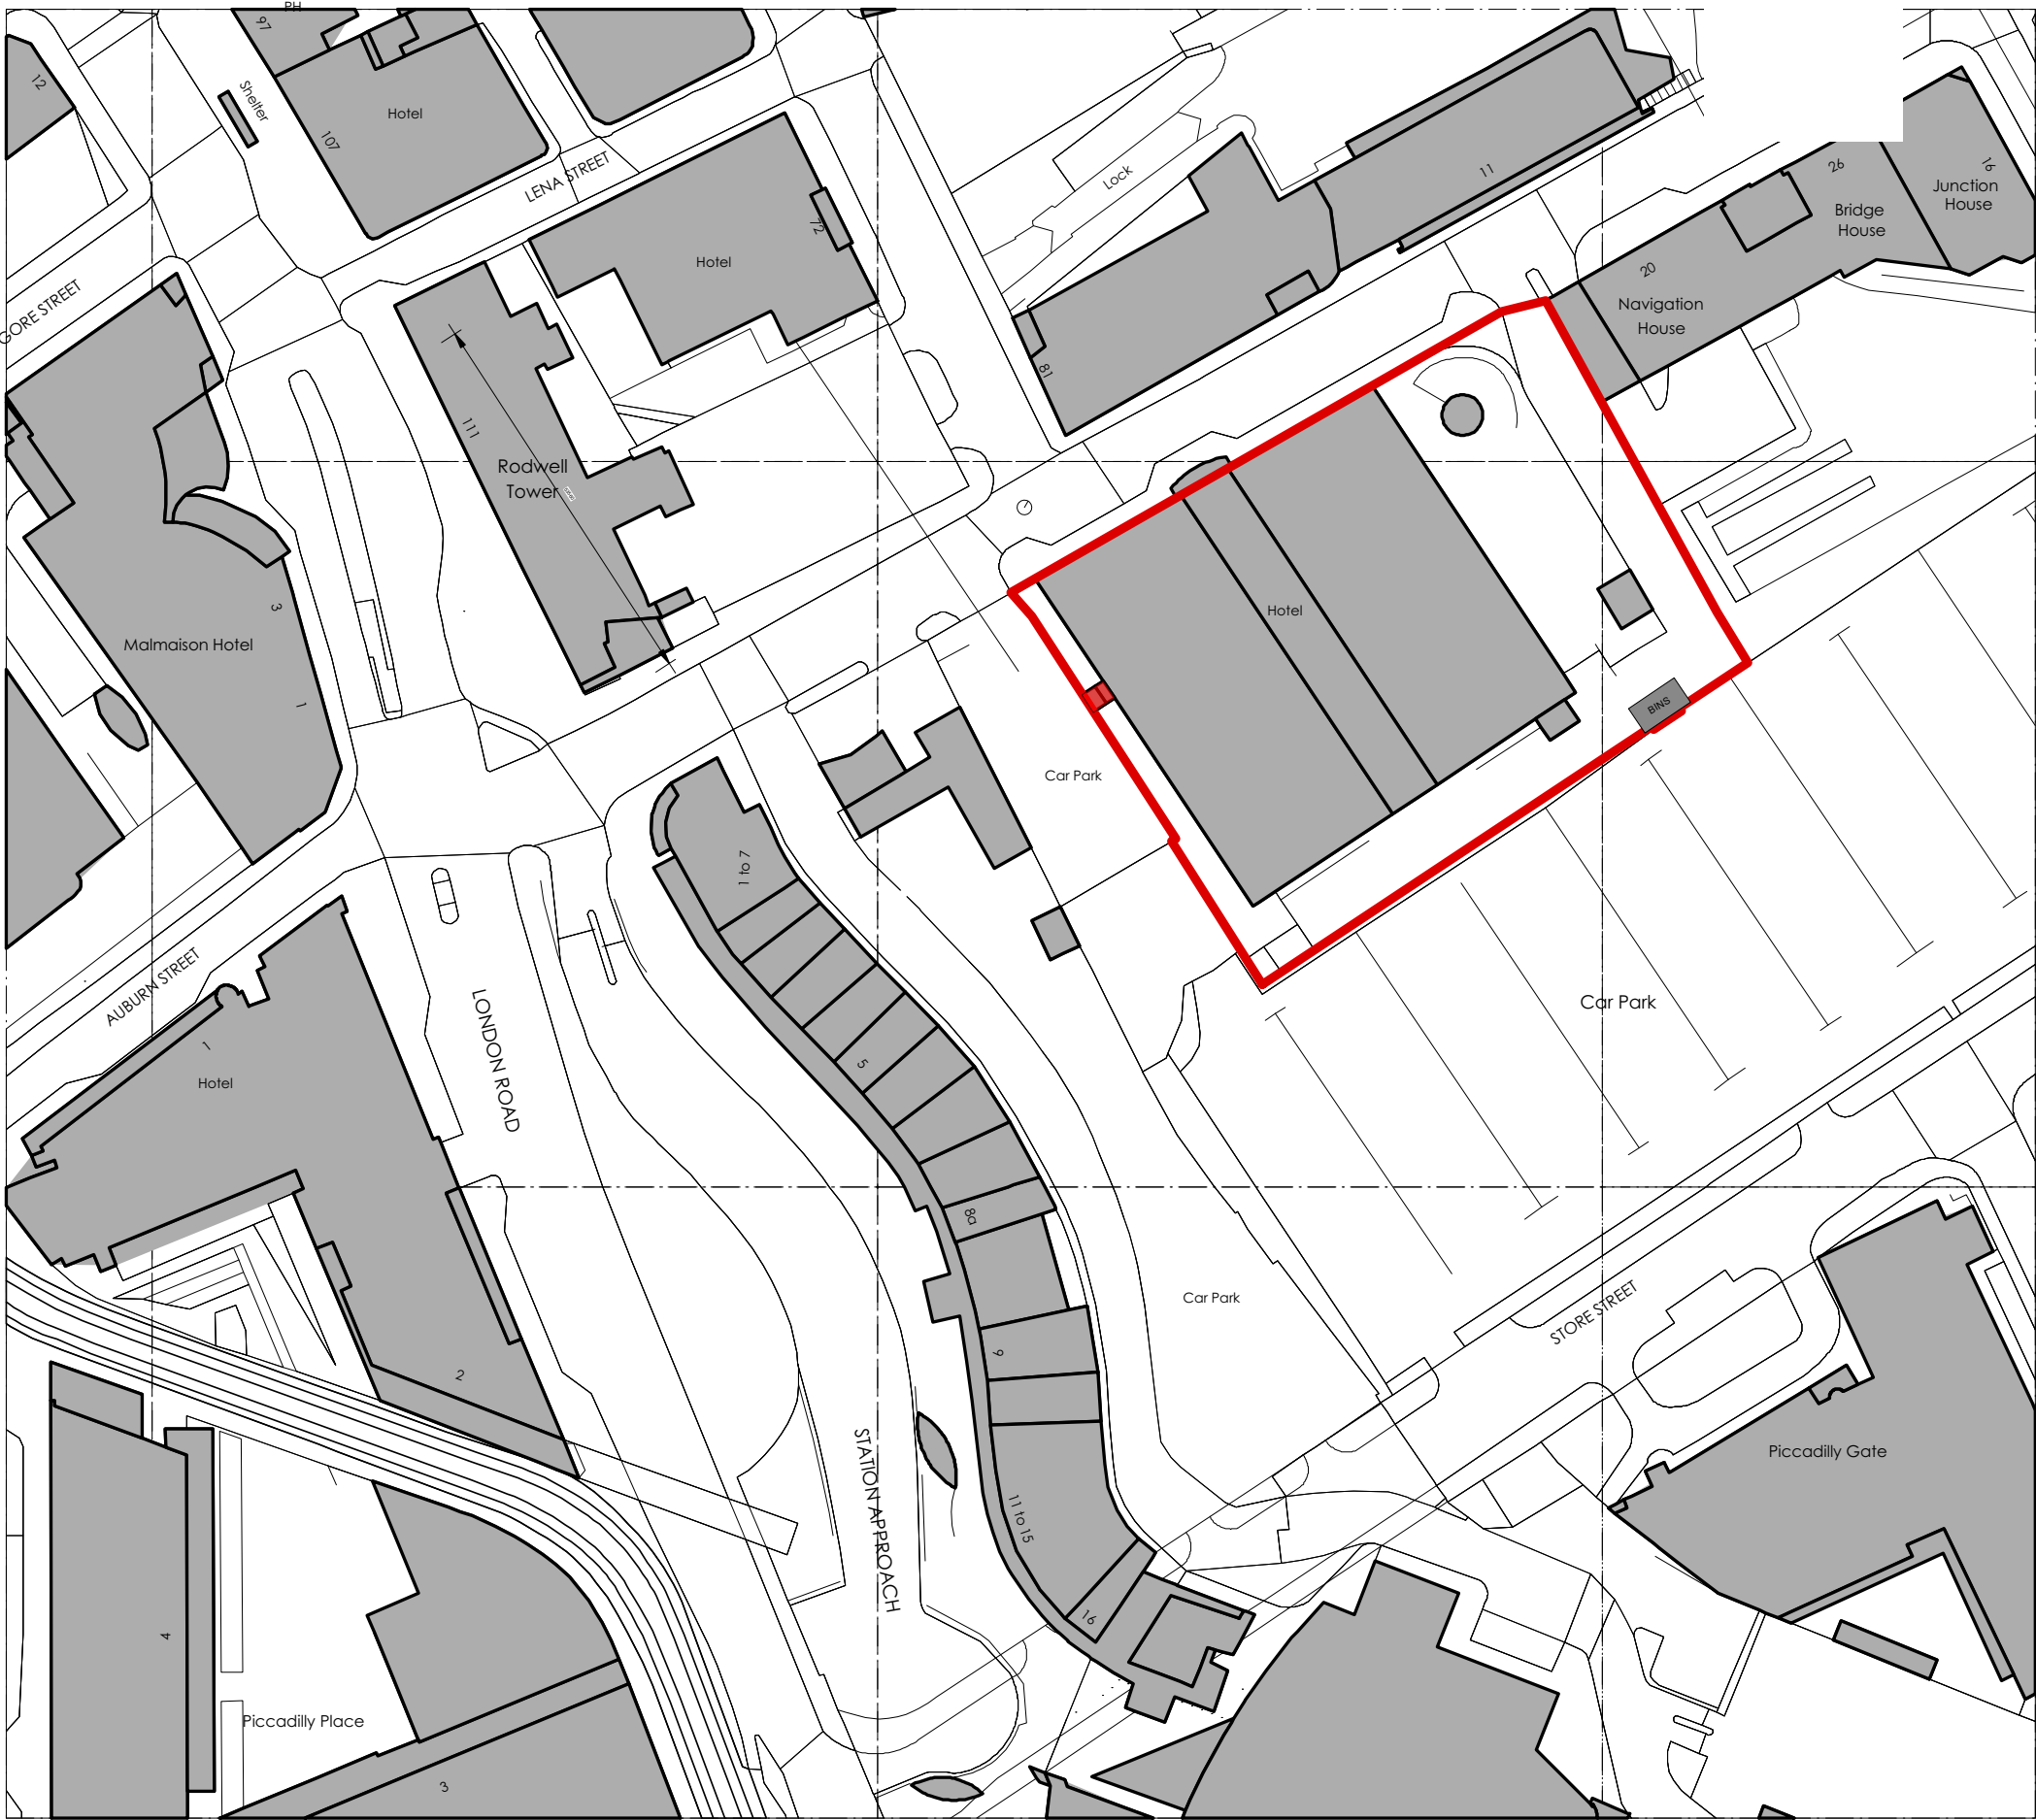

note: This drawing is the property of **follow friday**. Copyright is reserved by them and the drawing is issued on the condition that it is not copied, reproduced or disclosed to any unauthorised person, wholly or in part, without the written consent of **follow friday**. **follow friday** will not accept responsibility for errors made by others in scaling from this drawing. All construction information should be taken from figured dimensions only.

FOLLOW FRIDAY
27 Trenchard St, Bristol

<mailto:marta@follow-friday.com>



CLIENT: STREET FOOD HOLDINGS

DRAWING TITLE
MSF LOCATION PLAN

PROJECT: MANCHESTER STREET FOOD

LOCATION: DSW, MANCHESTER

DATE 21/07/2025	DRAWING NUMBER MSF_006	DRAWN EC
REV A	SCALE 1:1000@ A3	ITEM/REF/STATUS -

REVISION

A_ BIN AREA SIZE UPDATED TO MATCH EXISTING

DATE

21/07/2025

REVISION

DATE