



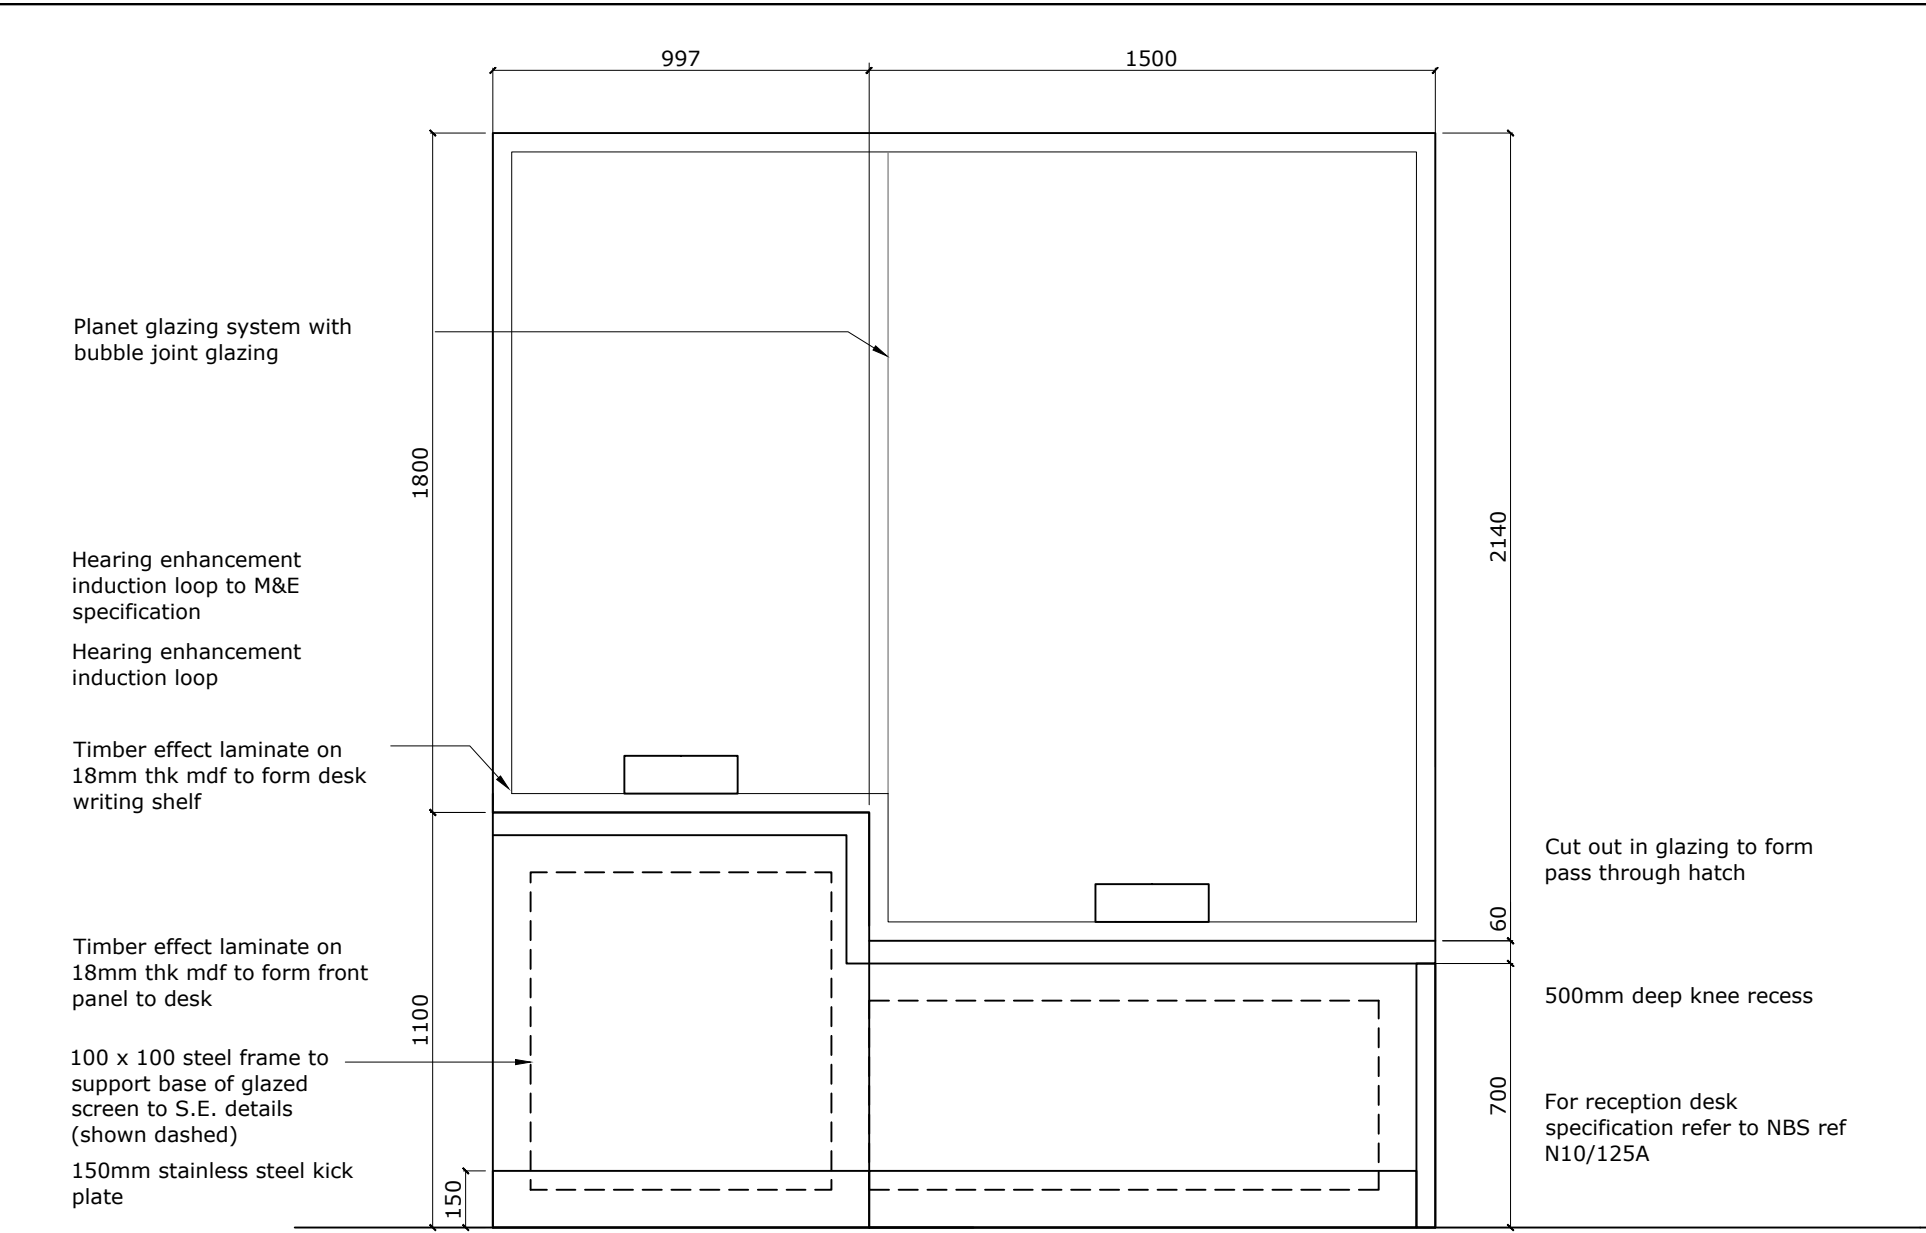


01 Proposed Elevation A - Front

SCALE: 1:20

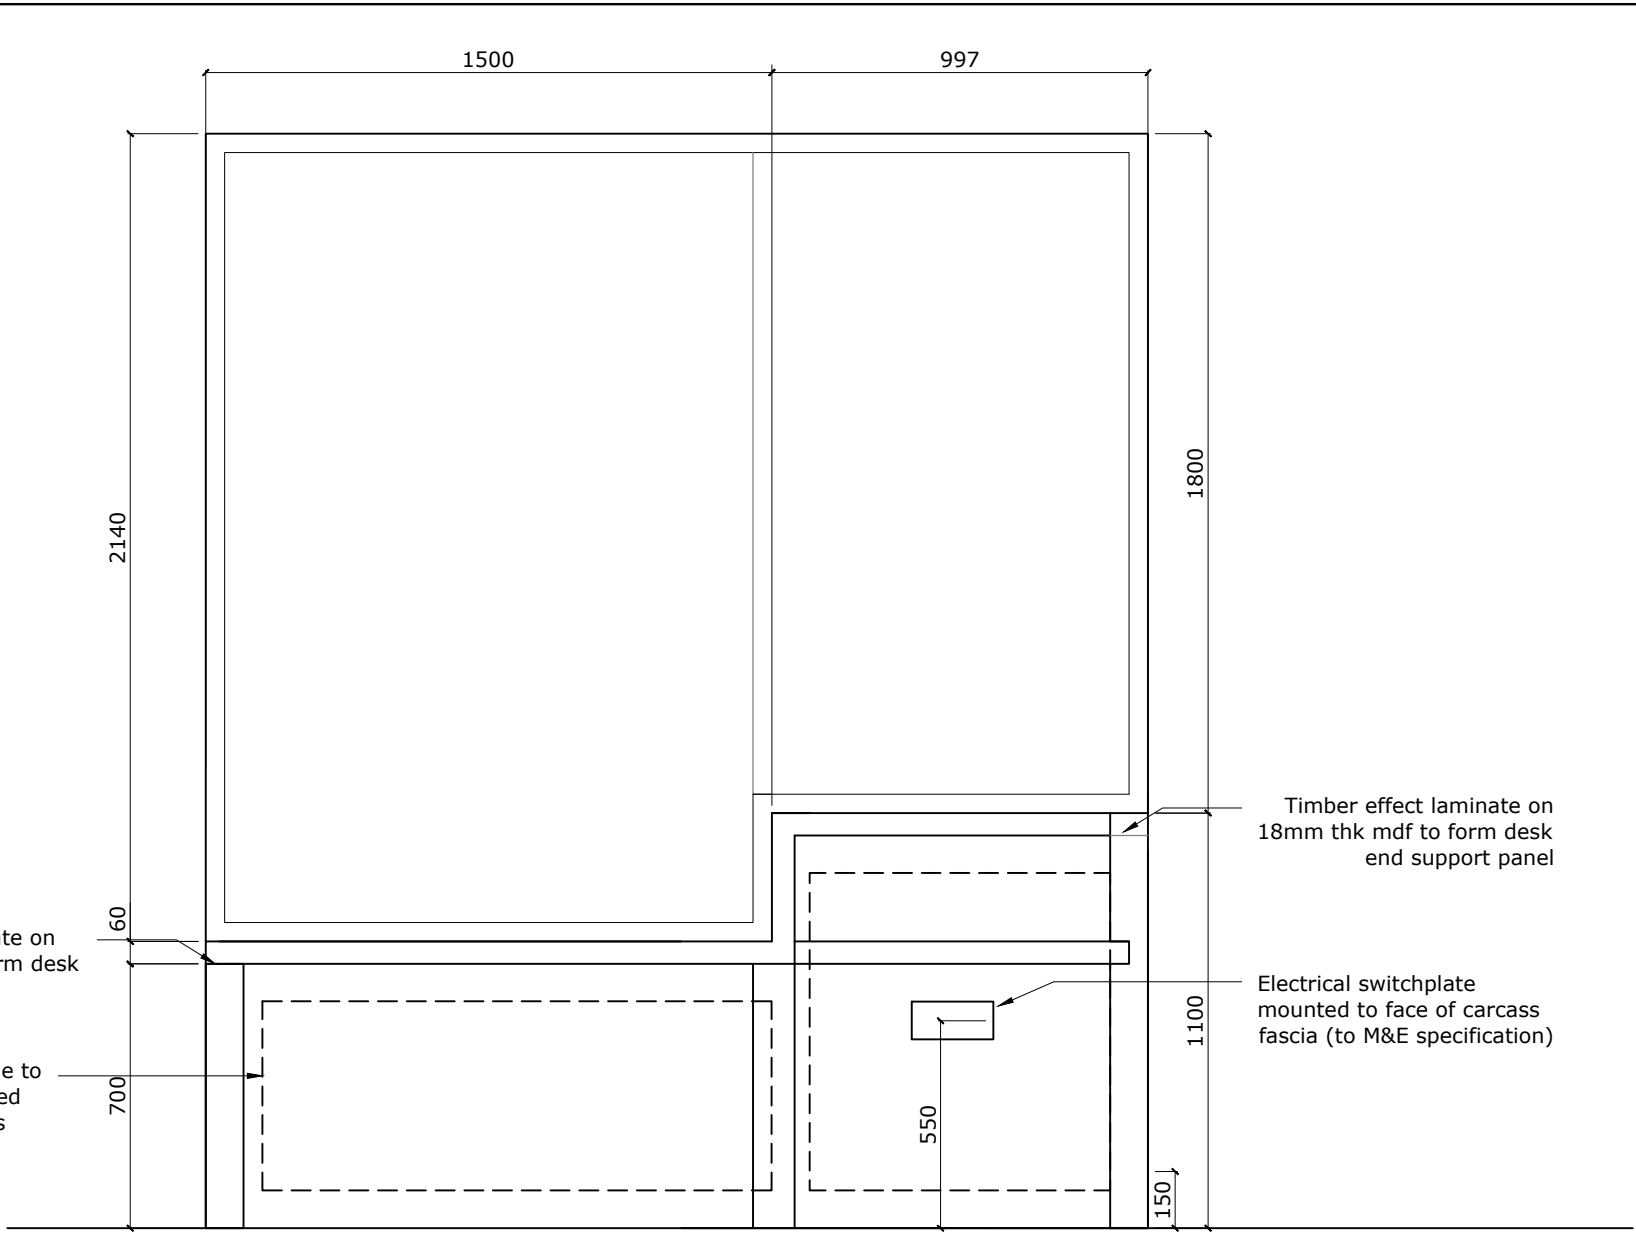


02 Proposed Elevation B - Rear

SCALE: 1:20

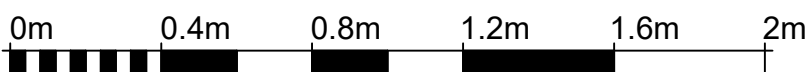


VISUAL SCALE 1:20 @ A1

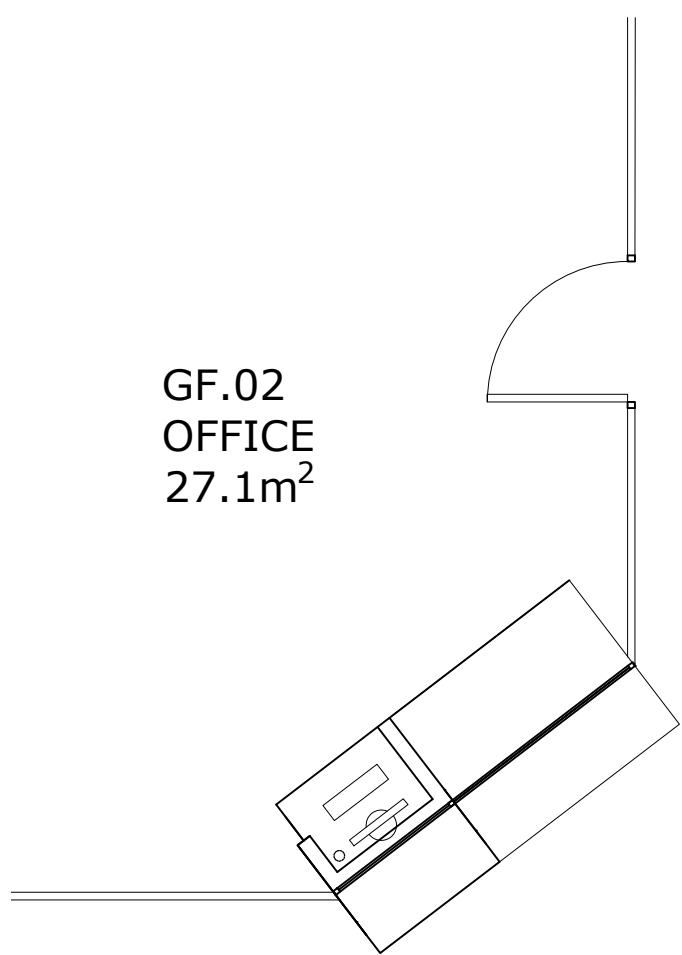


00 Key plan

SCALE: 1:50

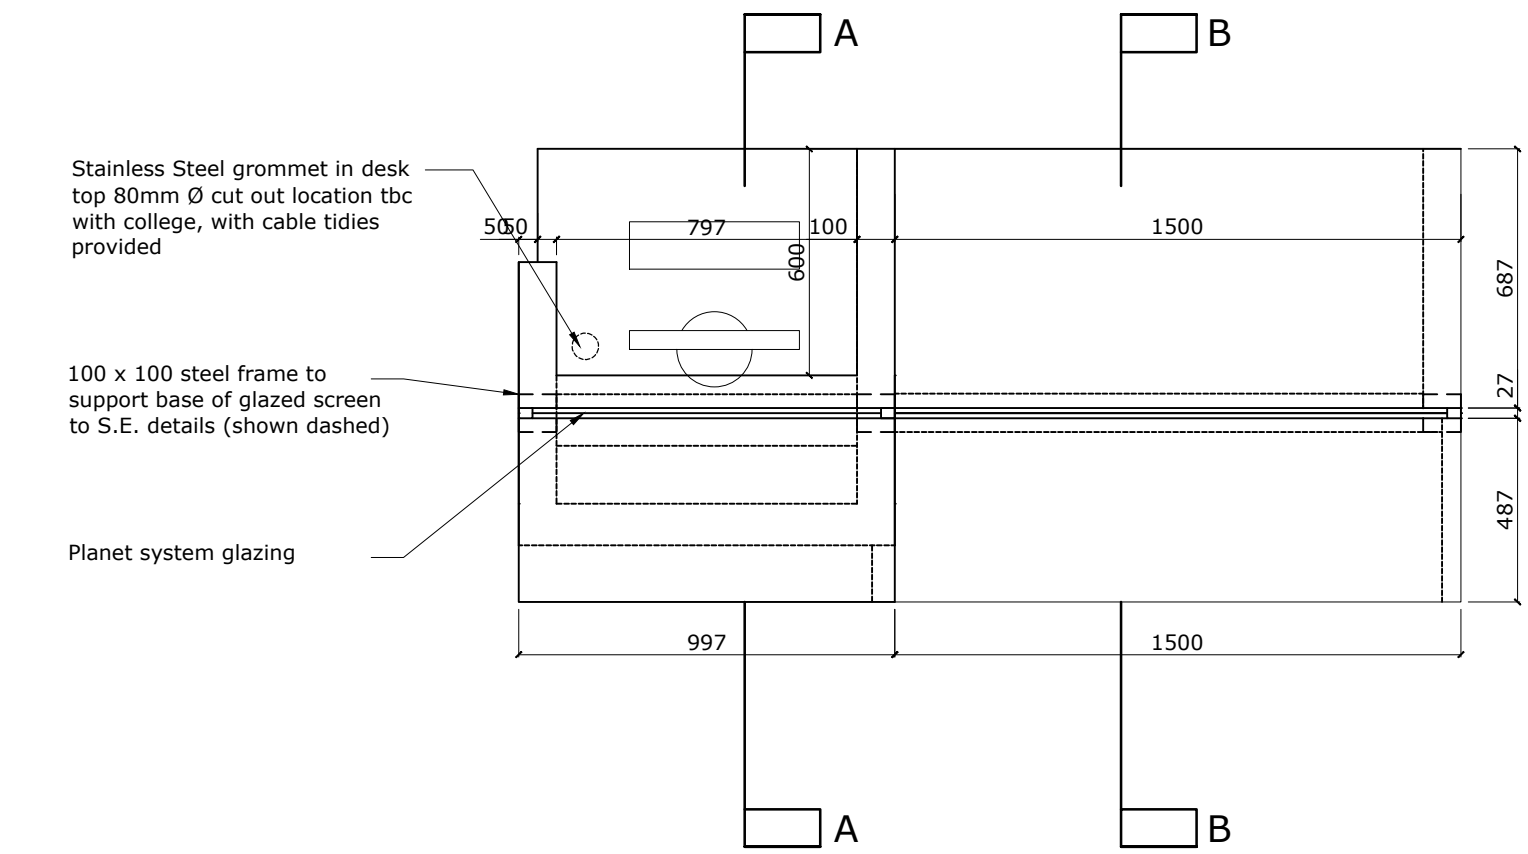


03 Proposed Desk Plan

SCALE: 1:20

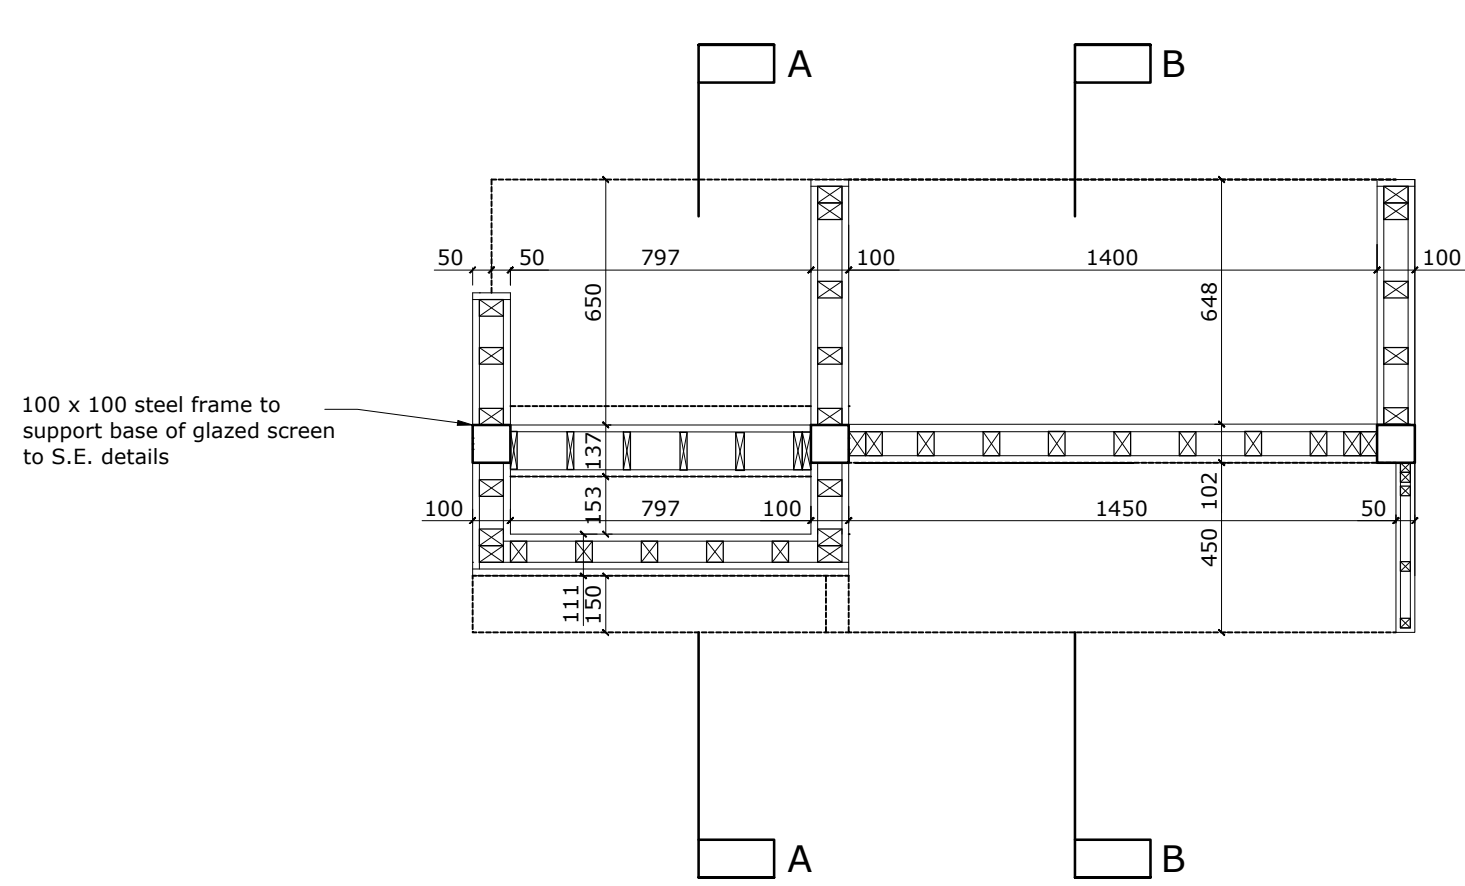


04 Section C - C

SCALE: 1:20

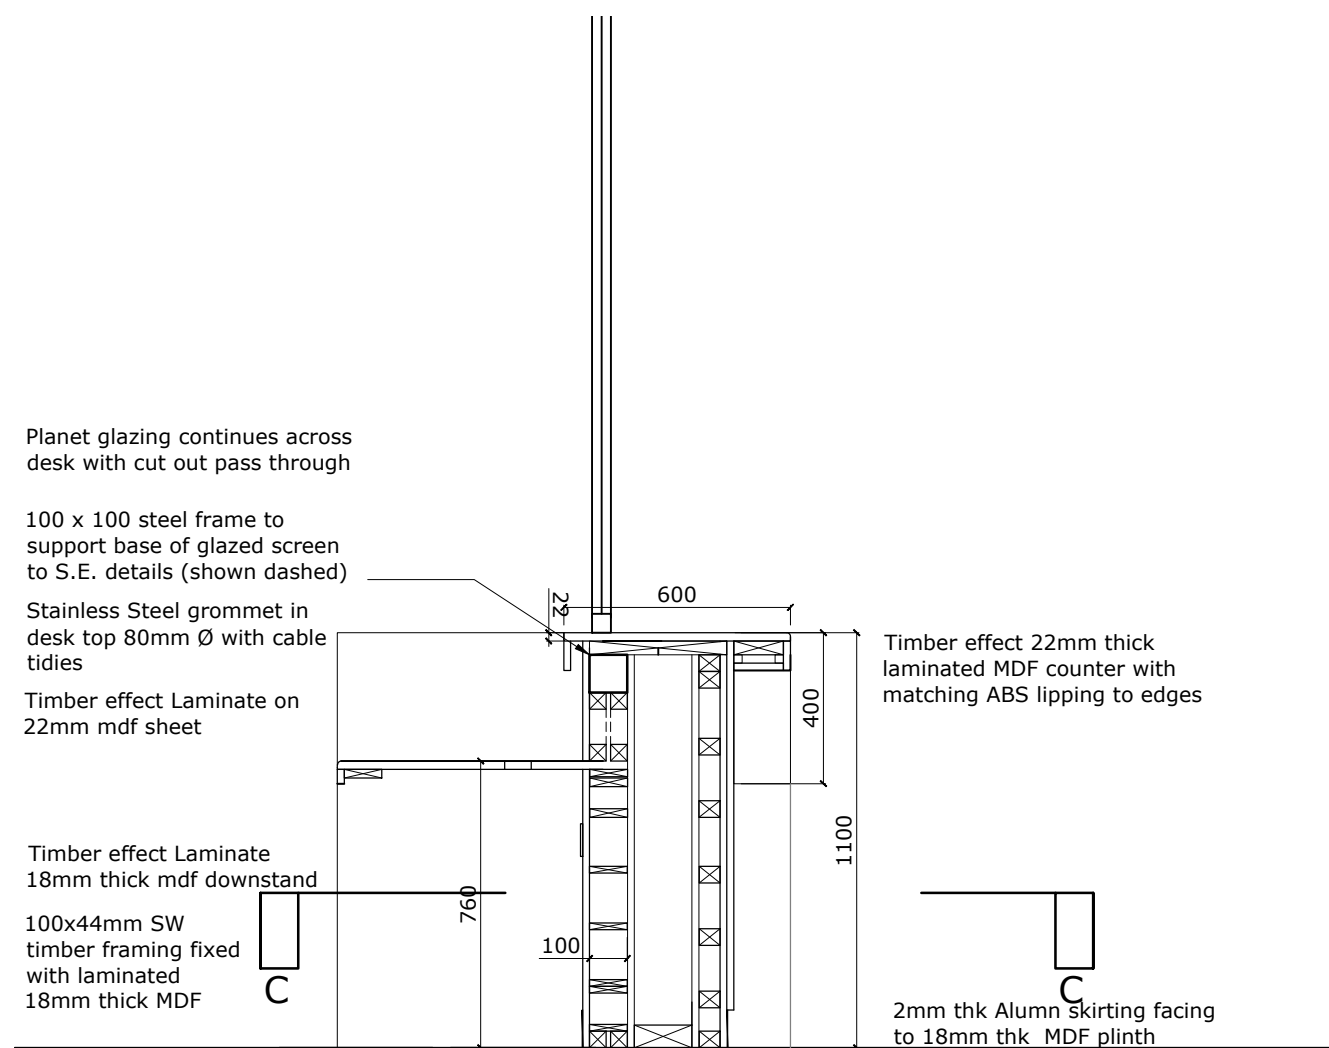

05 Section A - A

SCALE: 1:20

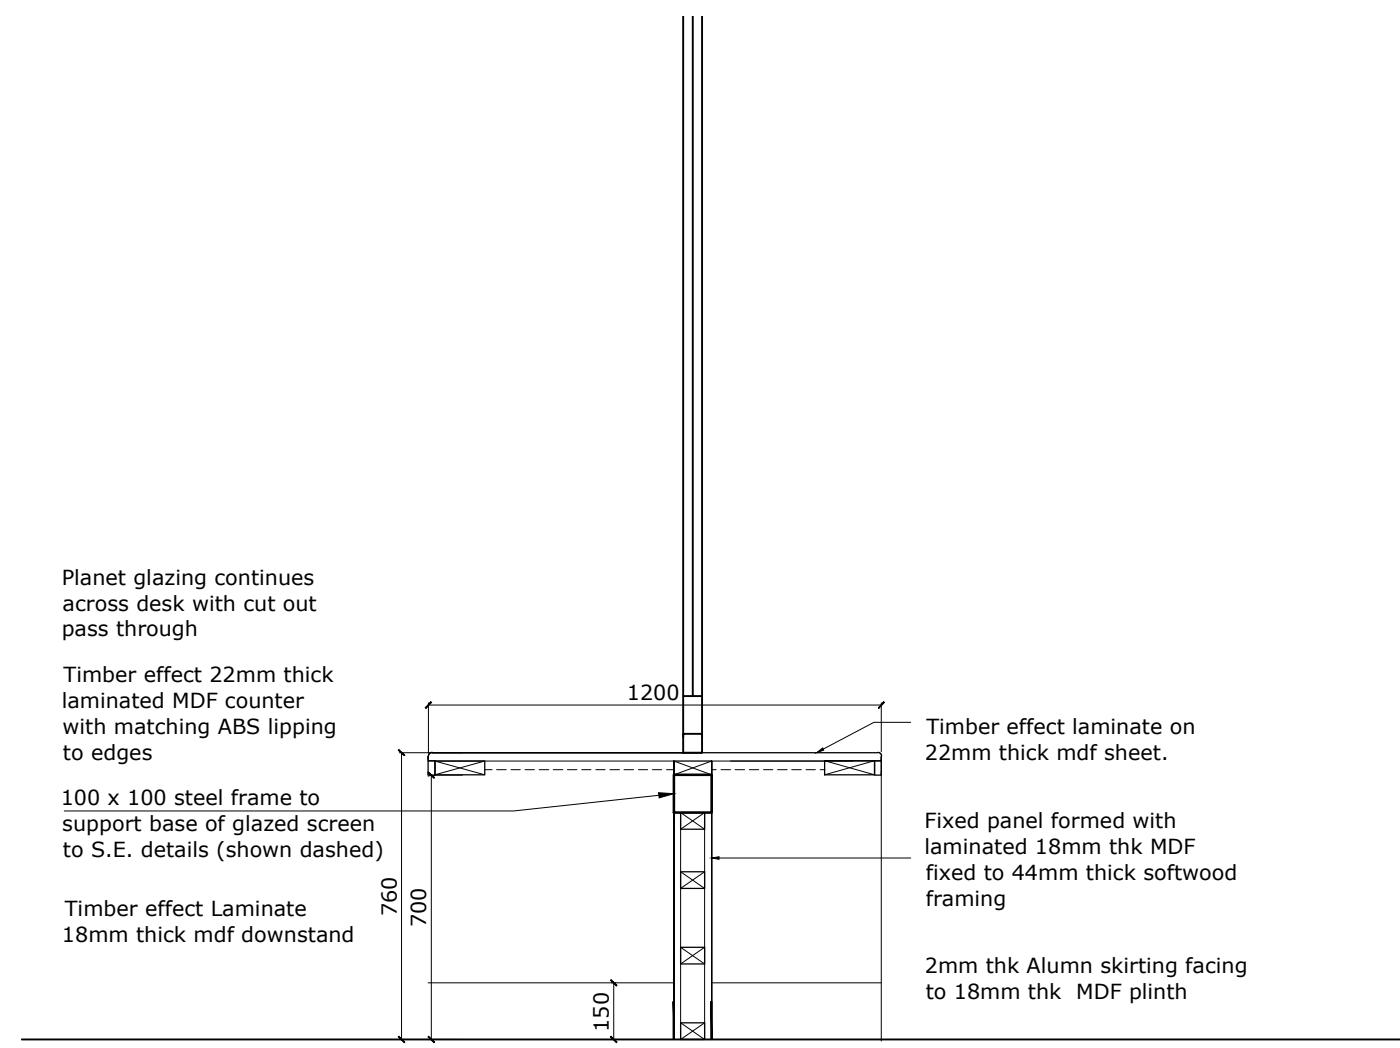

06 Section B - B

SCALE: 1:20

W5000 PM Premium White

Decor

H3156 ST12 Grey Cotbridge Oak

Decor

Decor

Decor

Decor

Decor

Decor

Decor

Decor

Decor

Decor

Decor

Decor

Decor

Decor

Decor

Decor


Decor

Decor

Decor

07 Proposed Front Sketch View

SCALE: N.T.S.

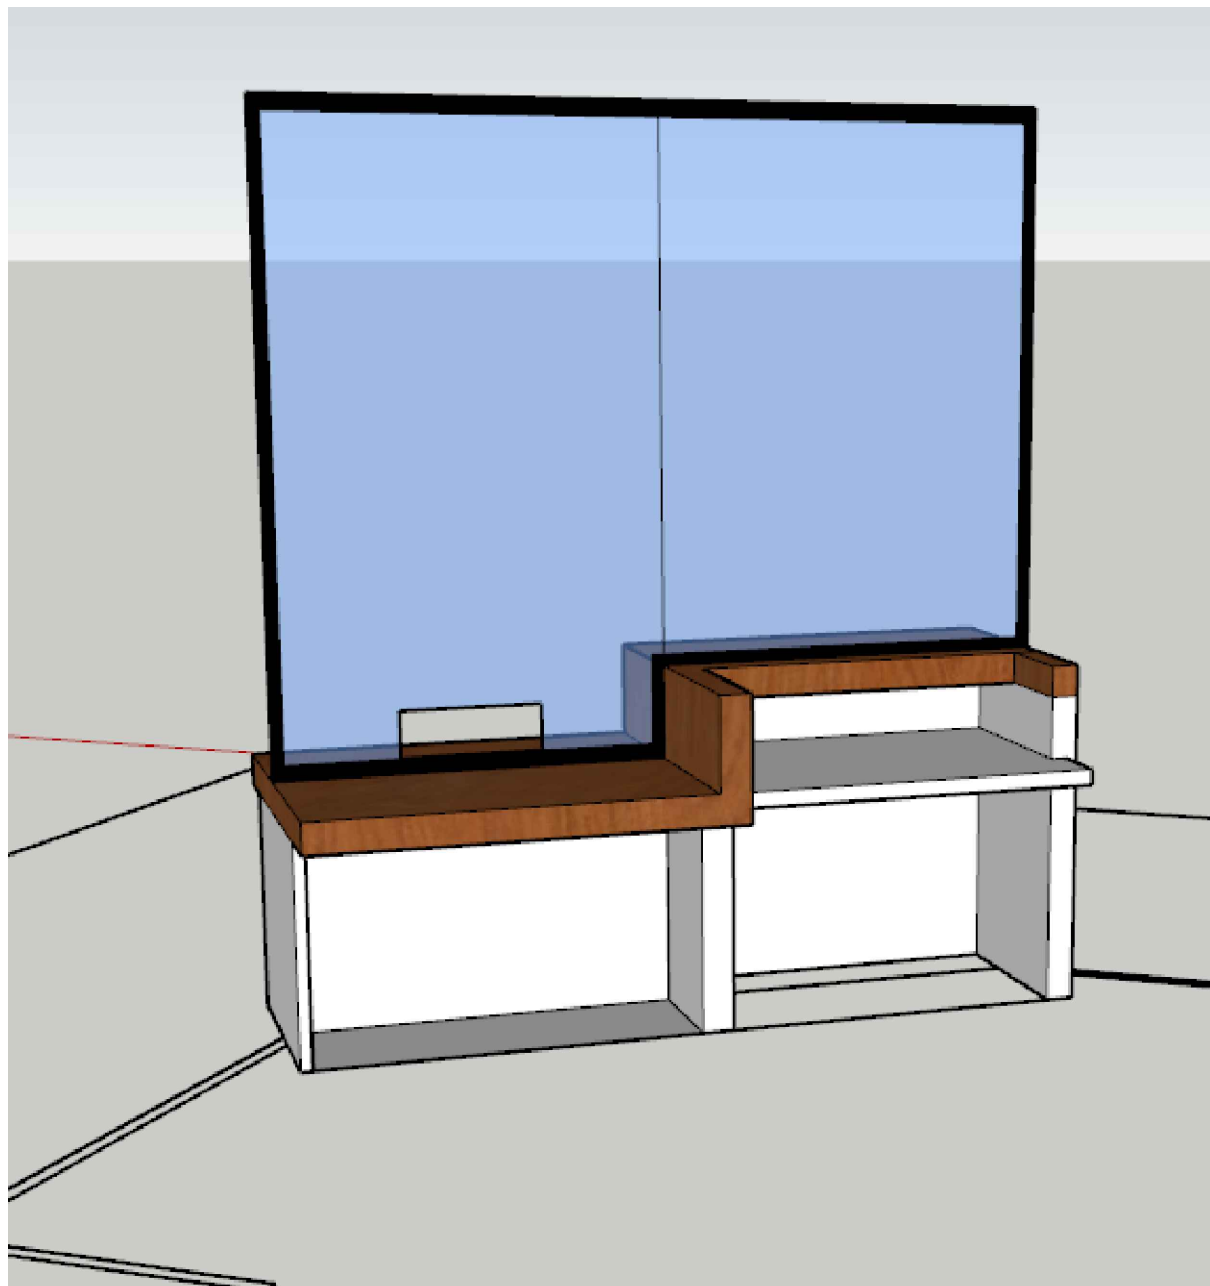

08 Proposed Rear Sketch View

SCALE: N.T.S.

Do not scale from this drawing
The contractor is to check all dimensions on site and report any discrepancies to the architect
All rights described in chapter IV of the copyright, designs and patents act 1988 have been generally asserted

Notes

Reception desk as NBS N10 125A

P3	Notes updated. For LBC Issue	28/07/25	SHH	PM
P2	Issued for client review	30/06/25	SB	SH
P1	Initial Issue	30/05/25	SHH	PM
Rev	Description	Date	By	CHK

Rhodesia House
52 Princess Street
Manchester M1 6JX

Telephone +44(0)1612375646
Website www.jeffersonsheard.com



Project
TfGM
Queens Road Depot
Office & Reception Refurbishment

Drawing
Proposed Reception Desk Details

Scale 1:100	Drawn SHH	Date 14.01.25
Drawing Purpose FOR APPROVAL		Status S4
Ref 2576-JSA-XX-00-DR-A-70210	Rev. P3	
Job No. Origin. Zone Level Type Dis. Number		

A1