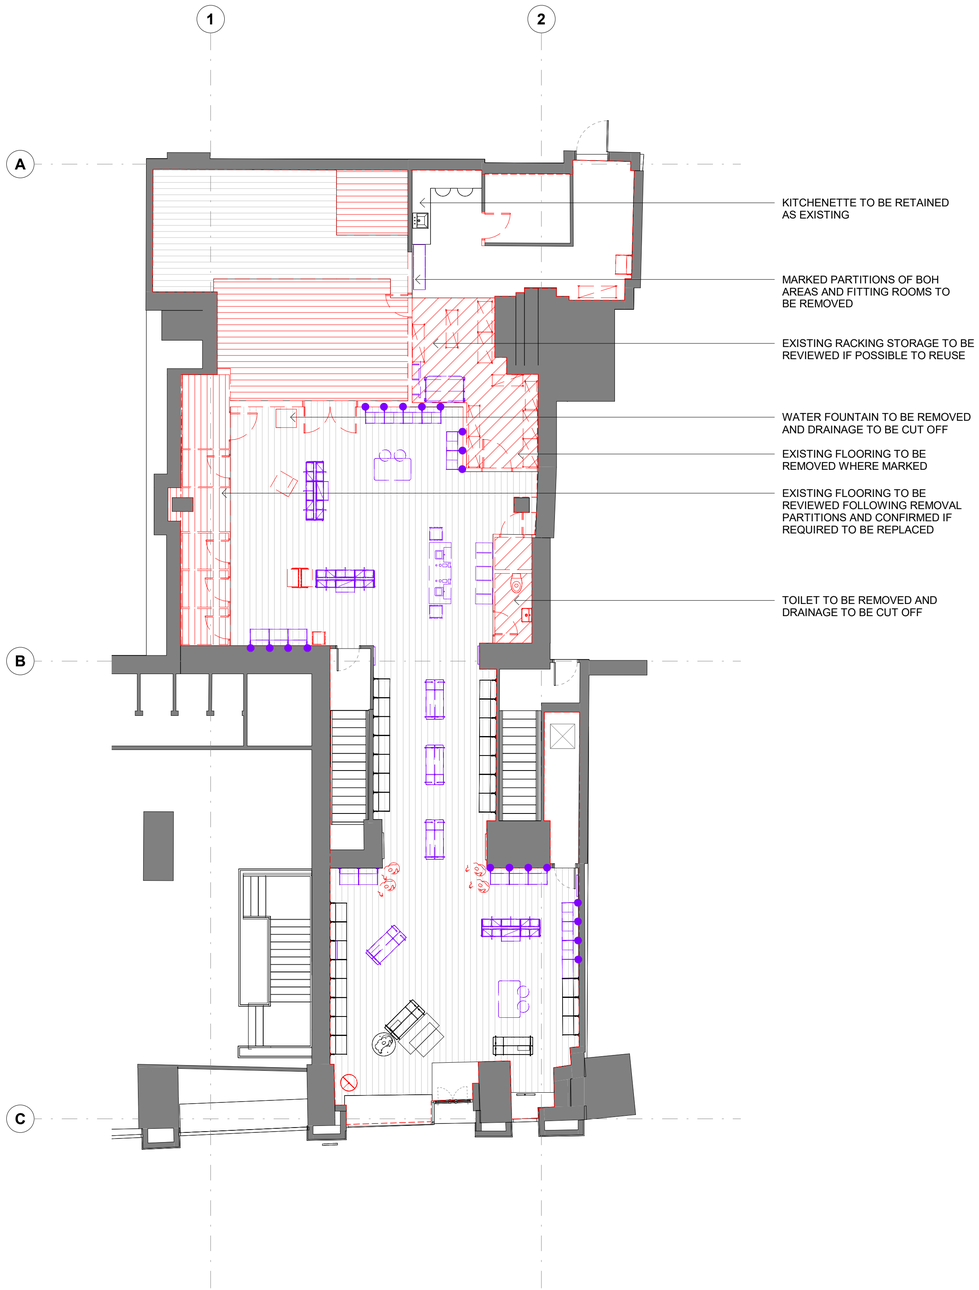


1 / 14001 **(02) GF-GROUND FLOOR DEMOLITION PLAN**

1 : 100

1 0 1 2 3 4 5

SCALE 1:100 m

KEY

DEMOLITION WORKS / FIXTURES TO BE REMOVED

FIXTURES TO BE REMOVED & REUSED IN THE STORE

OUTRIGGERS TO BE REMOVED & REUSED IN THE STORE

NOTES

ORIGINAL A1

DO NOT SCALE FROM THIS DRAWING.
(DRAWING MAY BE SCALED FOR LOCAL AUTHORITY & PLANNING PURPOSES ONLY)
ALL DIMENSIONS TO BE CHECKED ON SITE .
COPYRIGHT PROTECTED.

Rev	Date	Revision Description	Drw/Chk
2-03	25/08/25	ISSUED FOR INFORMATION	JC/SC
2-02	30/07/25	ISSUED FOR INFORMATION	KR/SC
2-01	23/07/25	ISSUED FOR INFORMATION	KR/SC
2-00	18/07/25	FIRST ISSUE	KR/SC

Client

lululemon

IDL: Architects

LONDON
17 Blackfriars Lane
St Paul's, London
EC4V 6ER

+44 (0)20 7248 1234

PRAGUE
The Forum, Fifth Floor,
Wenceslas Square 19
Prague, 110 00

+42 (0) 72 0279 588

idl:group
Registered in England No.7111665
RIBA Accreditation No.20014346

Project

LULULEMON MANCHESTER
MINOR WORKS
7 ST ANNE SQUARE

Drawing Title

GROUND FLOOR DEMOLITION PLAN

Project No

25-3067

Scale @A1 **1 : 100**

Drawn by **KR**

Checked by **SC**

File Identifier

3067-IDL-NA-GF-DR-A-02001

[Status -Revision] **[2-03]**

Purpose of Issue

CONCEPT DESIGN