


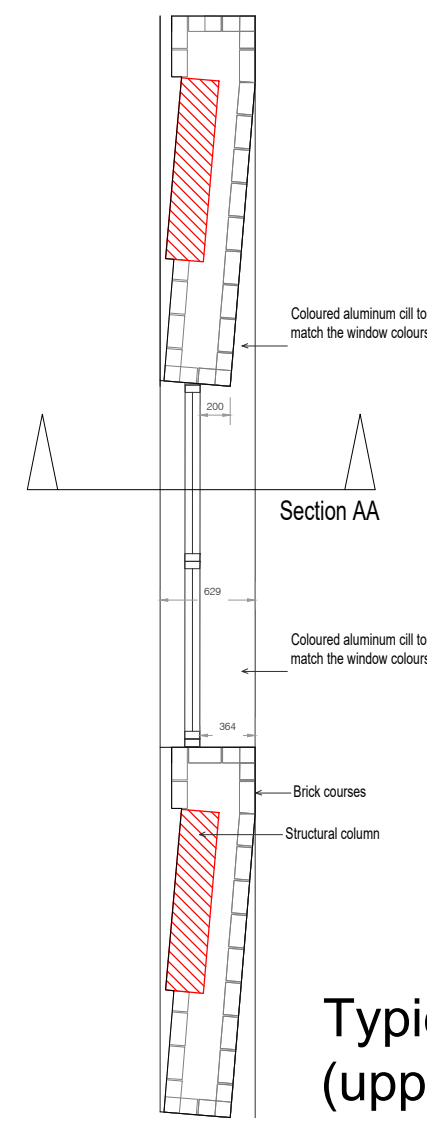


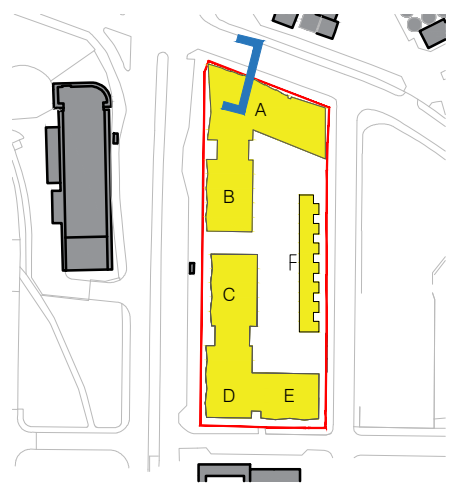


Typical Plan
(upper storeys)

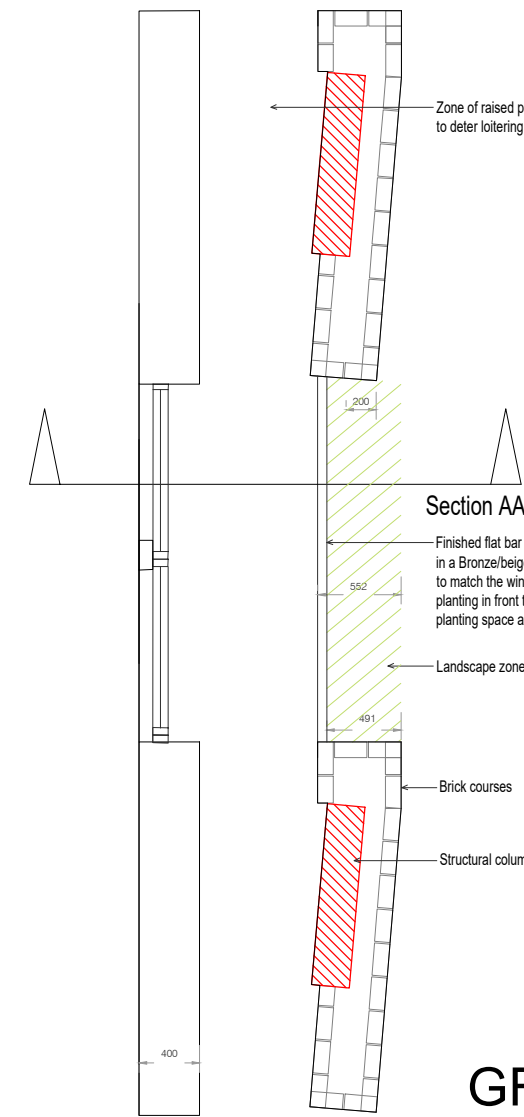


GF Plan

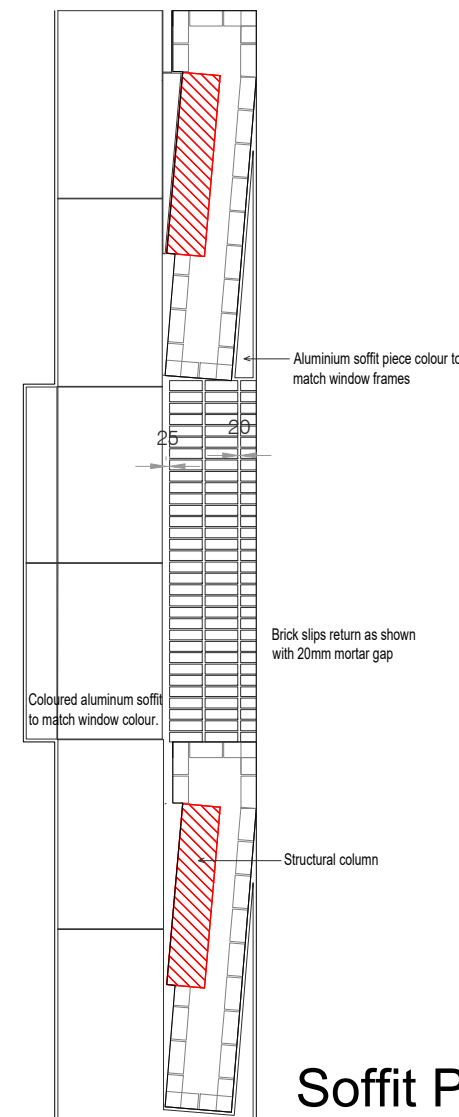


Soffit Plan

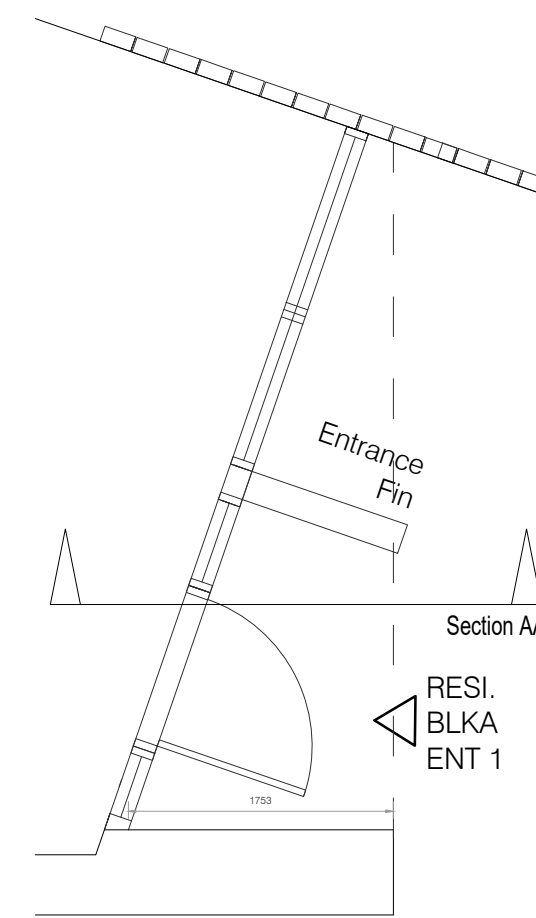

Block A Entrance Plan

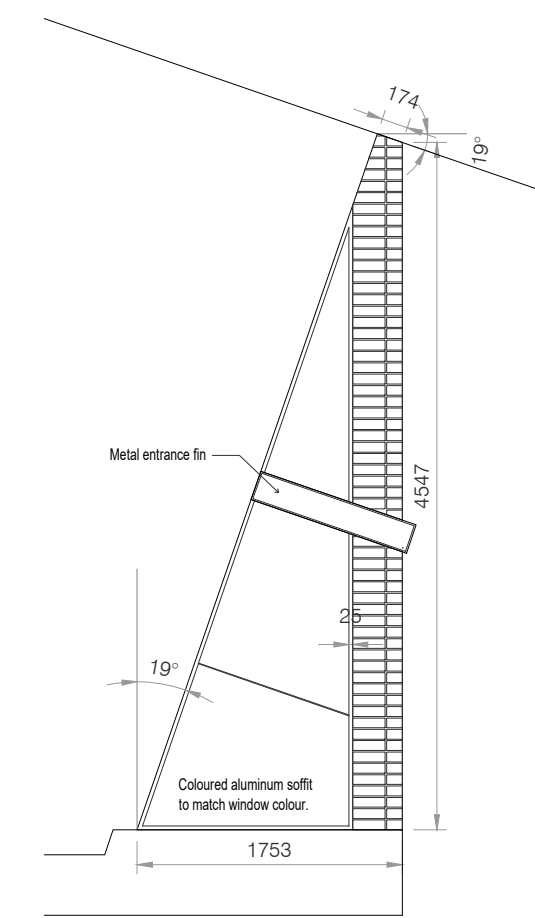


Block A Soffit Plan

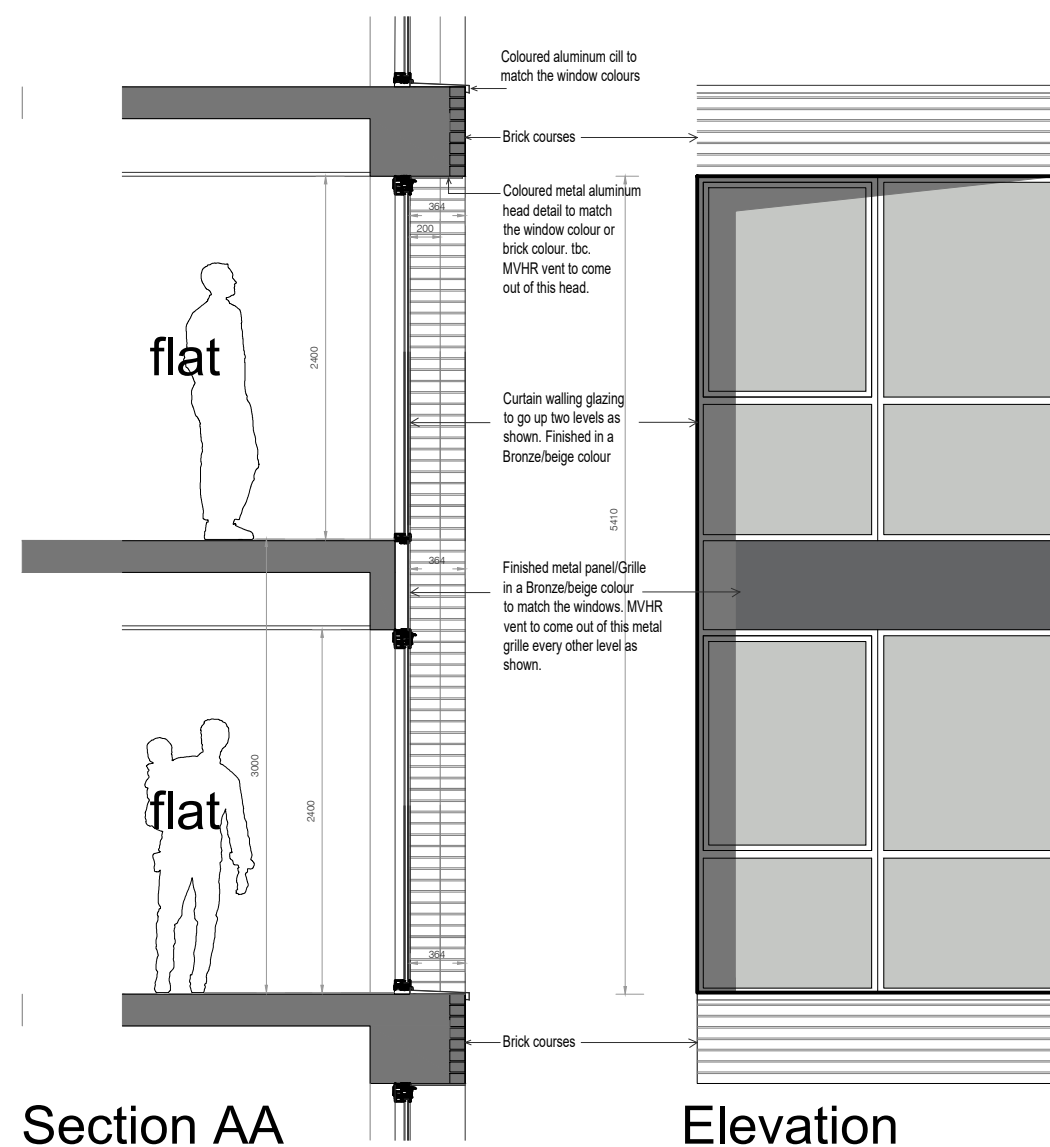

Section AA

Elevation

Block A - TYPICAL
WINDOW DETAIL
UPPER FLOORS

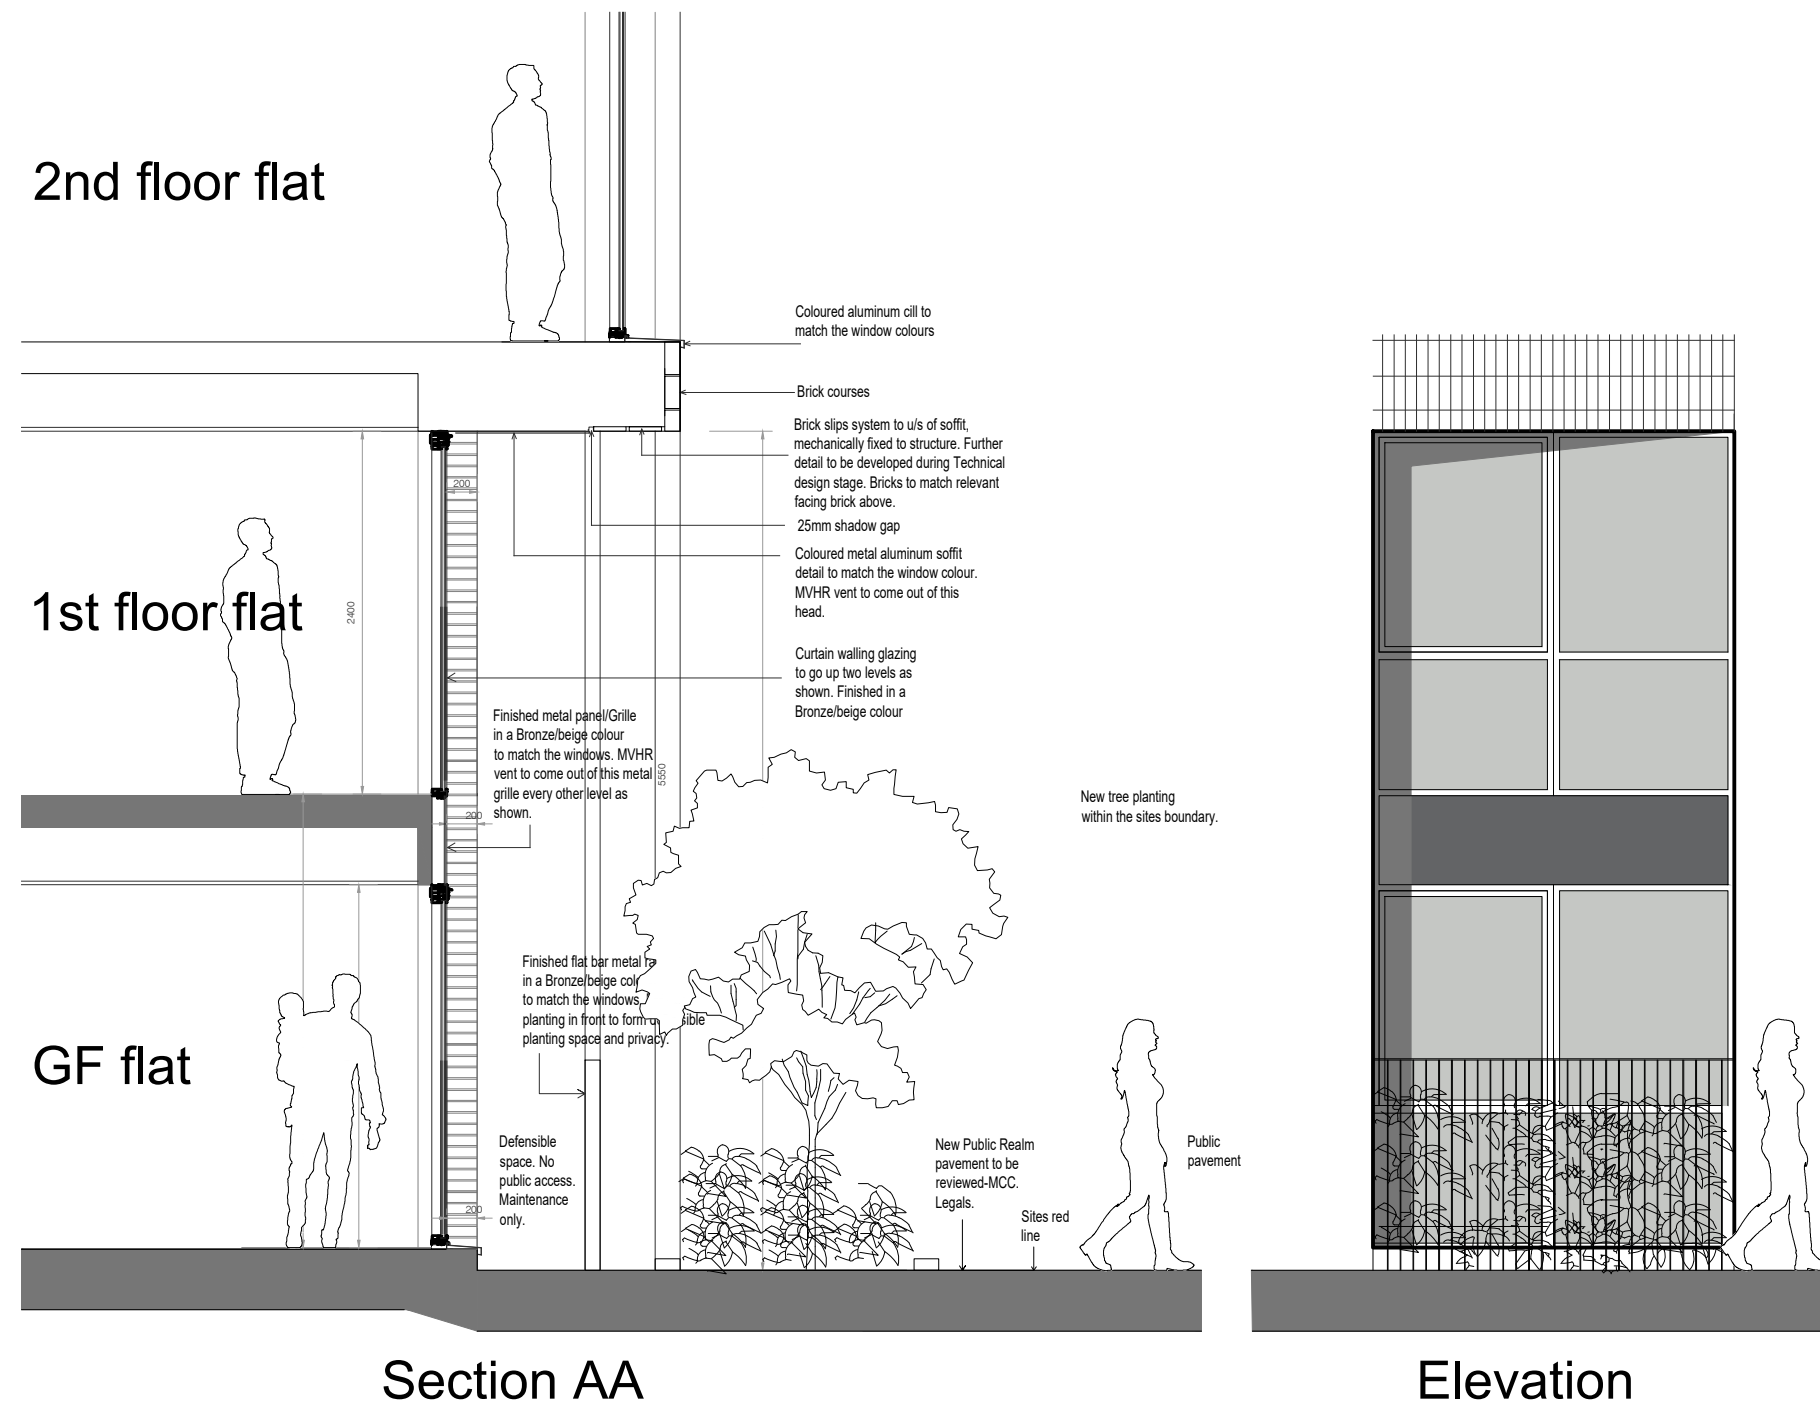


Section AA

Elevation

Block A - TYPICAL
Ground First Floor
WINDOW DETAIL

Elevation of the Moss Lane East and
Princess Road collanade set back
to the ground and first floor on the corner of block A.

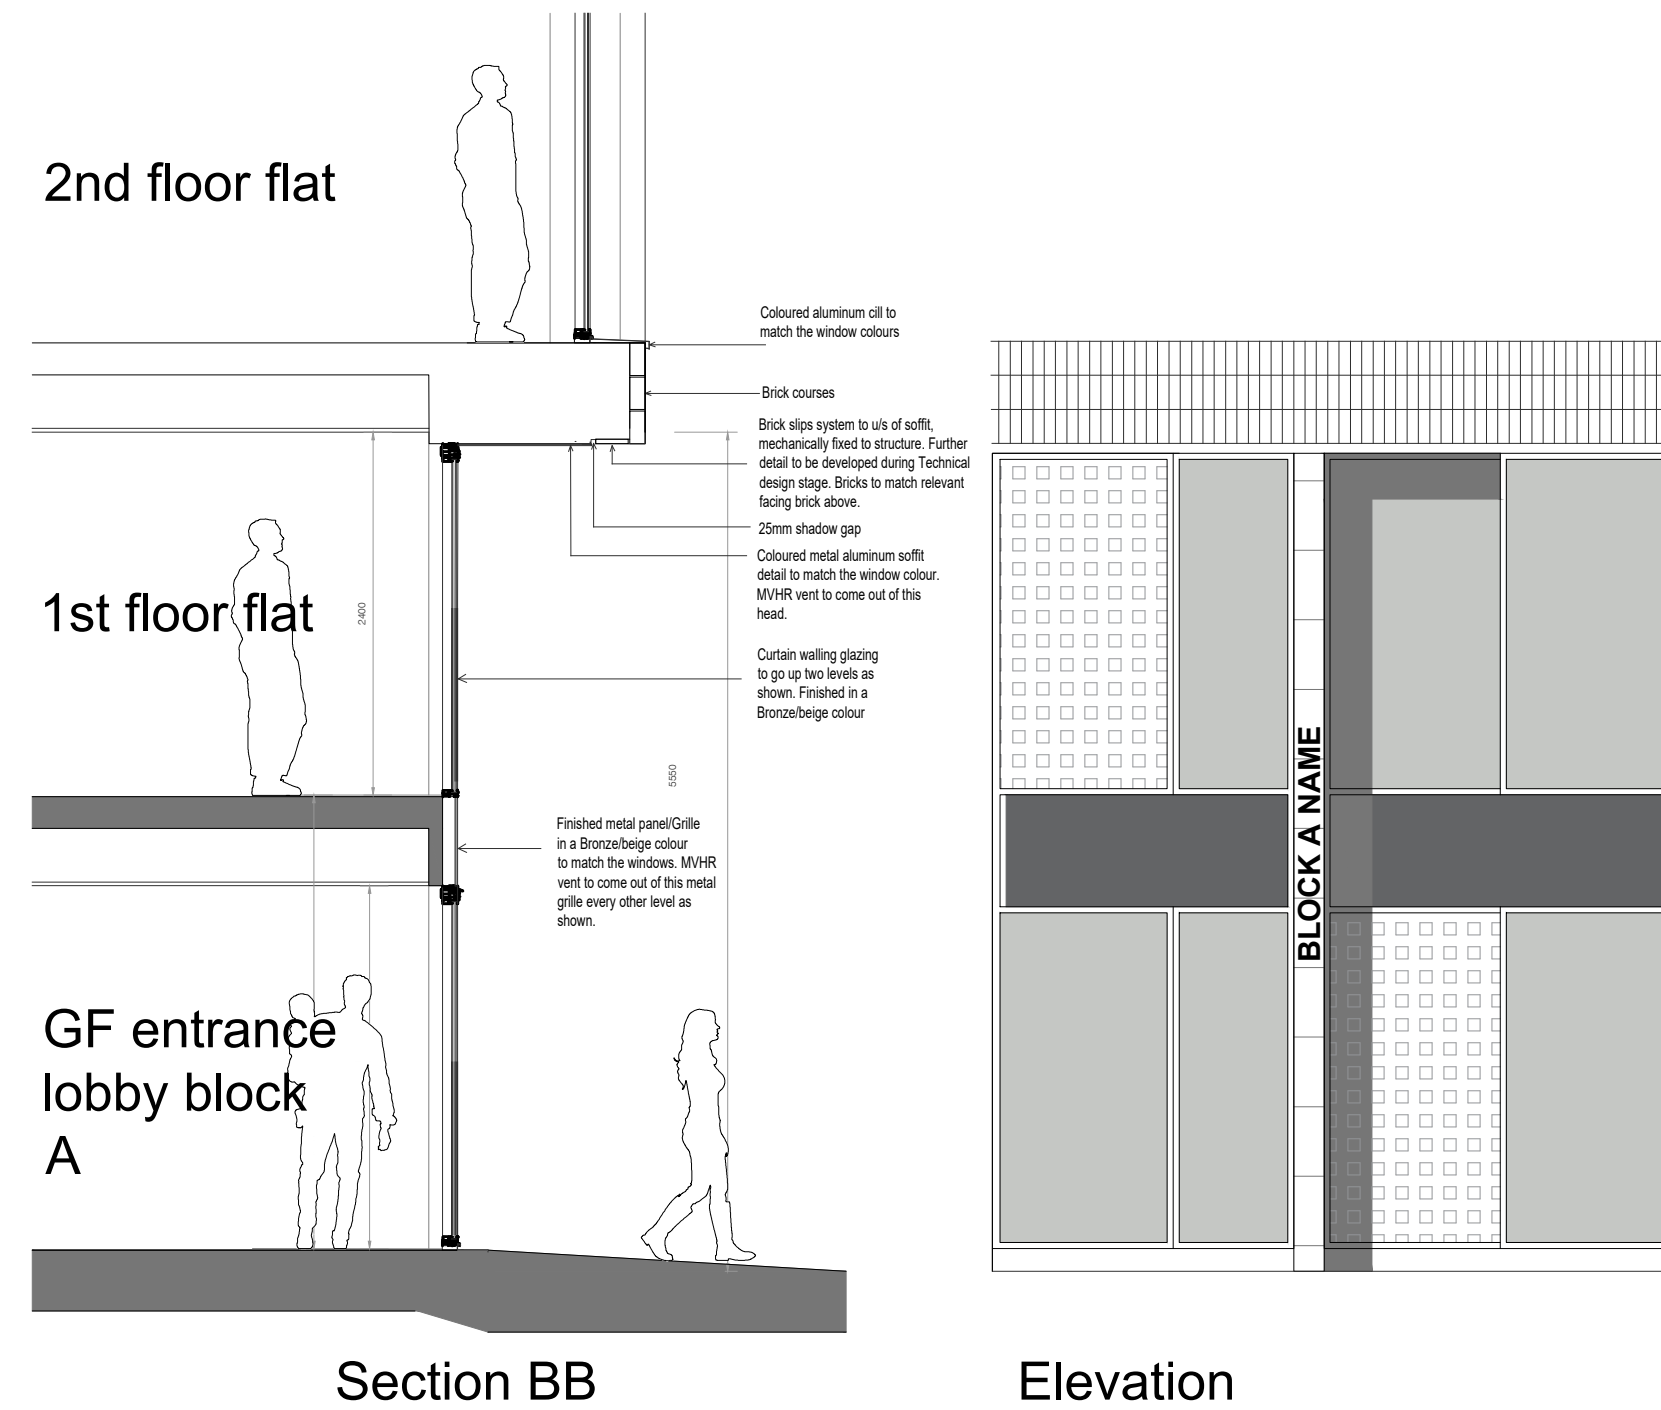

Section BB

Elevation

Block A Entrance Section