



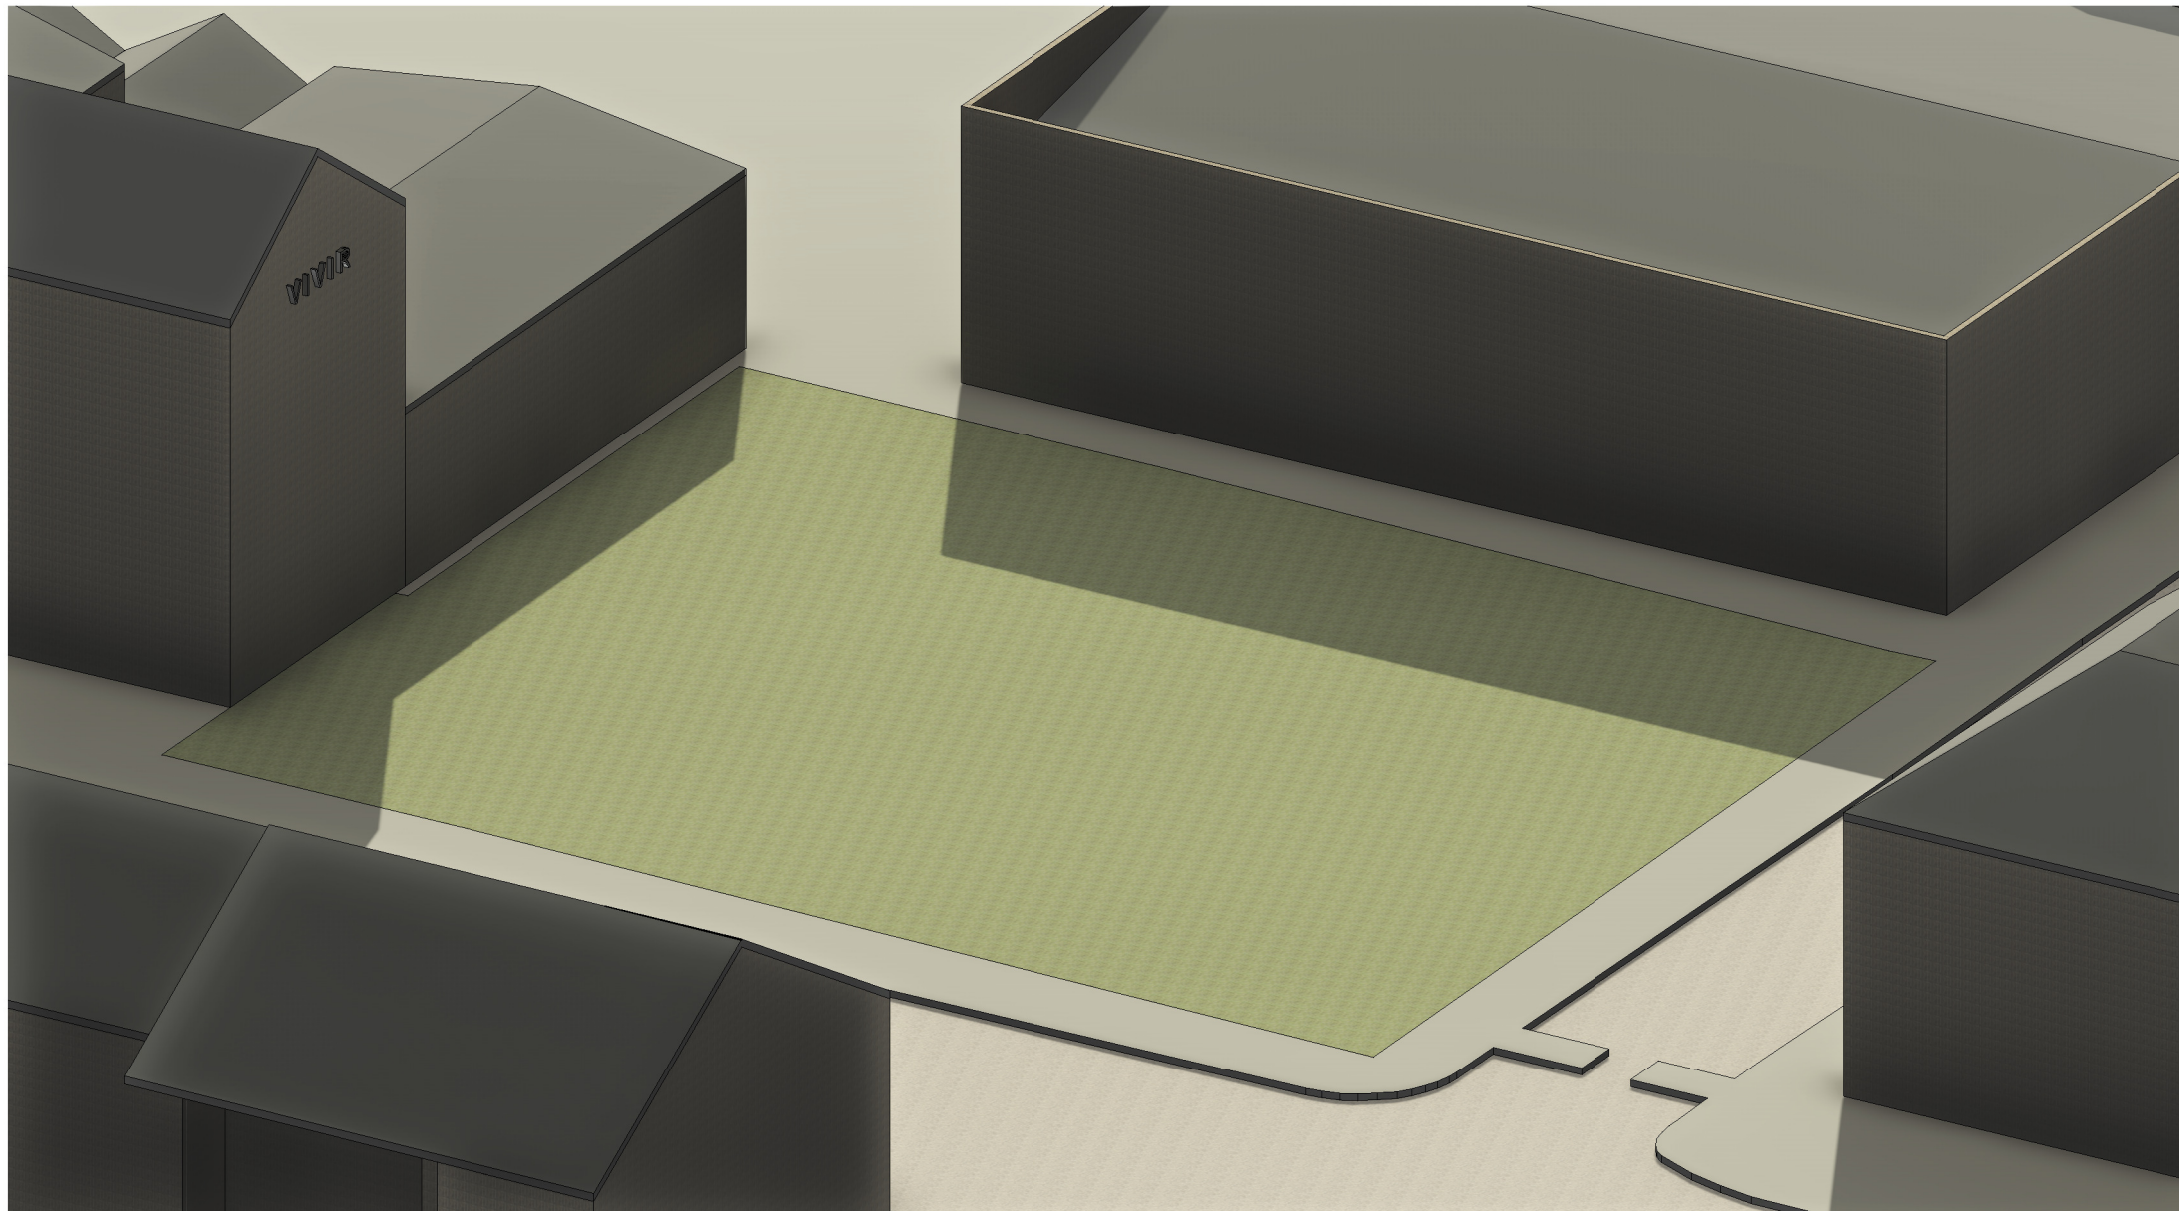

1 Existing 3D

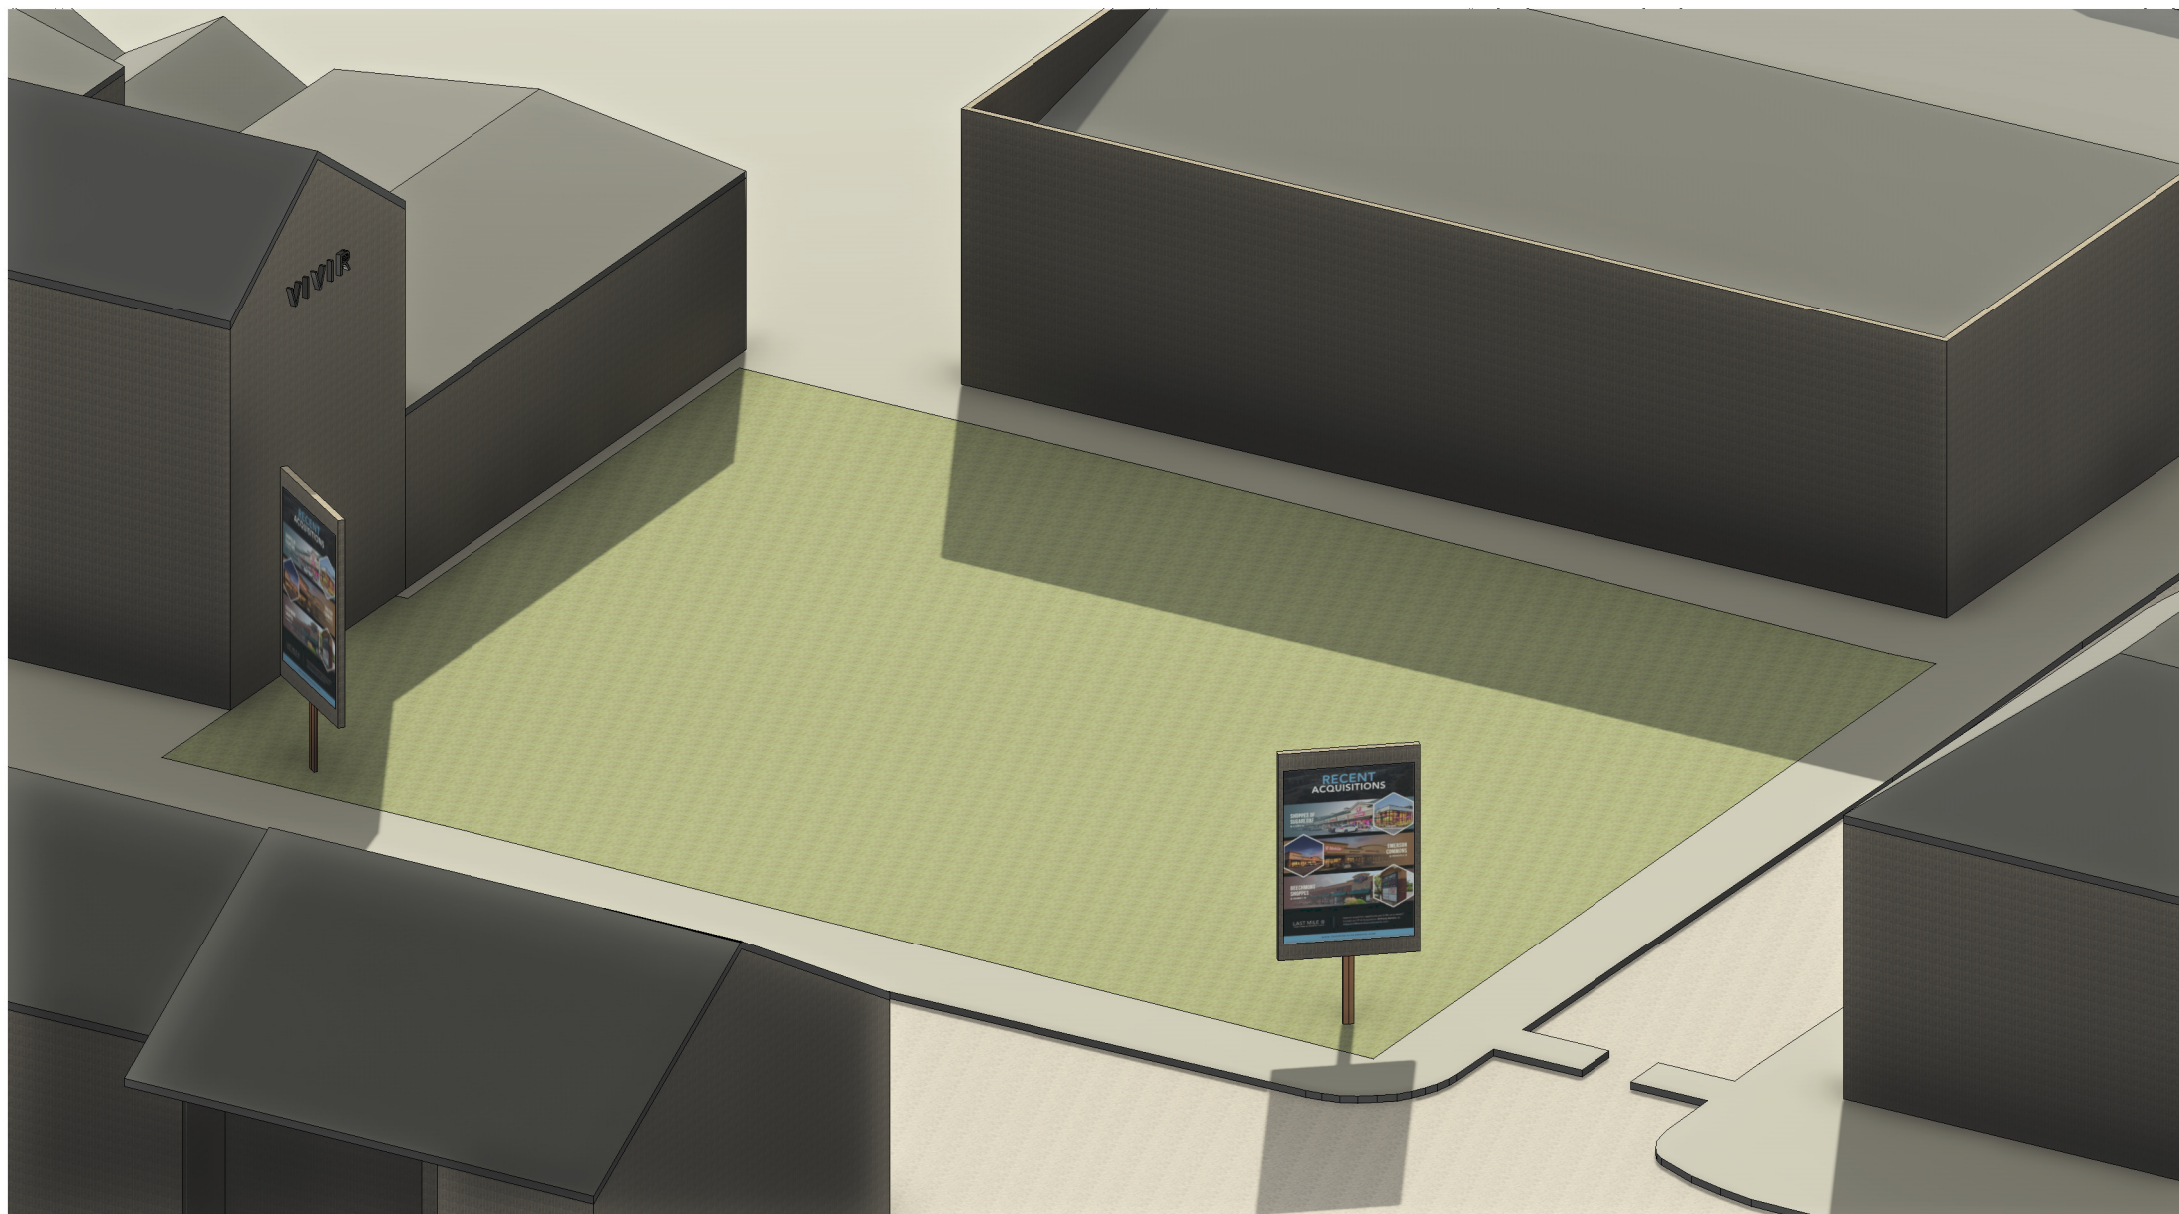

2 Proposed 3D

A	1st issue for planning	16/07/25
Rev	Description	By Date

MUSE
Architects

Cheetham Hill Road M8 8LQ

PROJECT:

Existing and Proposed 3D

DRAWING TITLE:

Planning

DRAWING STATUS:

DRAWN: CL CHECKED: MM

APPROVED: MM DATE:

SCALE: 081_09 DRAWING NUMBER: A REV: (A2)