

Buddhist meditation centre; Manchester,

as existing, Oct. 24, DWG. 8094-2-3

GRAHAM
HOLLAND
ASSOCIATES

Architects & Historic Buildings Consultant:

Winnington Hall, Cheshire, CW8 4DU


tel: 01606 624626,

mobile: 07885 224256


Plas Draw, Ruthin, Denbighshire LL15 1R

tel: 01824 704709


email: info@grahamhollandassociates.co.uk

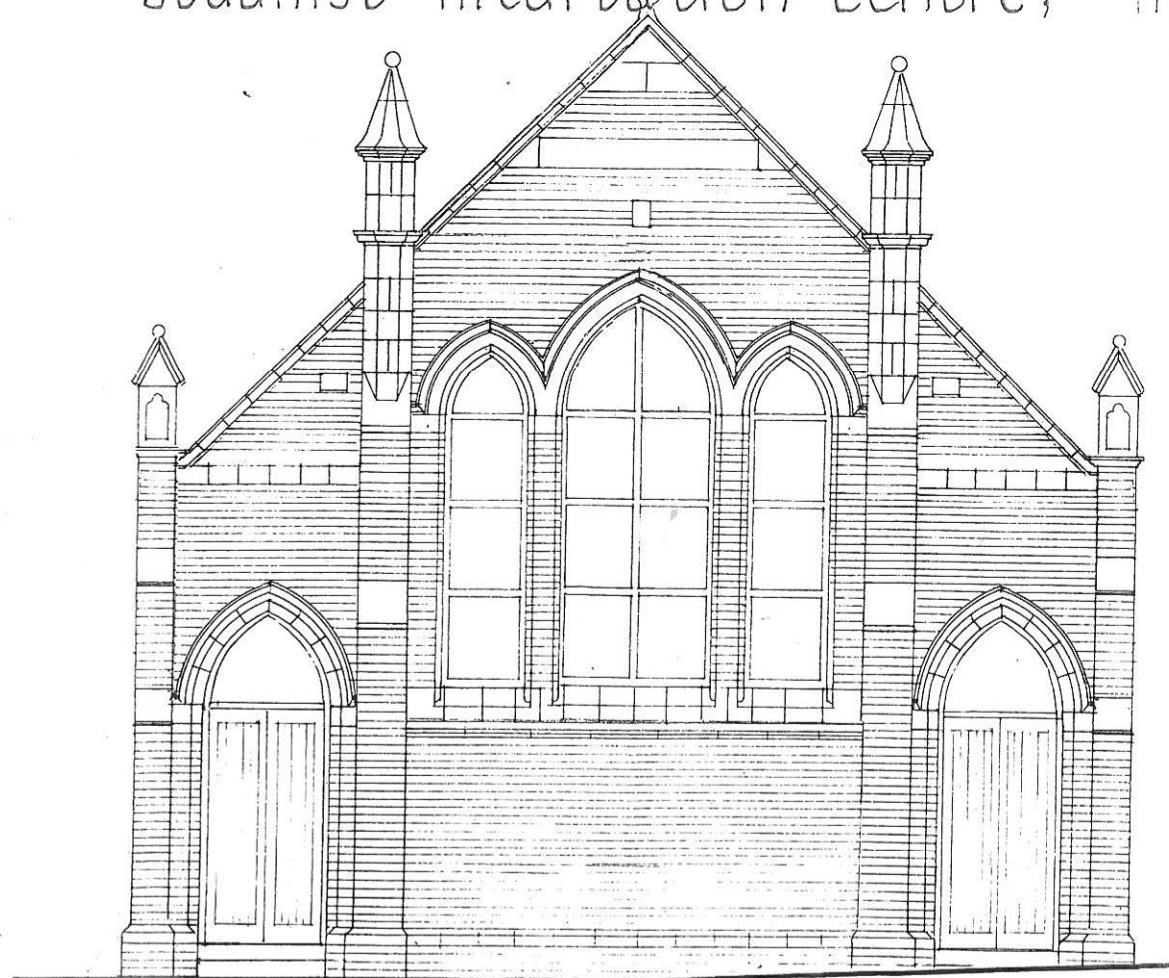

north elevation
to the highway

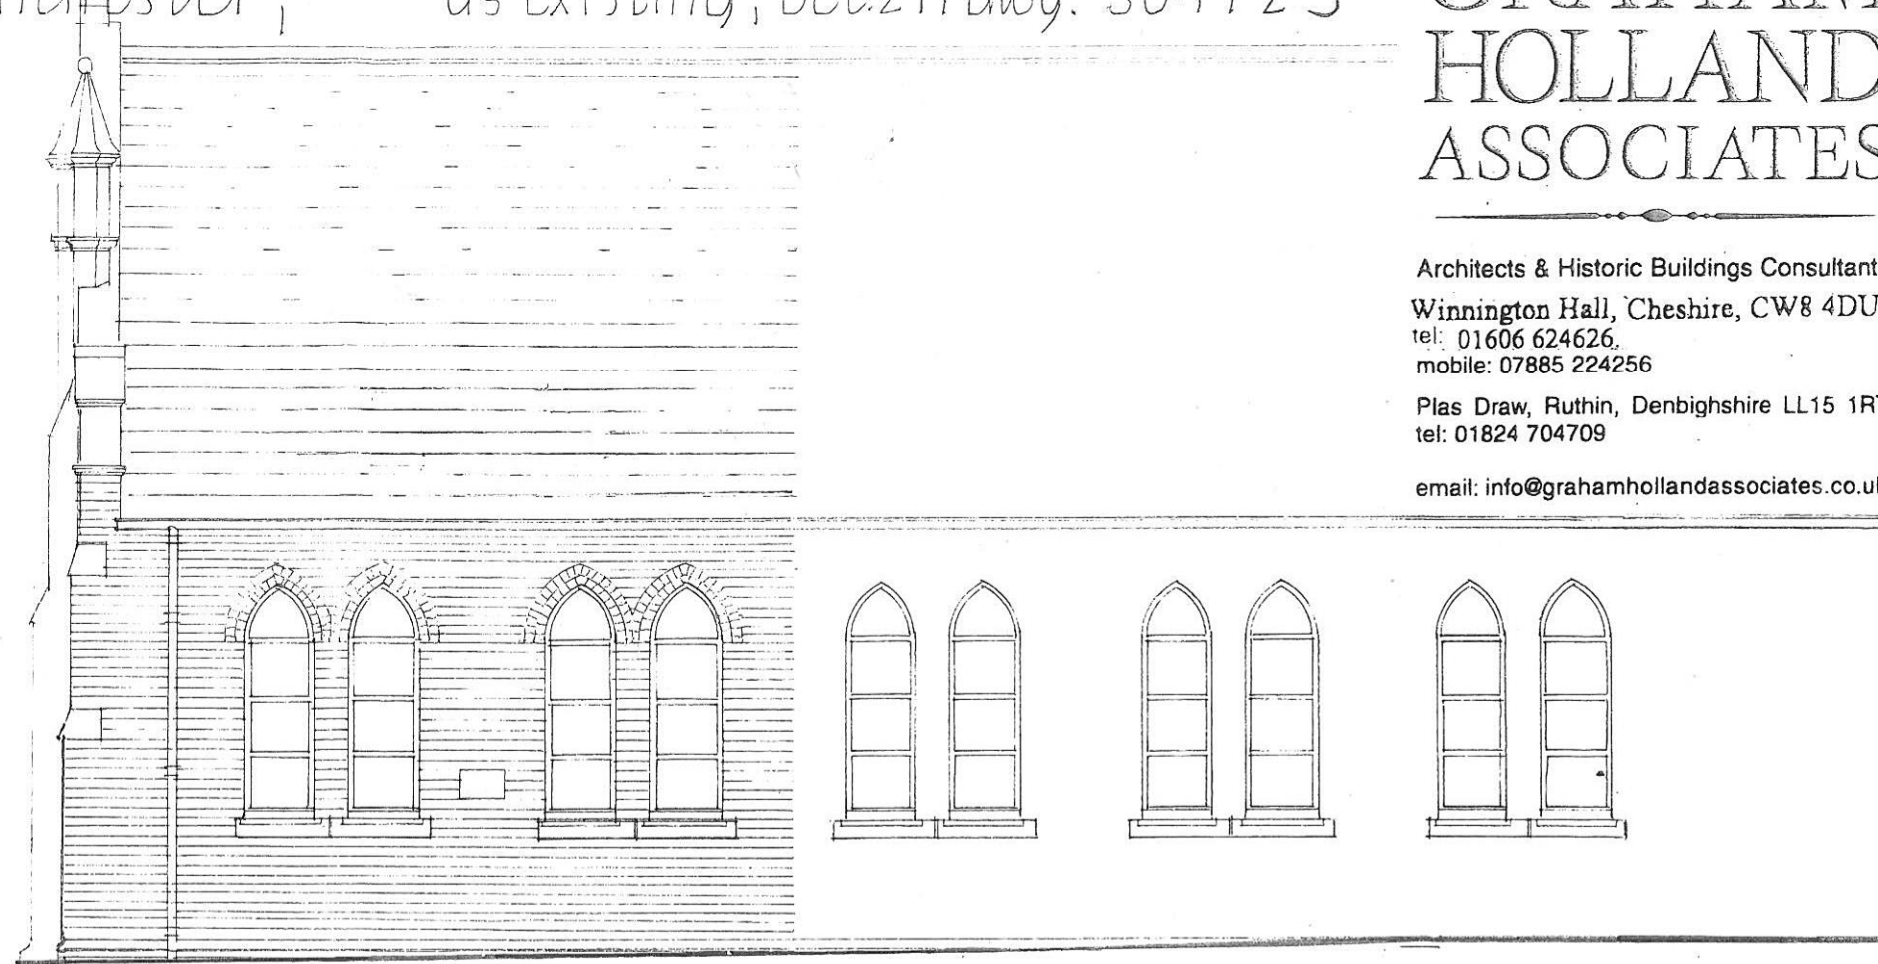


west elevation
to adj property

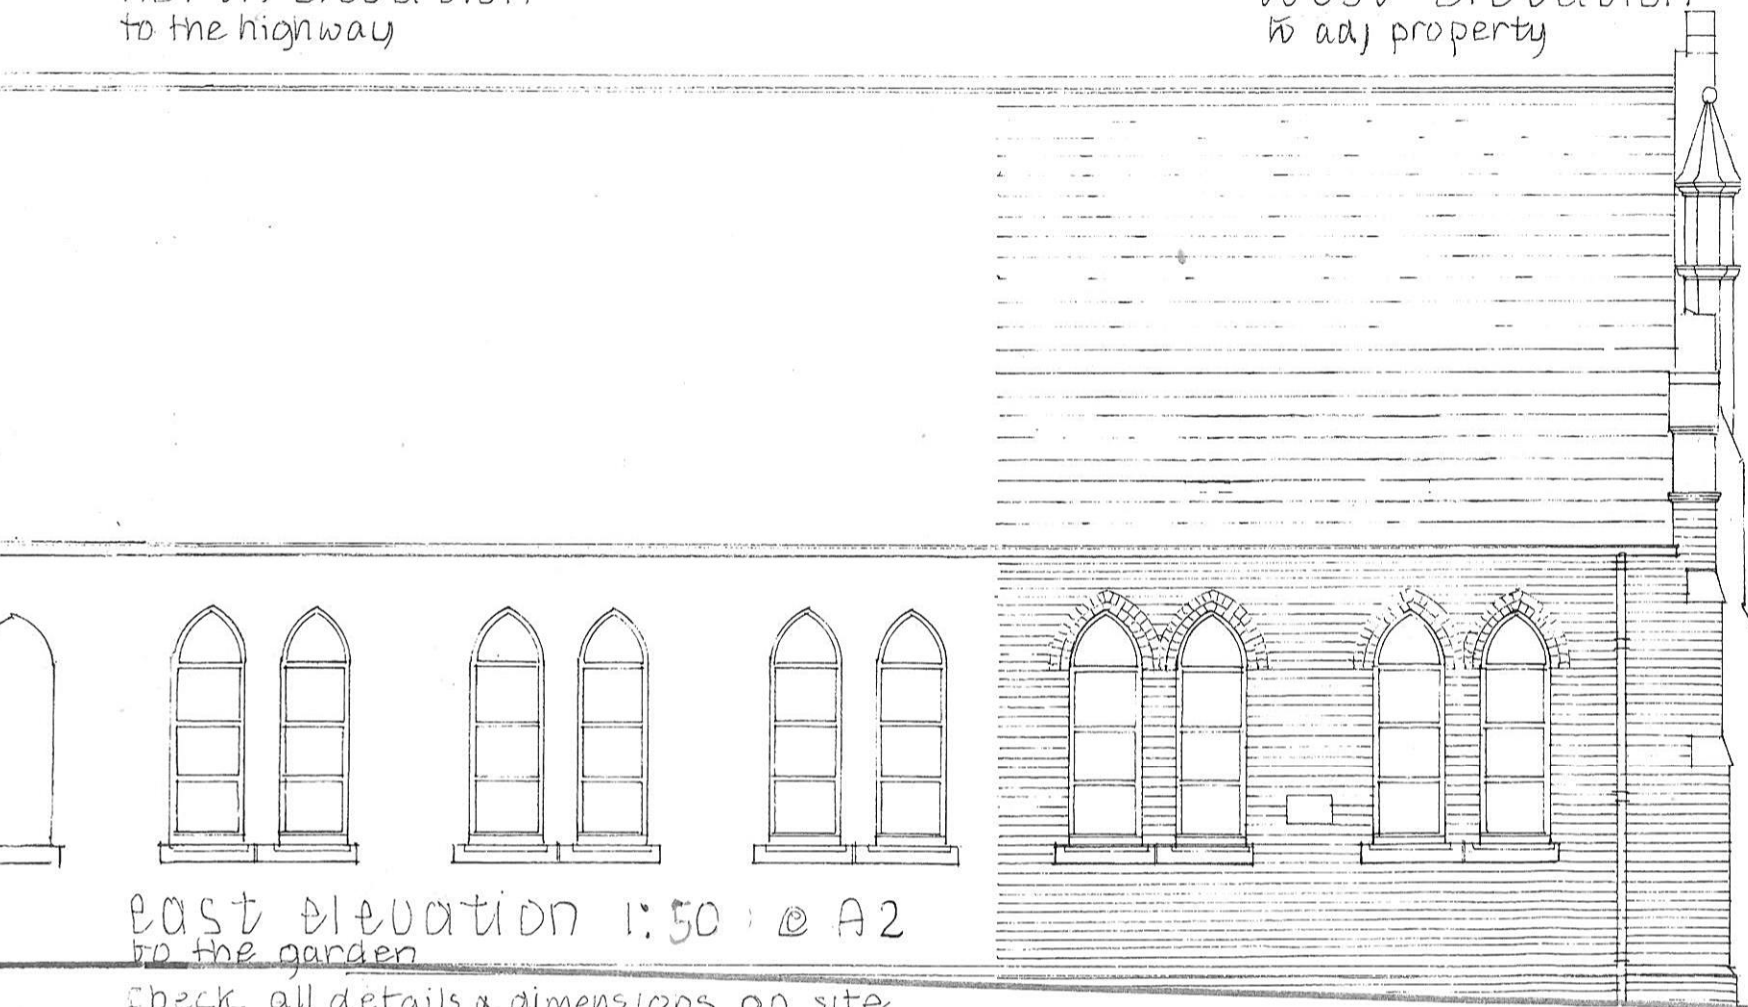

east elevation 1:50 @ A2
to the garden

check all details & dimensions on site

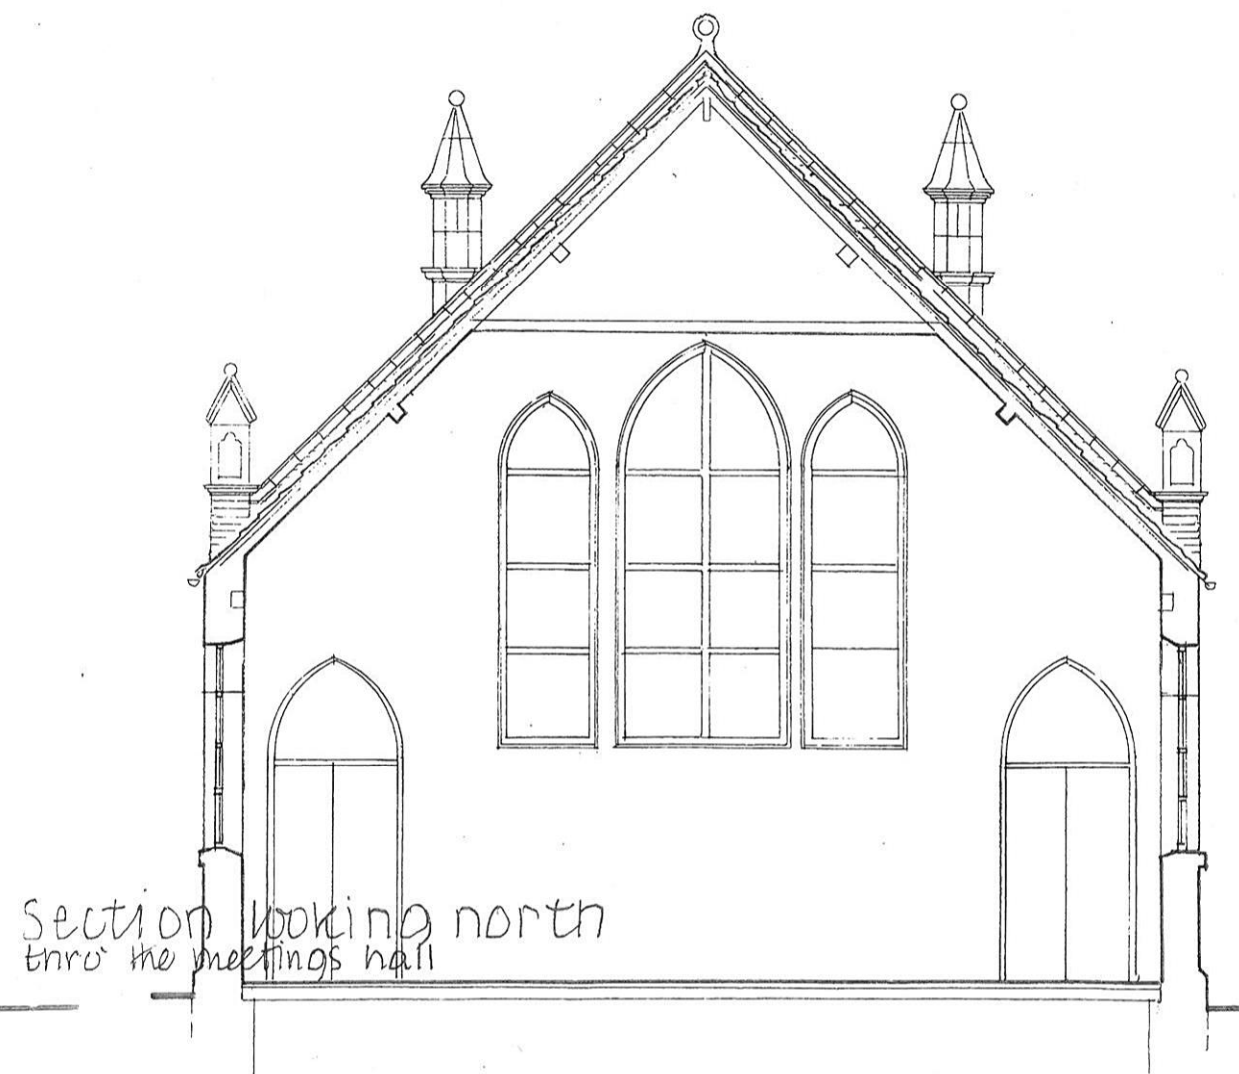

section looking north
thru' the meetings hall