


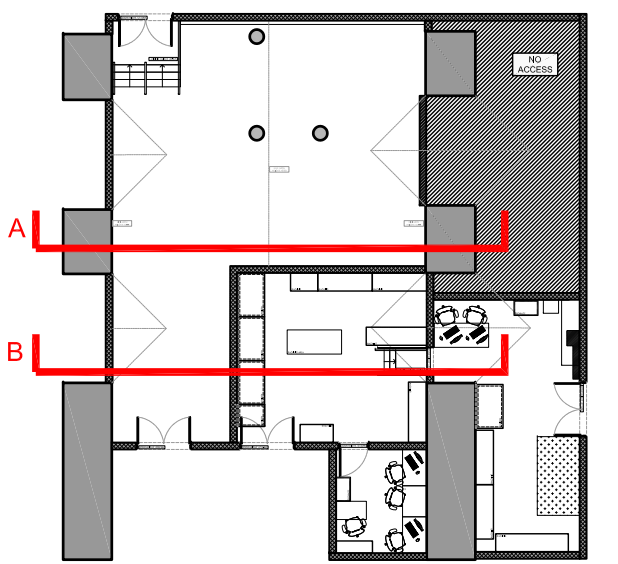

©

DO NOT SCALE. Use figured dimensions only. Contractor is to check all dimensions before commencement of works. This drawing is copyright. This data to be used as x-ref file only - not as live data. This drawing must only be used for the purpose for which it is supplied.

KEY:



/	09/09/25	SJ	LISTED BUILDING CONSENT	AF	RS
no.	date	by	revision details	Ckd	App

STR  ALA | architects

3rd Floor, 9 Stevenson Square
Northern Quarter, Manchester. M1 1DB

Tel: 0161 236 5866
E: office@strzarch.co.uk



ELR: CMP2. MILEAGE: 188m 70ch. OS Ref: SJ847978
PICCADILLY RAILWAY STATION

drawing status
LISTED BUILDING CONSENT

drawing title

EXISTING SECTIONS
AA & BB

drawn by	date	checked by	date
SJ	09/09/25	AF	09/09/25

Network Rail dwg no.	scale 1:50	sht size A1
----------------------	---------------	----------------

consultant dwg no. 3419-LBC-003	revision no. /
------------------------------------	-------------------