
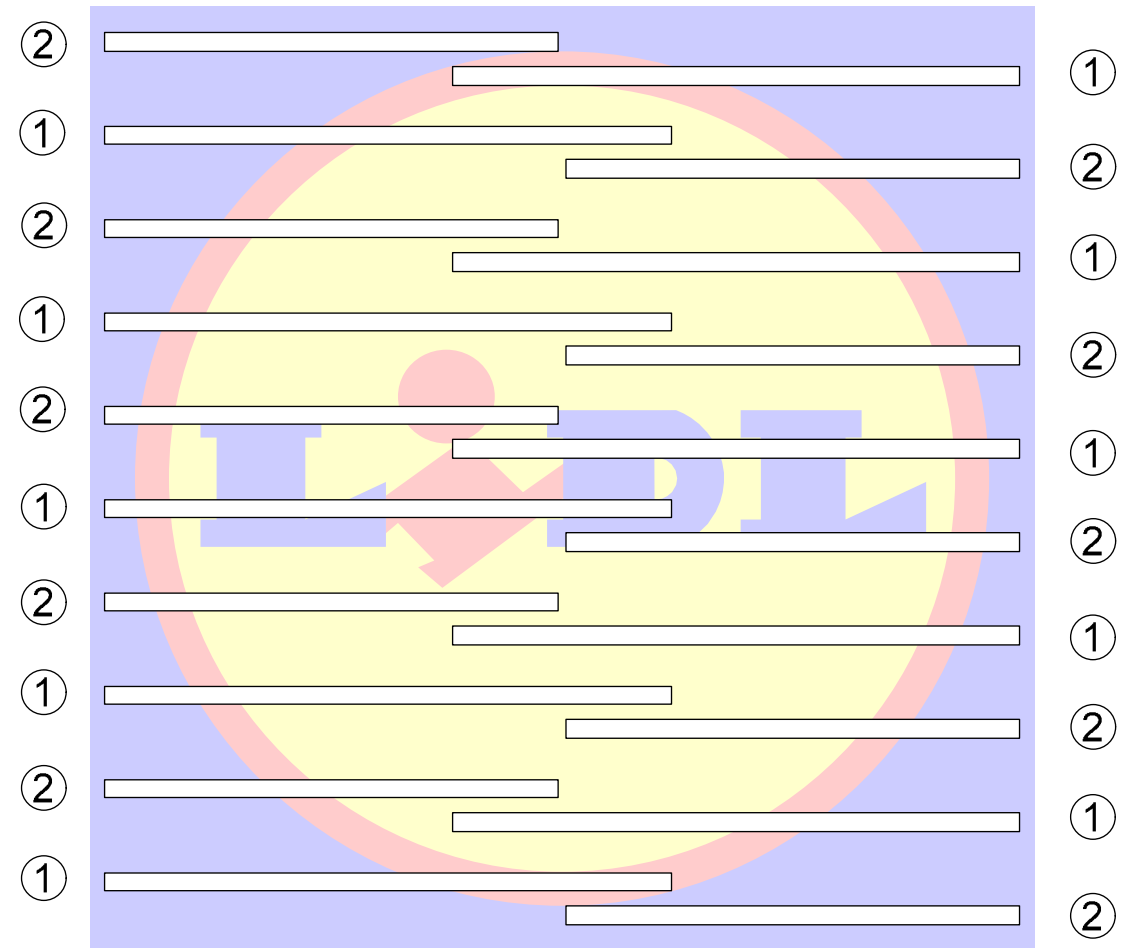


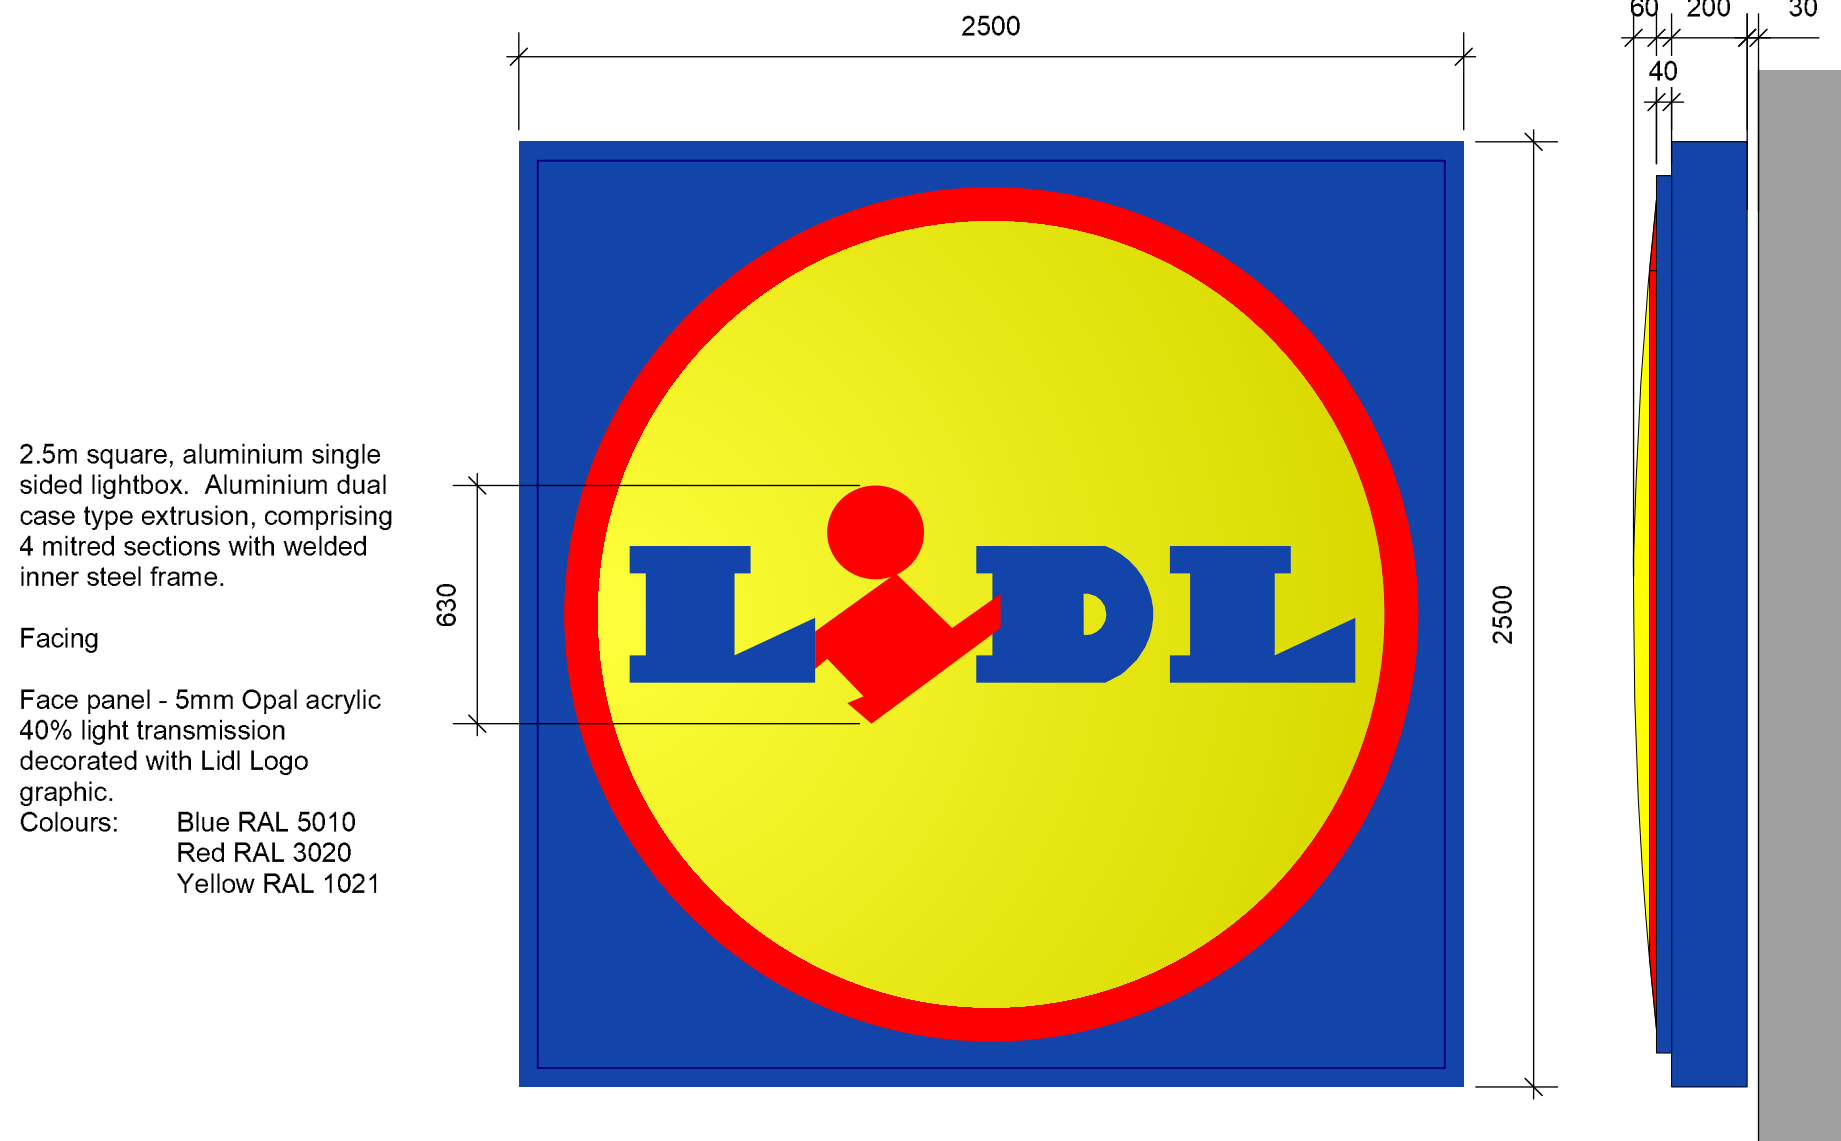

20 fluorescent tubes - 10 x 1500mm / 58W

10 x 1200mm / 36W

① = 1500mm / 58W

② = 1200mm / 36W

Luminance (Candela / m2 = cd/m2) of the illuminated sign for the different colours.

Blue Surface - 12-15 cd/m2

Blue Typeface - 12-15 cd/m2

Yellow Surface - 550 cd/m2

Red Surface - 85 cd/m2

0m 0.5m 1m 1.5m 2m

SCALE BAR 1: 20



FRONT AND SIDE ELEVATION

0m 1m 2m 3m 4m 5m

SCALE BAR 1: 100

THIS DRAWING IS COPYRIGHT, AND REMAINS THE PROPERTY OF HTC ARCHITECTS. IT MUST NOT BE REPRODUCED, USED, DISCLOSED OR TRANSMITTED TO THIRD PARTIES IN ANY FORM, IN WHOLE OR IN PART, WITHOUT PRIOR WRITTEN PERMISSION.

DO NOT SCALE!
ALL DIMENSIONS SHOULD BE CHECKED ON SITE BEFORE WORK COMMENCES

Rev. Date Description

Drawn

client



Lidl GB Ltd

project

Hollinwood Ave, Manchester

drawing title

Proposed Corporate Bubble
Singage

date September 2025

status Planning

scale 1:20 / 1:100 @ A3

drawn JBH checked MH

job no. 3607 dwg no. P506

rev.

htcarchitects

York Place Studio
8 Britannia Street
Leeds
LS1 2DZ
T: (0113) 244 3457
W: www.htcarchitects.co.uk
E: info@htcarchitects.co.uk