


Notes :
1. This drawing should not be scaled, figured dimensions only to be taken
2. should any discrepancies be found with this drawing, please inform this office.
3. Copyright of this drawing is owned by JM Architects.

Structural information indicative only. To be confirmed by Structural Engineer.

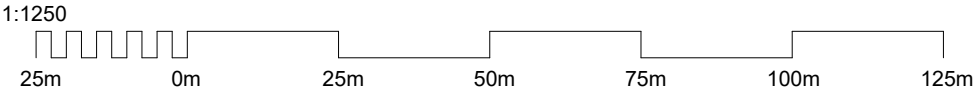

Site Location Plan
1 : 1250

P04 Issued to SbD	01.02.2023	JE	AK
P03 Building position updated	16.11.2022	JE	PM
P02 Building position amended to suit landscape	15.11.2022	JE	PM
P01 First Issue	14.11.2022	JE	PM
REV DESCRIPTION	DATE	DRN BY	CKD BY

Project	Varley Street SEN School
Title	Site Location Plan
Client	ISG

Purpose : For Information		Scale : 1 : 1250@A2	JMA Project Number :	
Drawing Number				
Project - Originator - Volume - Level - Type - Role - Number			Status	Revision
VAR-JMA-01-00-DR-A-90001			S1	P04

jmarchitects

54 Princess Street
Manchester
M1 6HS
0161 200 6300
0161 200 6301
manchester@jmarchitects.net
www.jmarchitects.net