


CONCEPTUAL DESIGN AND BRANDING

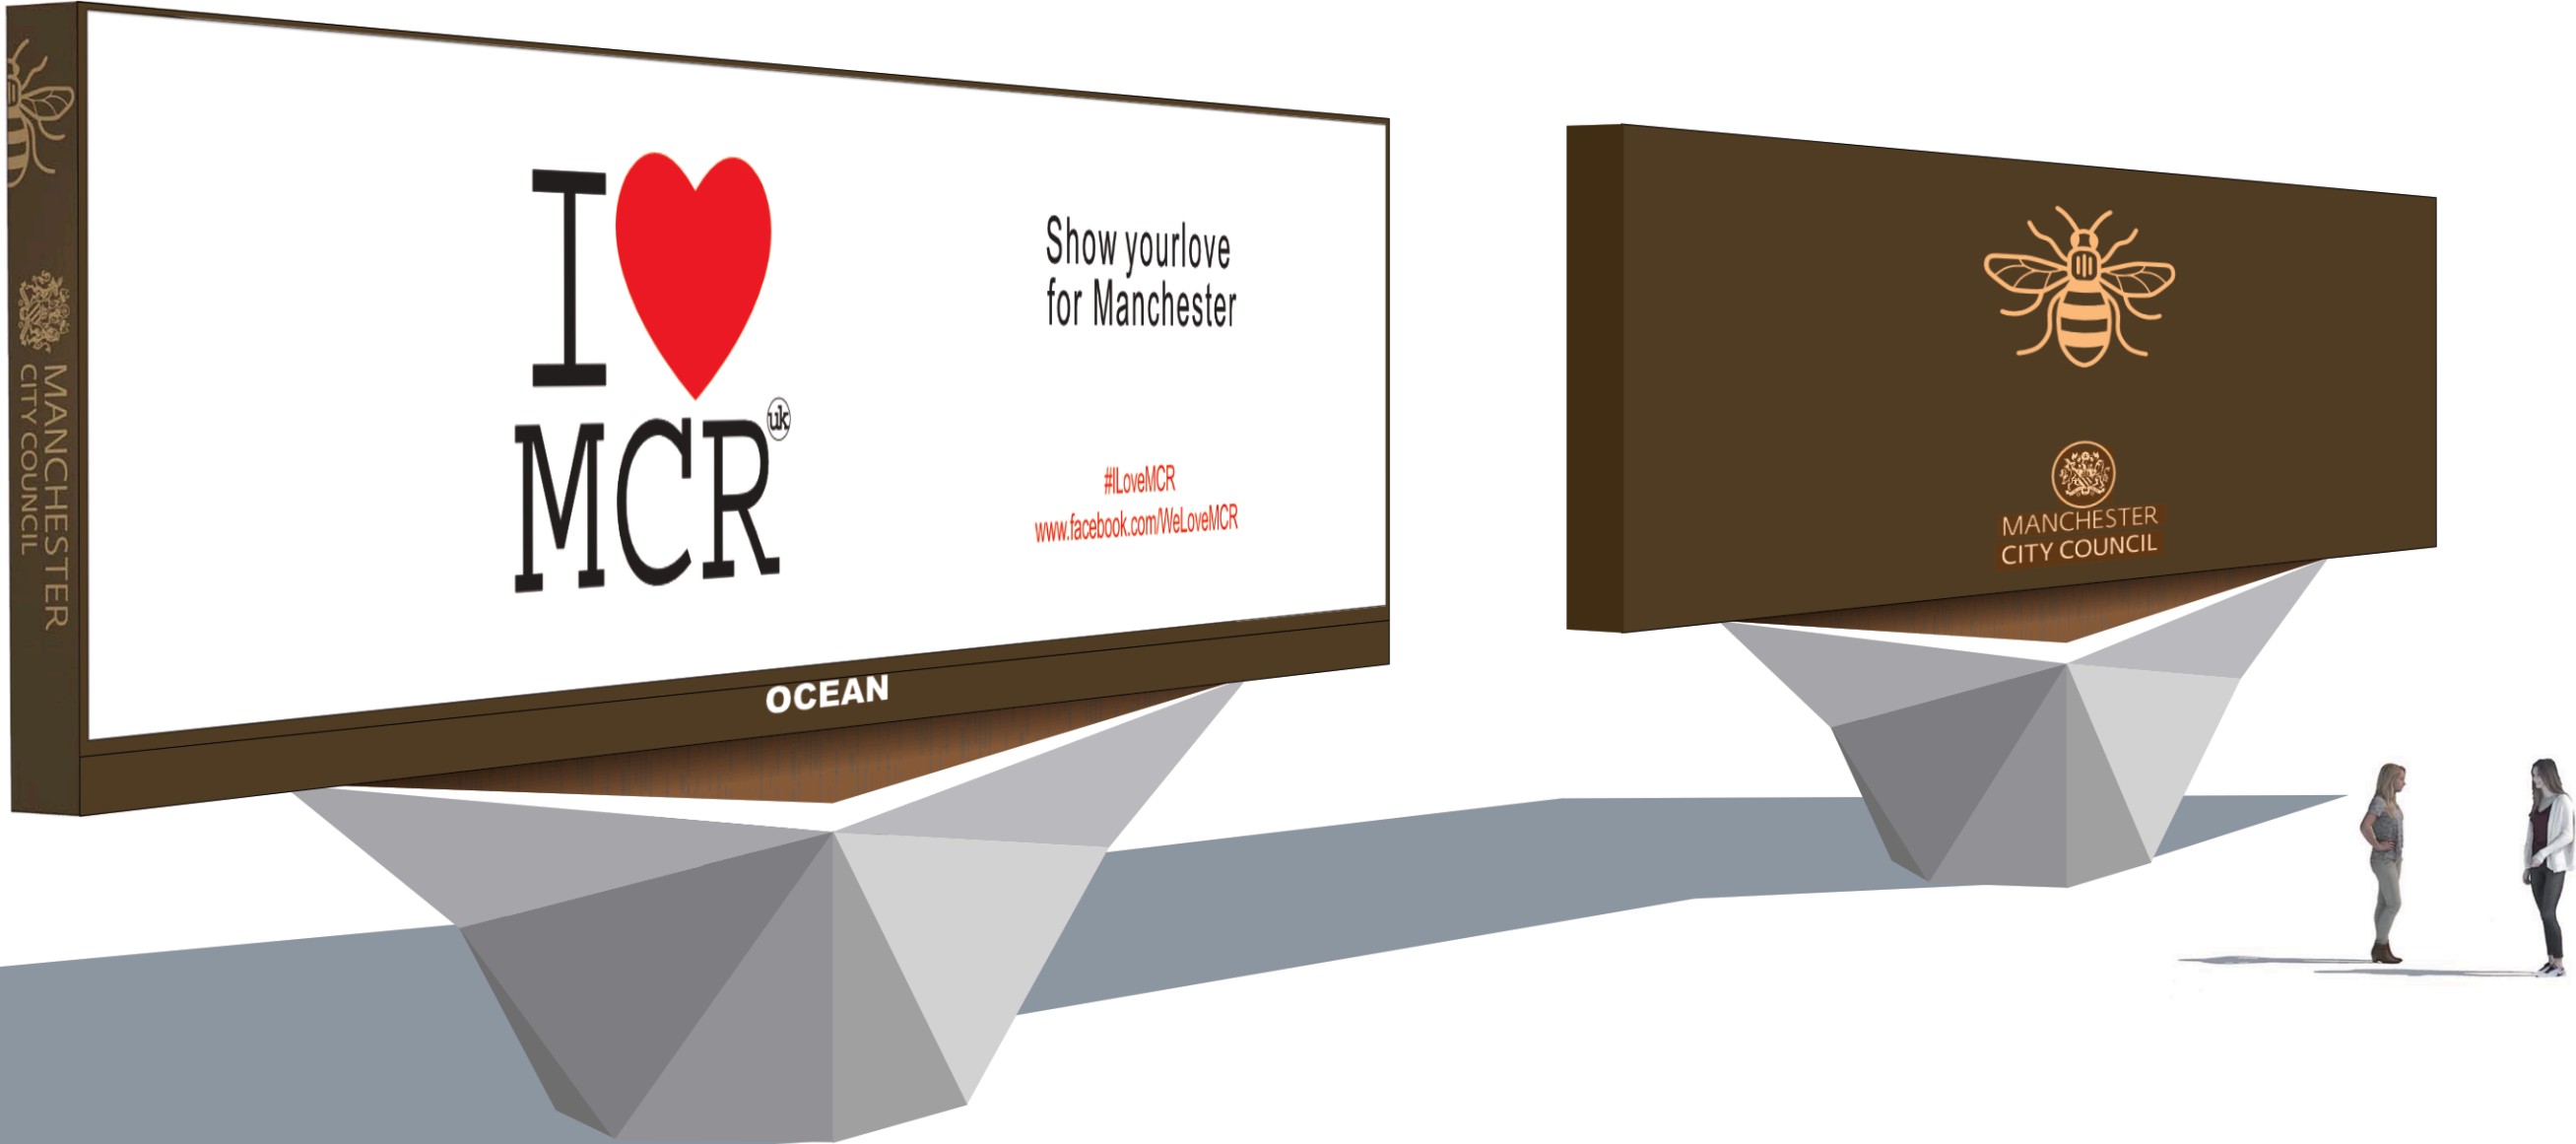

|                                                                                     |                                                                                       |                                                                                          |                                         |                     |                          |           |                        |
|-------------------------------------------------------------------------------------|---------------------------------------------------------------------------------------|------------------------------------------------------------------------------------------|-----------------------------------------|---------------------|--------------------------|-----------|------------------------|
|  | Site:<br>Princess Road, Junction with<br>Greenheys Lane, Hulme,<br>Manchester M15 5QJ | Proposal:<br>Conversion of existing advertising<br>display to new Digital Concept Design | Dwg:<br>Conceptual Design<br>& Branding | Date:<br>22/08/2025 | Dwg. No:<br>PY4826-8-008 | Rev:<br>A | Scale:<br>NOT TO SCALE |
|-------------------------------------------------------------------------------------|---------------------------------------------------------------------------------------|------------------------------------------------------------------------------------------|-----------------------------------------|---------------------|--------------------------|-----------|------------------------|