




ELEVATION 01

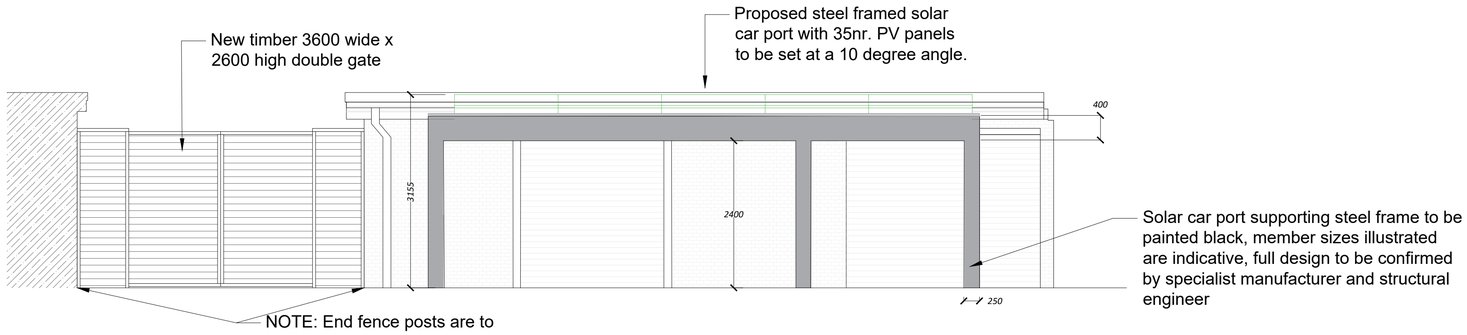

ELEVATION 02

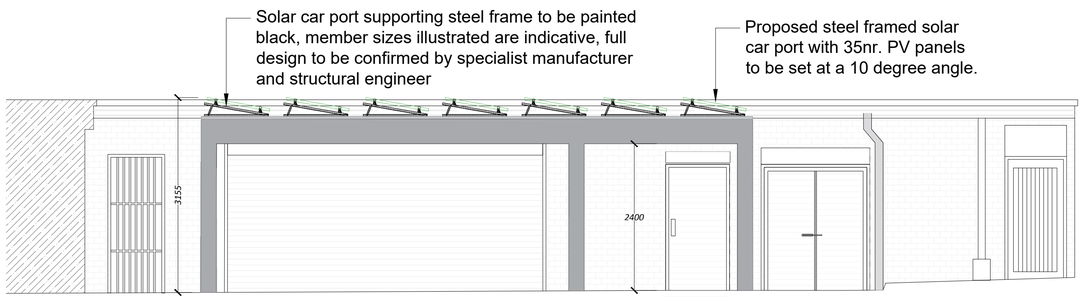

ELEVATION 03

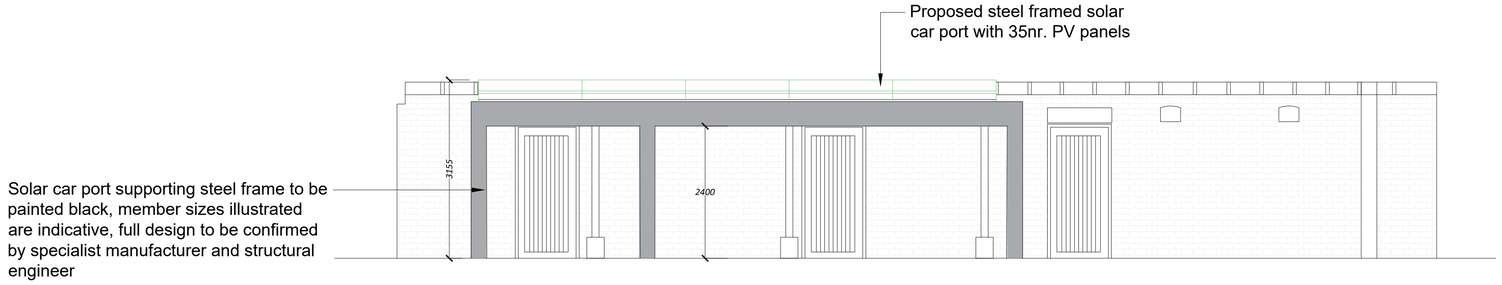

ELEVATION 04


PROPOSED SOLAR CAR PORT SYSTEM - PROPOSED ELEVATIONS

SCALE @ 1:50

1:50 / 1:1 — 0 1 2 3 4 5 m; 0 0.1 m

A1

ELEVATION LOCATION

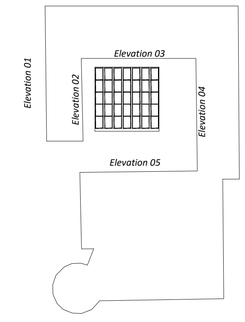

Copyright: All rights reserved. This drawing must not be reproduced without permission from Drees & Sommer UK Ltd. Do not scale off this drawing. All dimensions are to be checked on site by contractor / sub contractor. Any discrepancies to be reported to Drees & Sommer UK Ltd.

DREES & SOMMER

1.06 South Harrington Building
182 Sefton Street
Liverpool
L3 4BQ
Tel: 0151 430 2340

Office Locations
Ashford, Birmingham, Leeds, Liverpool, London, Manchester & Oxford.
www.dreso.uk

PLANNING

Rev	Date	Revision notes	By	Check
-	-	-	-	-

Client: MCC Equans PSDS	Drawing Title: Blackley Office & Yard Solar Car Port System Proposed Elevations 1
Project Title: Decarbonisation Scheme Blackley Office & Yard	Drawn: JH; Date: 09/2025; Checked: AH; Date: 09/2025
DWG No.: 24606.301	Scale: 1:50; Revision: