


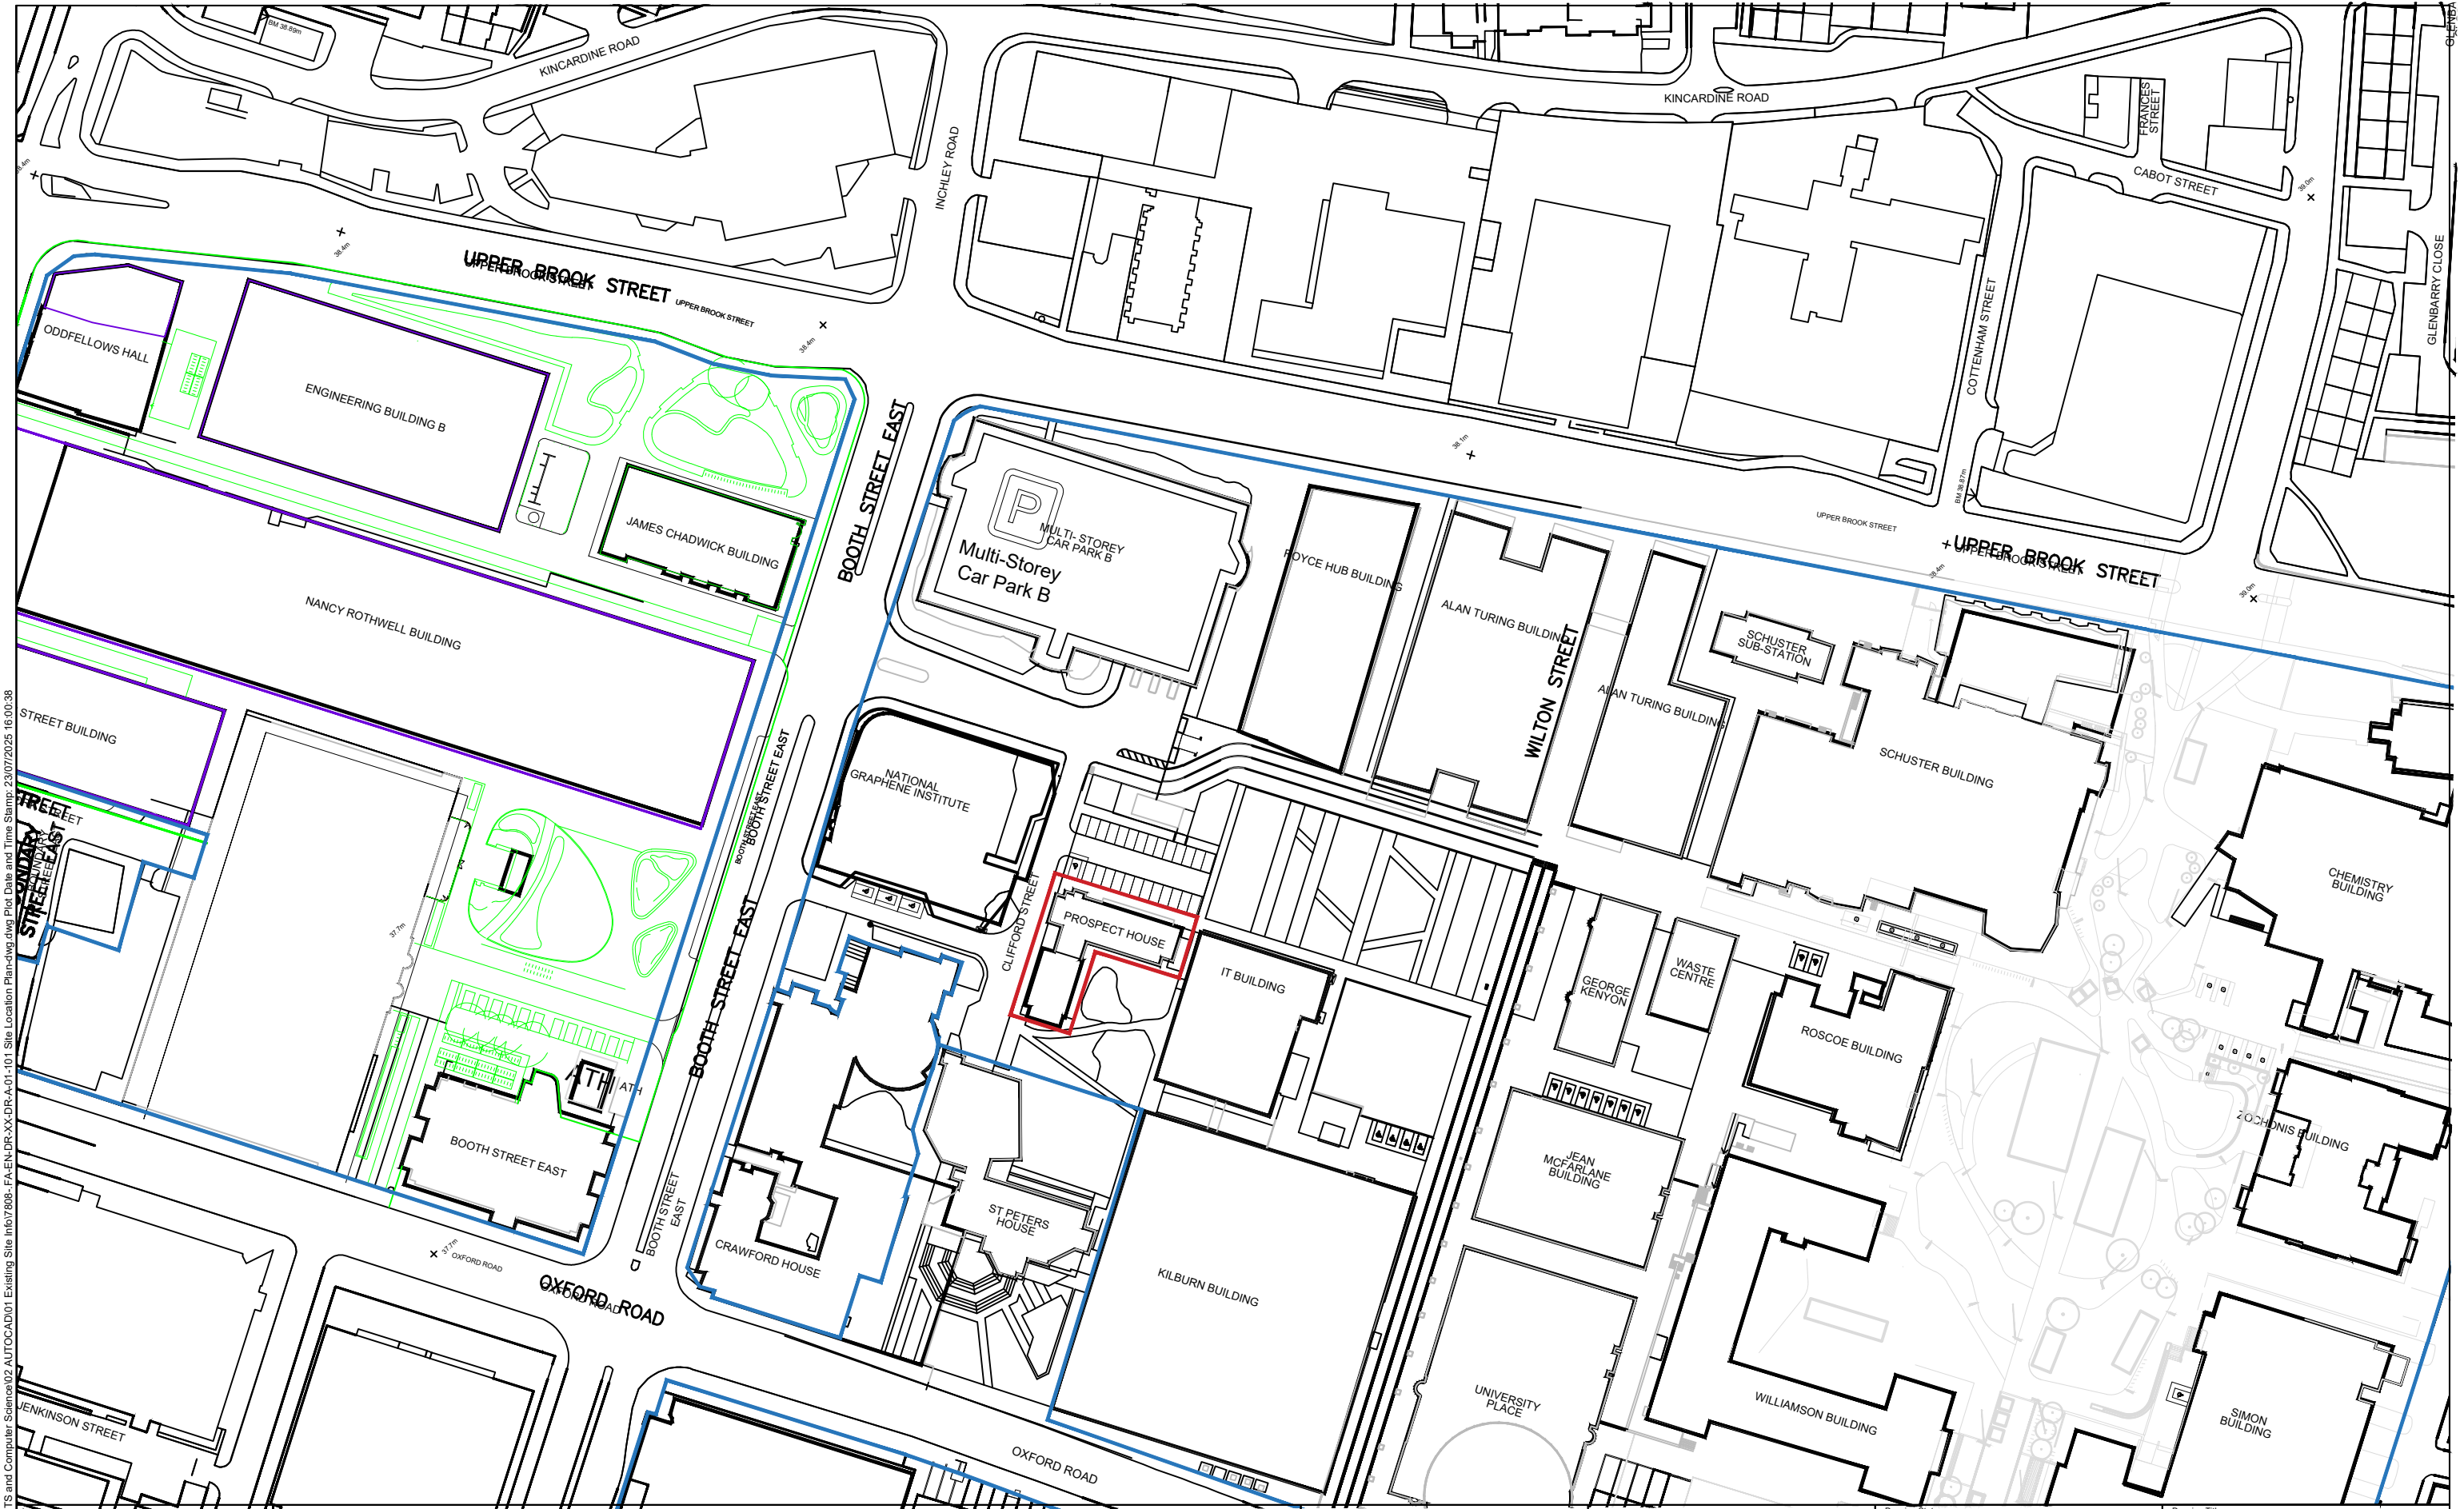

Plot Stamp: P:7800-78997808 - UoM ITS and Computer Science 02 AUTOCAD101 Existing Site Info 7808-FA-EN-DR-XX-DR-A-01-101 Site Location Plan-dwg Plot Date and Time Stamp: 23/07/2025 16:00:38




The University of Manchester

Directorate of Estates and Facilities
Beyer Building
The University of Manchester
Oxford Road
Manchester
M13 9PL

Fairhursts:

Fairhursts:
5th Floor, 31 Dale Street
Manchester
M1 4EY
Tel: 0161 8317300

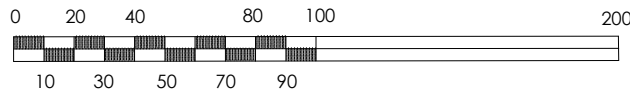

SCALE (METRES)

NOTES

1. DO NOT SCALE FROM THIS DRAWING.
2. ALL MEASUREMENTS ARE IN MILLIMETERS UNLESS STATED OTHERWISE.
3. THIS DRAWING IS TO BE READ IN CONJUNCTION WITH THE SPECIFICATION AND ALL RELEVANT ARCHITECTURAL, ELECTRICAL, MECHANICAL, AND STRUCTURAL DRAWINGS.
4. © UNIVERSITY OF MANCHESTER. THIS DRAWING MUST NOT BE REPRODUCED WITHOUT PERMISSION.
5. DIRECTORATE OF ESTATES AND FACILITIES TO BE NOTIFIED OF ANY DISCREPANCIES.

1		ISSUED FOR PLANNING CONSENT	JUN 25	KMD	MD	-
Rev	Description	Date	By	Chk	Auth	

Drawing Status		PLANNING	
Project ITS & COMPUTER SCIENCE PROJECT			
Building Name		Building No.	
PROSPECT HOUSE		-	
Site Name			
Sub Site Name			

Drawing Title					
SITE LOCATION PLAN					
PROSPECT HOUSE					
PM	AV	Drawn	KMD	Checked	MD
Scale @A3	Date	Date	#	Date	#
1:2500	JUN2025				
Drawing No.	Revision				
7808-FA-PH-XX-DR-A-01-101	P01				