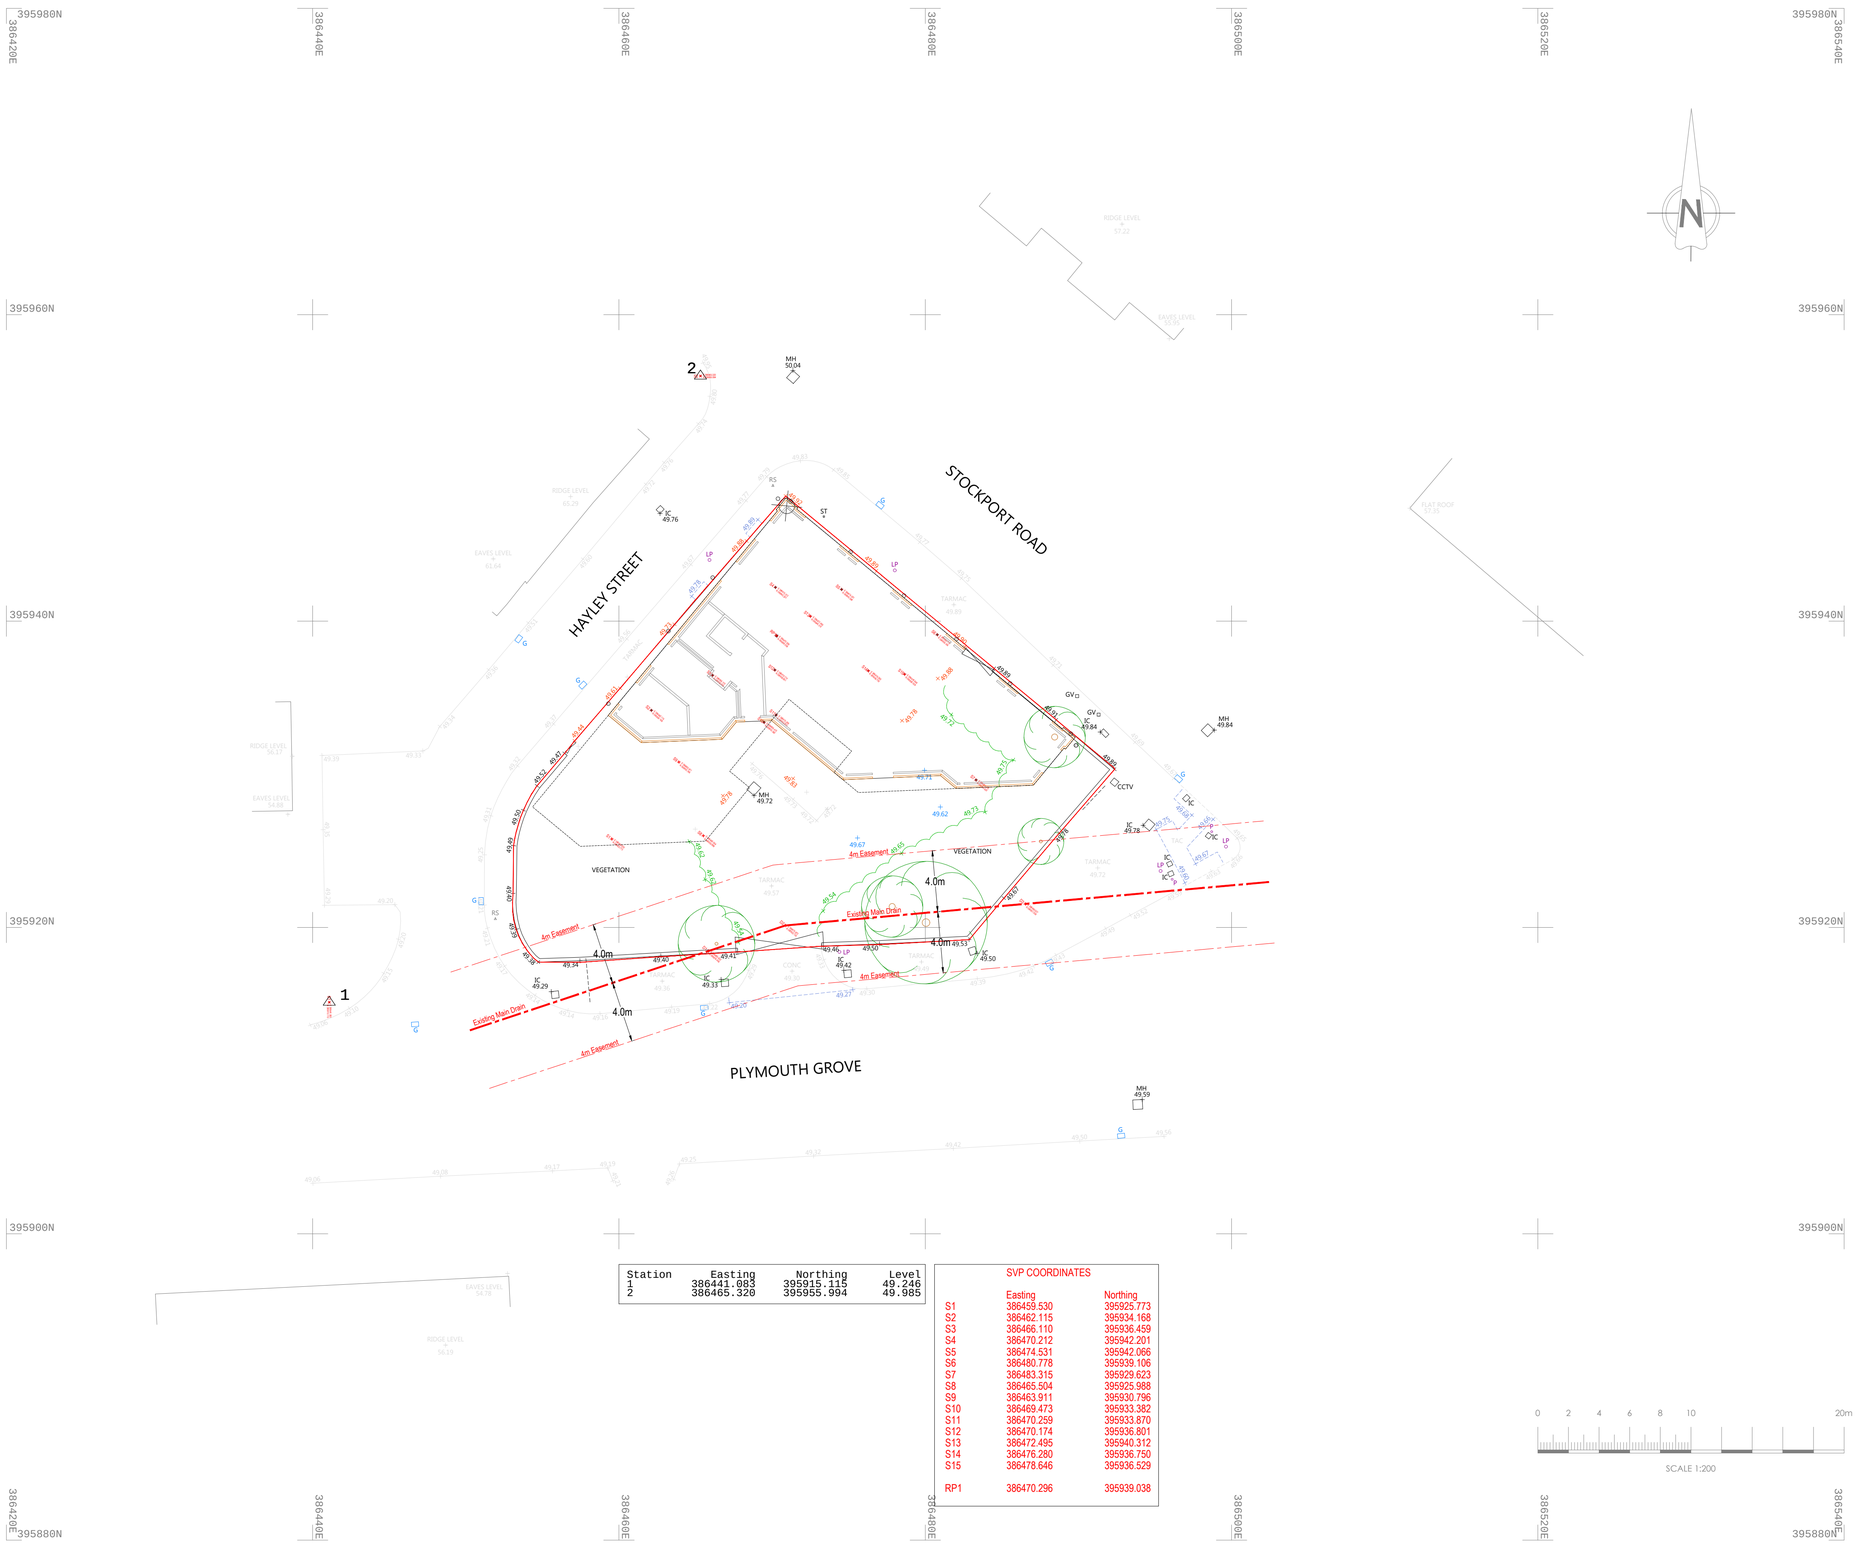


| Station | Easting | Northing | Level |
|---|---|---|---|
| 1 | 386441.083 | 395915.115 | 49.246 |
| 2 | 386465.320 | 395955.994 | 49.985 |

SVP COORDINATES

| | Easting | Northing |
|---|---|---|
| S1 | 386459.530 | 395925.773 |
| S2 | 386462.115 | 395934.168 |
| S3 | 386466.110 | 395936.459 |
| S4 | 386470.212 | 395942.201 |
| S5 | 386474.531 | 395942.066 |
| S6 | 386480.778 | 395939.106 |
| S7 | 386483.315 | 395929.623 |
| S8 | 386465.504 | 395925.988 |
| S9 | 386463.911 | 395930.796 |
| S10 | 386469.473 | 395933.382 |
| S11 | 386470.259 | 395933.870 |
| S12 | 386470.174 | 395936.801 |
| S13 | 386472.495 | 395940.312 |
| S14 | 386476.280 | 395936.750 |
| S15 | 386478.646 | 395936.529 |
| RP1 | 386470.296 | 395939.038 |

NOTES

ALL DIMENSIONS TO BE CHECKED ON SITE PRIOR TO ANY MANUFACTURING OR FABRICATION AND ANY ANOMALIES TO BE BROUGHT TO THE ATTENTION OF THE ARCHITECT.

| REV | AMENDMENTS | BY | DATE |
|---|---|---|---|
| C | 4m EASEMENT SHOWN | RAN | 26.06.24 |
| B | MAIN DRAIN ADDED | RAN | 26.06.24 |
| A | FIRST ISSUE | RAN | 07.05.24 |

BUILDING REGULATIONS ISSUE

TO BE READ IN CONJUNCTION WITH STRUCTURAL DRAWINGS & CONSTRUCTION NOTES

PROJECT

MEDICAL CENTRE AND RESIDENTIAL DEVELOPMENT
DUCIE ARMS
424 STOCKPORT ROAD, LONGSIGHT
MANCHESTER M12 4EX

CLIENT

DR NOMAN EHSAN

DRAWING TITLE

PROPOSED COORDINATED SETTING OUT GROUND FLOOR SHOWING EXISTING DRAIN

| | | | |
|---|---|---|---|
| DRAWN | R. NORRIS | DATE | 07.05.25 |
| CHECKED | | SCALE | 1:200 (A1) |
| APPROVED | | | |

HOWARD & SEDDON A.R.I.B.A.
CHARTERED ARCHITECTS
64 WASHWAY ROAD
SALE, CHESHIRE, M33 7RE
TEL NO. 0161 - 973 8296
FAX NO. 0161 - 962 3485
E-MAIL : ADMIN@HOWARDANDSEDDON.CO.UK

| JOB No. | DRG No. | REVISION |
|---|---|---|
| 14273 | 403 | C |