


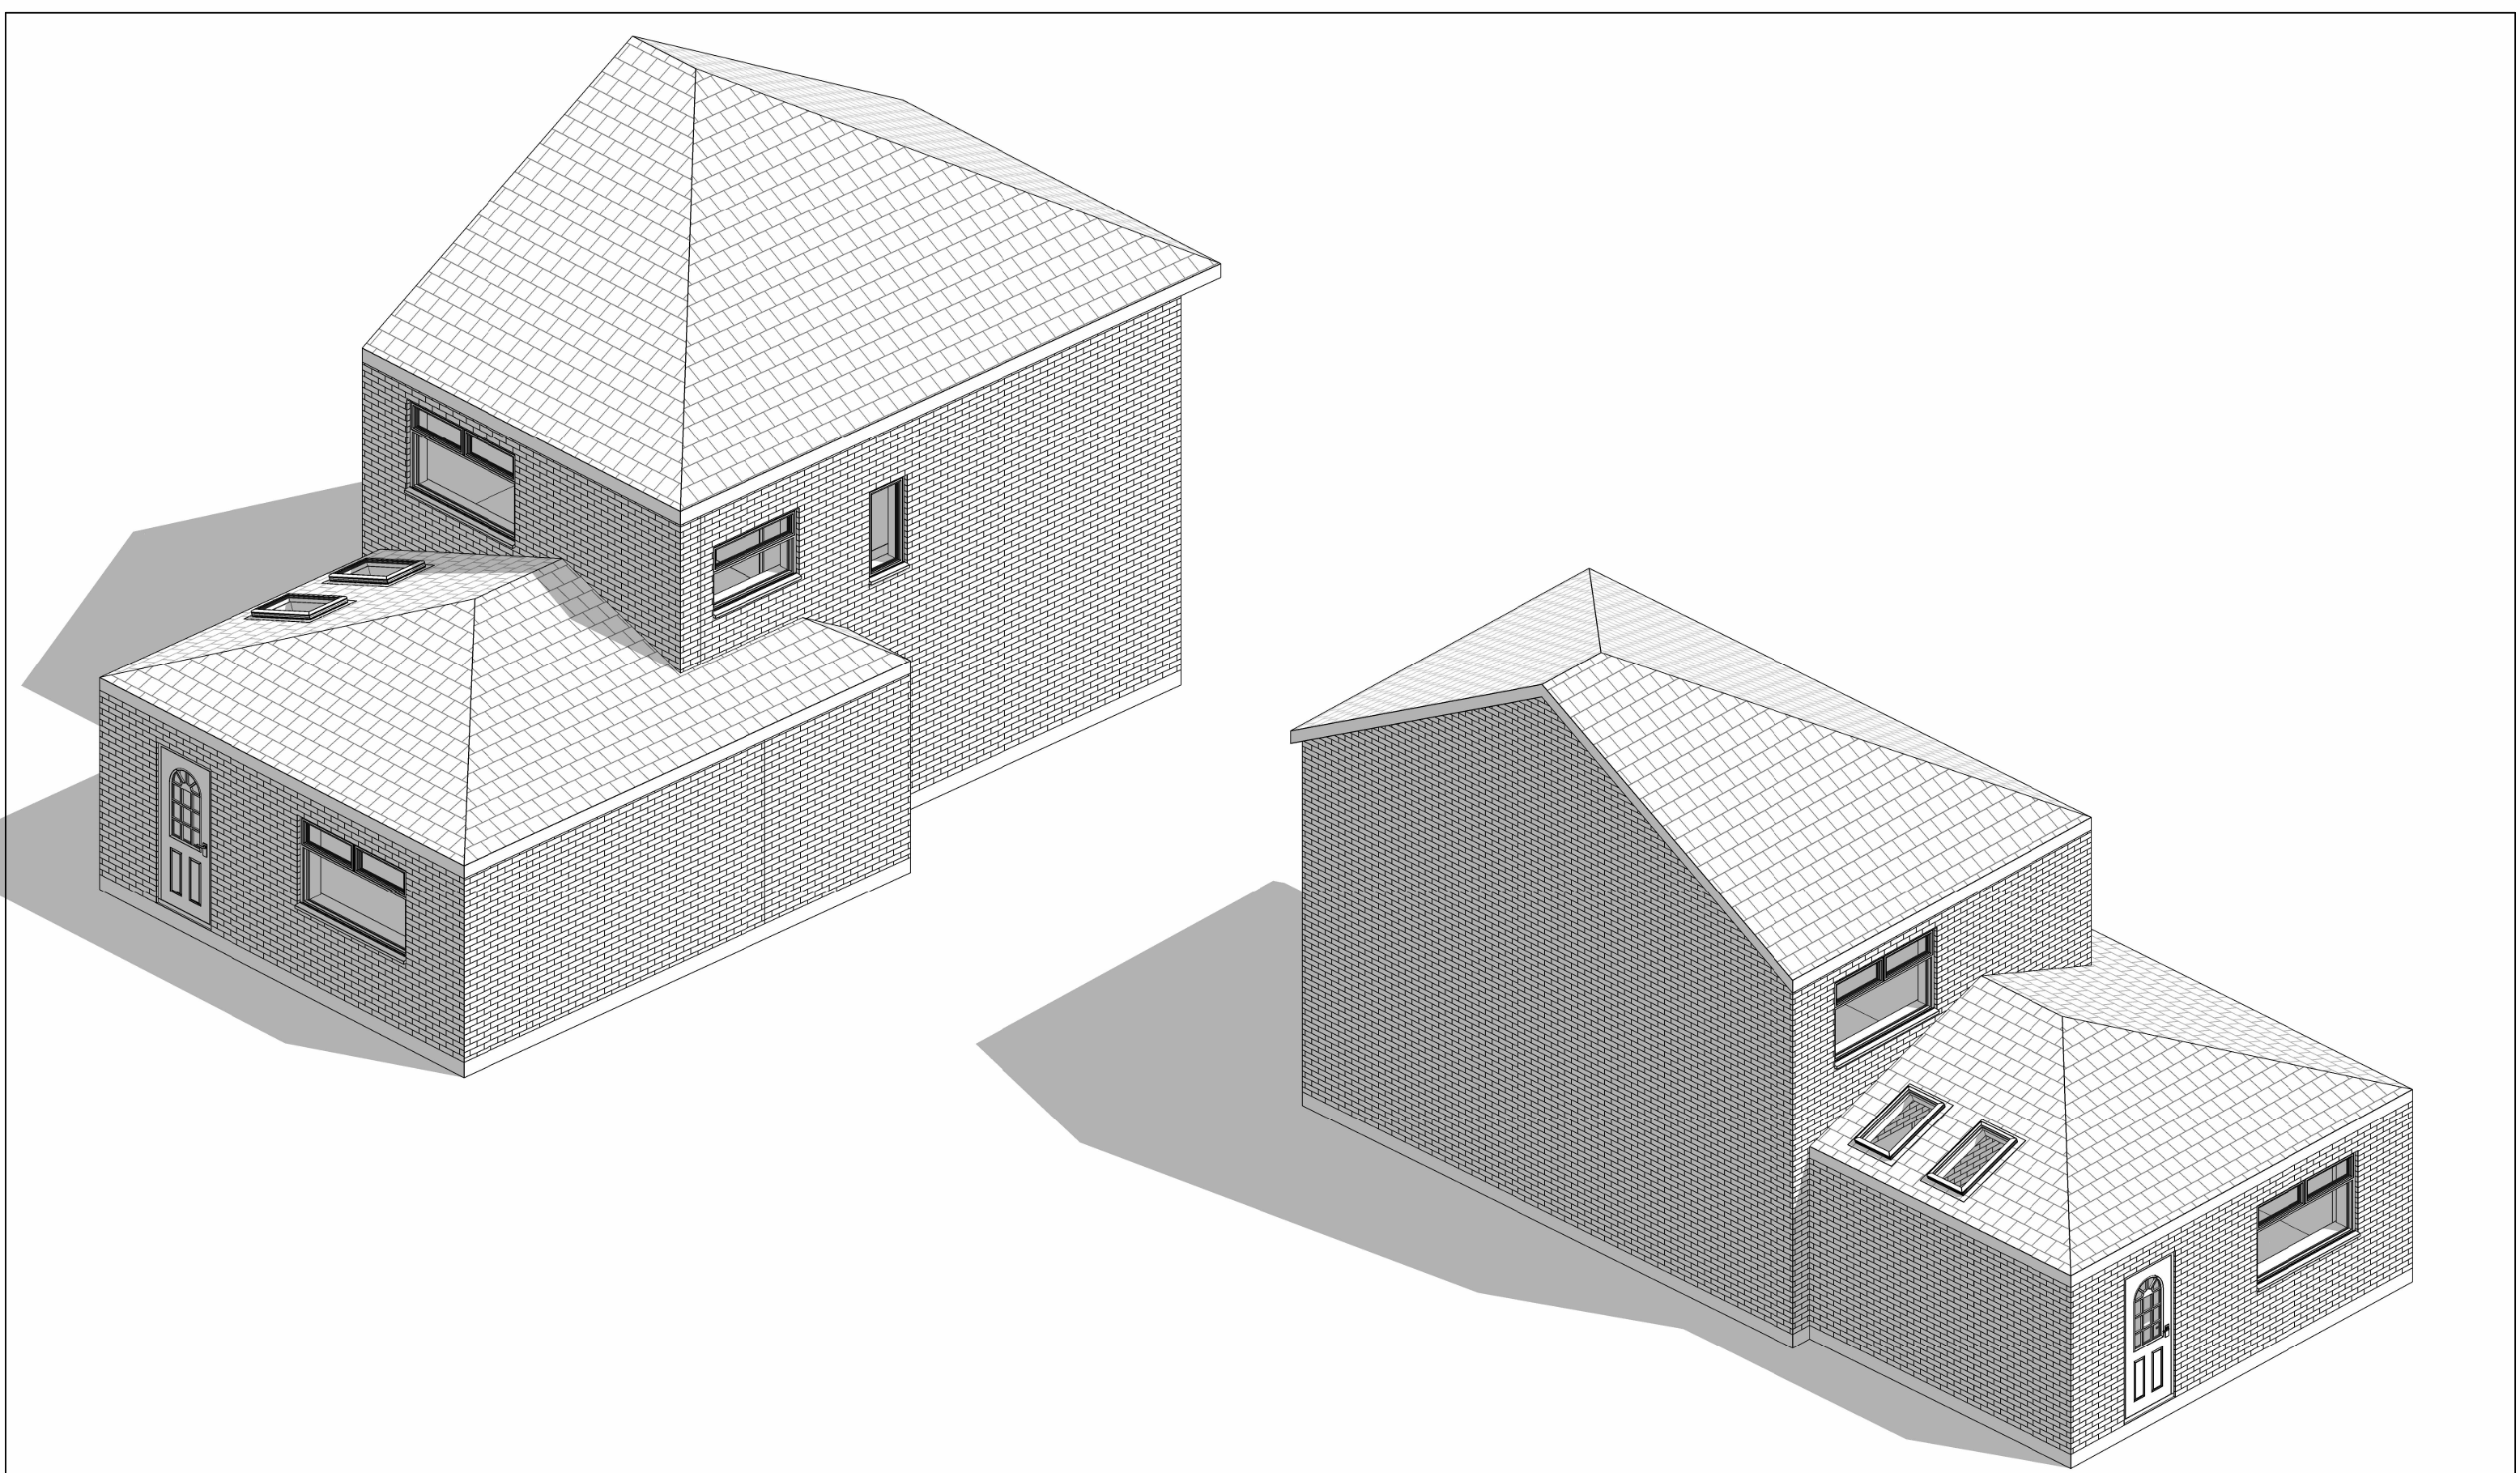

THIS DRAWING IS THE COPYRIGHT OF MD DESIGN CONSULTANCY. DO NOT SCALE FROM THESE DRAWINGS. ALL LEVELS/DIMENSIONS TO BE CHECKED ON SITE PRIOR TO WORKS COMMENCING. REPORT ALL DISCREPANCIES TO CLIENT/DESIGNER.

CIAT affiliate	 MD DESIGN CONSULTANCY 07728417797 dabeer@mddesigns.co.uk	Proposed Single Storey Wrap Around Extension 5 Eastholme Drive, Manchester M19 2QU	3D View (DR) A102	Client Name Mrs. Q Siddique	Rev A	Description Issued To Council	Date 21.08.25
			Project Number 0066	Drawn By MDR			
			Revision A				