



SPECIALIST SIGNAGE CONTRACTORS

UNIT 14
CREAMERY INDUSTRIAL ESTATE
BARNACRE, PRESTON
LANCASHIRE
PR3 1GD
01995 604122
design@csisigns.co.uk

The designs, illustrations, and photography is the property of CSI Ltd. The contents are confidential, any form of reproduction, copying disclosure, modification or distribution without prior written consent is strictly prohibited.

Please note all colours shown are representative only and will not match sign products exactly. Please note paint codes and pantone codes where indicated.

Visuals shown are artists impressions only and must not be taken as an exact representation of the completed signage on site.


Project: Mother Of Invention,
Manchester

Drawn By: K.D

Drawing No: CSI 224 B

Date: 23/10/2025

Revision: E

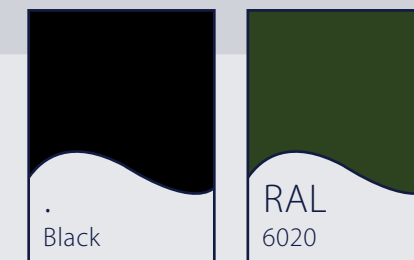


STAR
PUBS

Scale : 1:10 @ A3

Item C. 1no. Powder coated aluminium pictorial sign with applied vinyl.
Fixed to new steelwork bracket.
Lit by new trough lights. (see CSI 224 F for details)


G/Cl - 2650mm D - 64mm

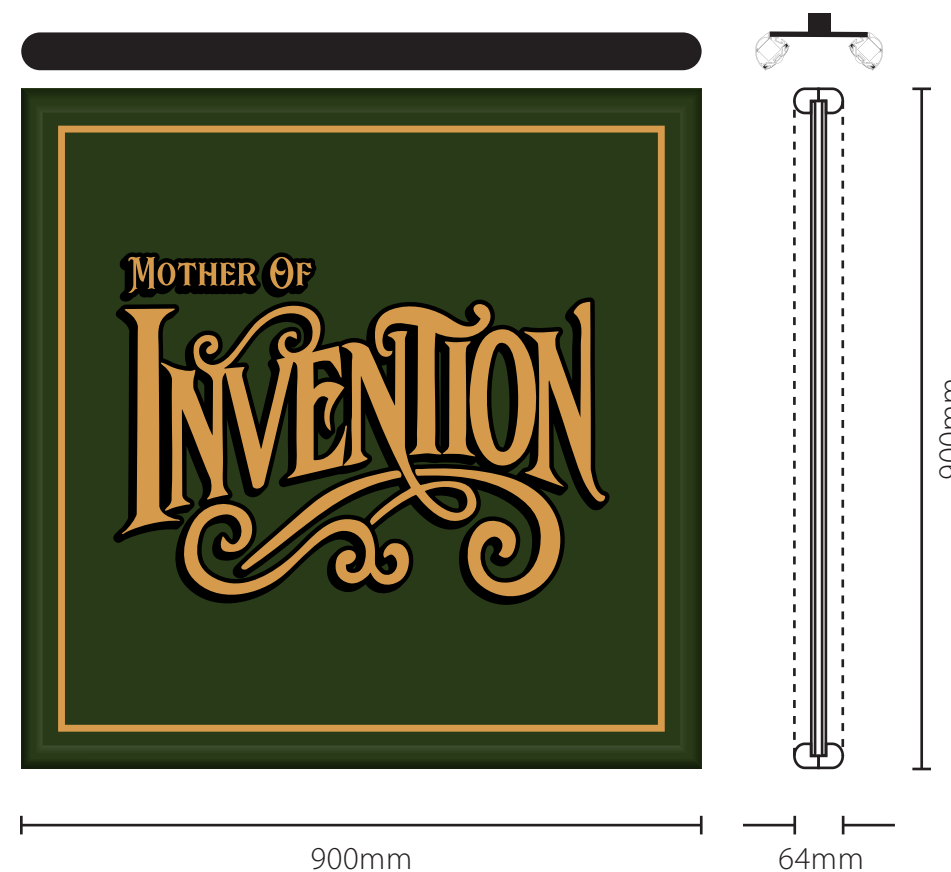

Scale : 1:10 @ A3

Item B. 2no. Floodlights to illuminate mural.
(see CSI 224 E for details)

G/Cl - 3800mm D - 195mm

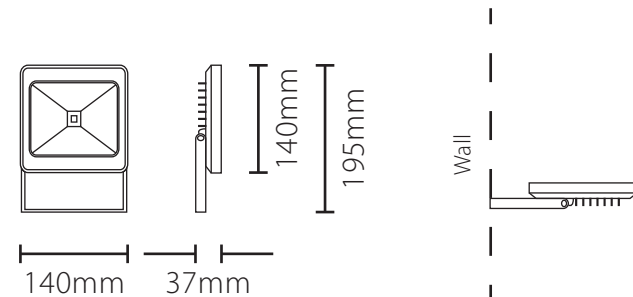

Scale : 1:20 @ A3

Item D. 1no. Set of sprayed 19mm foamex individual letters.
Lit by new trough light. (see CSI 224 F for details)

G/Cl - 2850mm D - 19mm



Scale : 1:20 @ A3

Item E. 1no. Set of sprayed 19mm foamex individual letters.
Lit by new trough light. (see CSI 224 F for details)

G/Cl - 3200mm D - 19mm

