



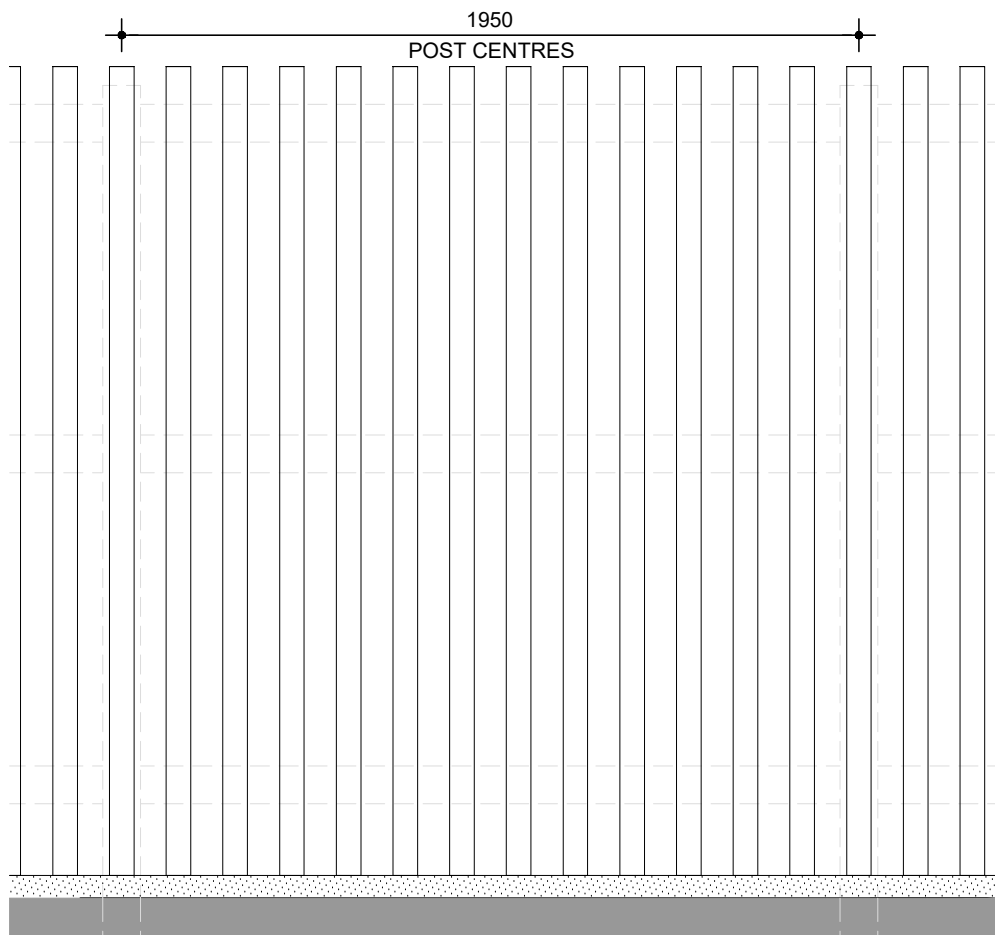

FRONT

NOTE: Same elevational treatment to fence applies to both 2.1M & 2.5M high fence.


NOTE: Surface mass of fence no less than 10kg. per Sq. M.

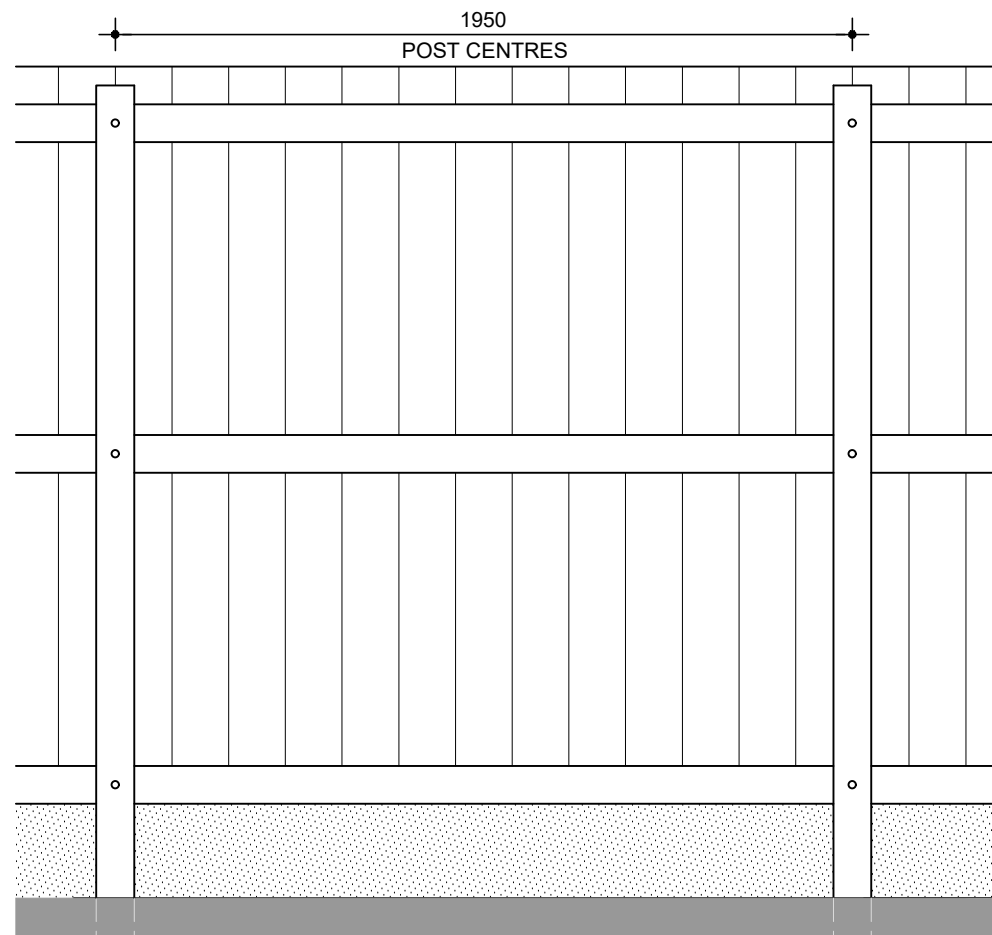

REAR

NOTE: Same elevational treatment to fence applies to both 2.2M & 3M high fence.

NOTE: Surface mass of fence no less than 10kg. per Sq. M.

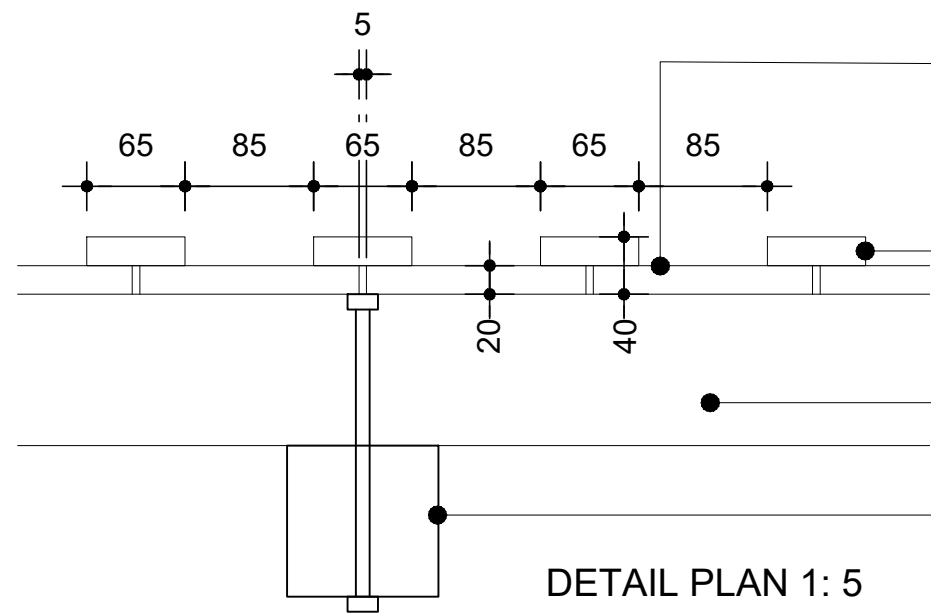


DETAIL PLAN 1: 5

145 x 20mm timber boarding with 5mm gaps.
Boards fixed to horizontal rails and gravel board.


65 x 20mm timber cover strips fixed over 5mm gaps

100 x 47mm timber rails bolted to timber fence post.

100 x 100mm P.C.C. fence post

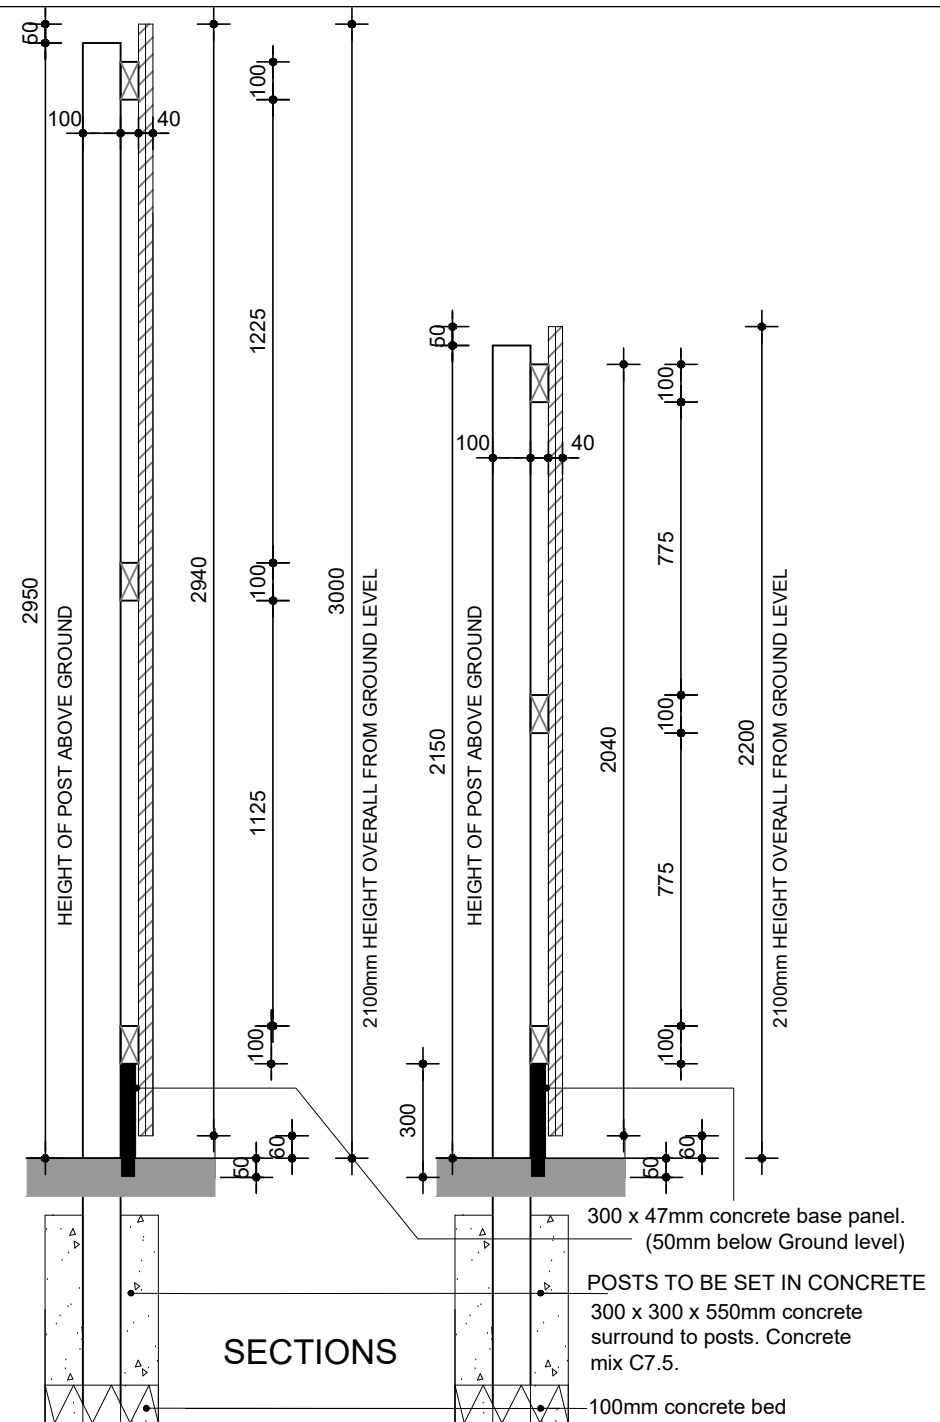

SECTIONS

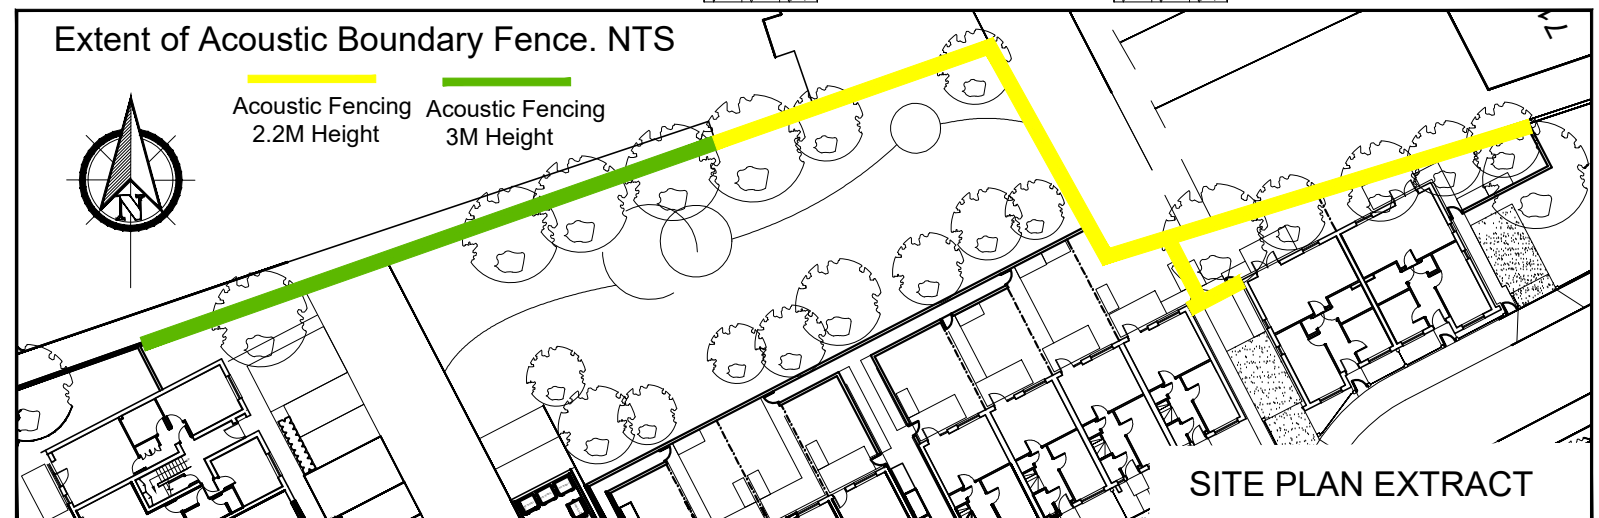

SITE PLAN EXTRACT

Rev B. Confirmation of Surface Mass of Acoustic Fence Confirmed on Drawing of Fence Elevations. SL. Sept. 25
Rev A. Confirmation of Timber Boarding & Cover Strips at 20mm each. Confirm by Site Measure SL. Sept. 25