



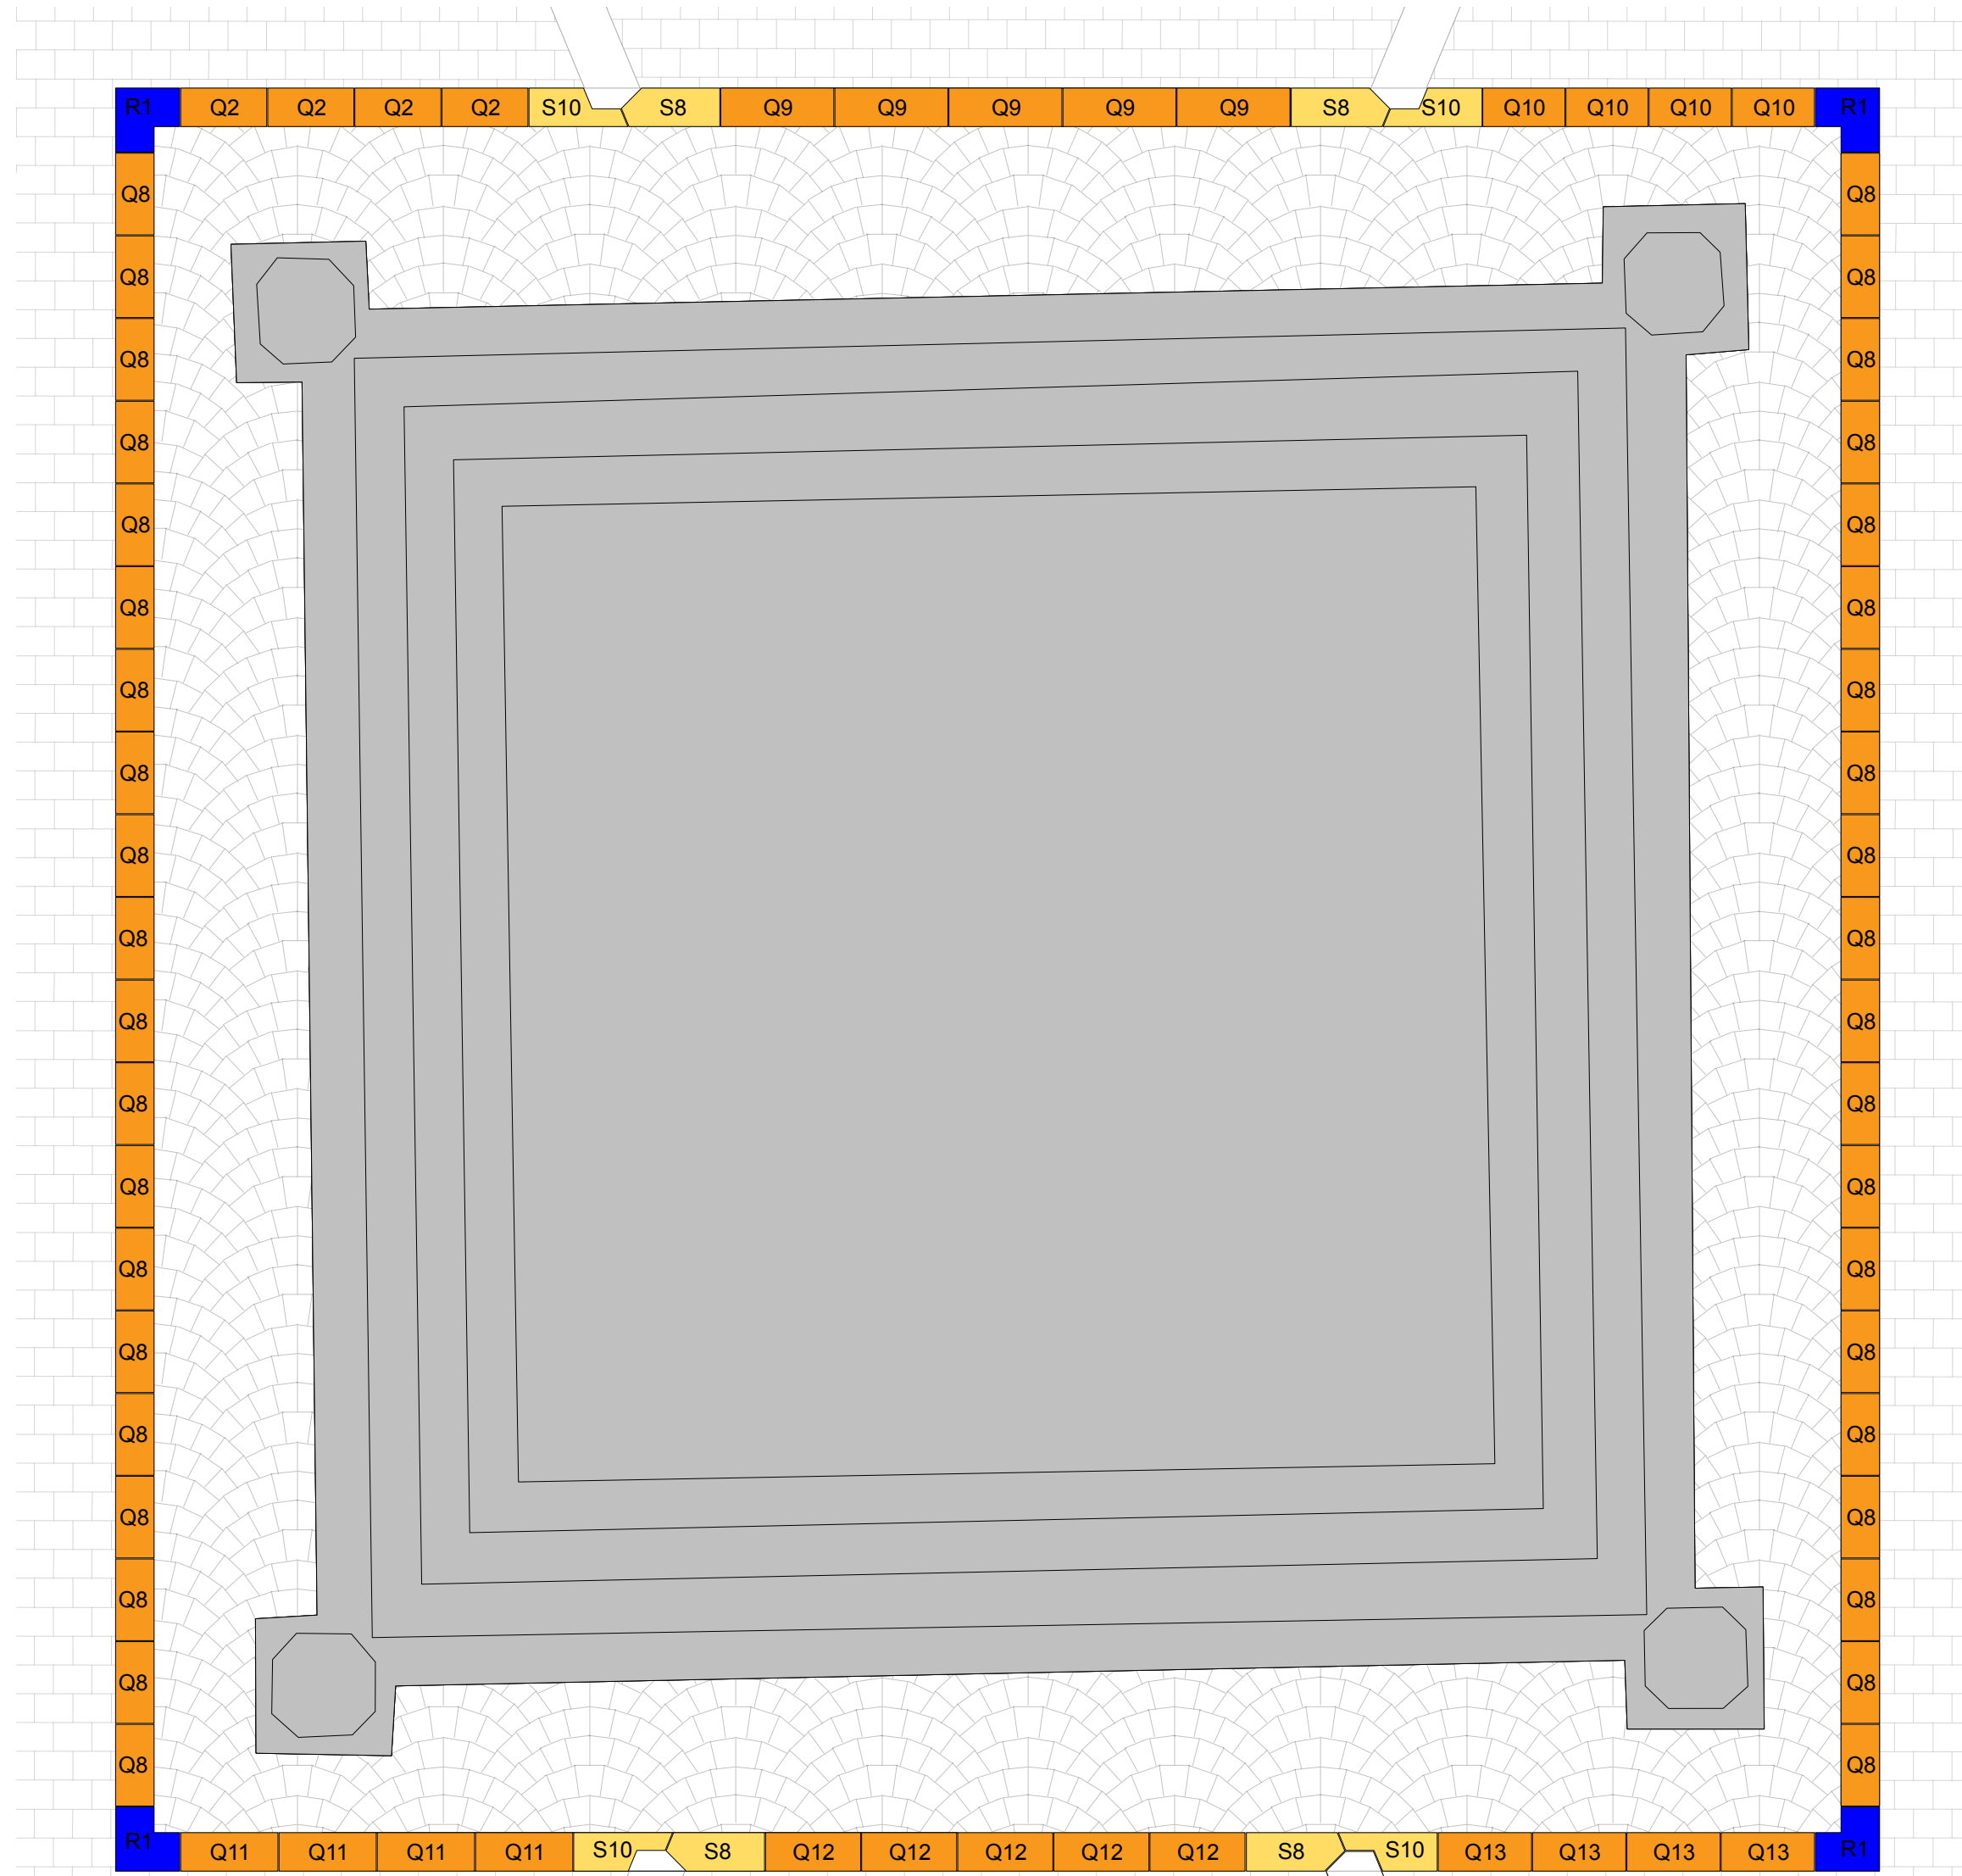

3 Plan - Paving Units to Edging - Albert Memorial
Scale: 1:50

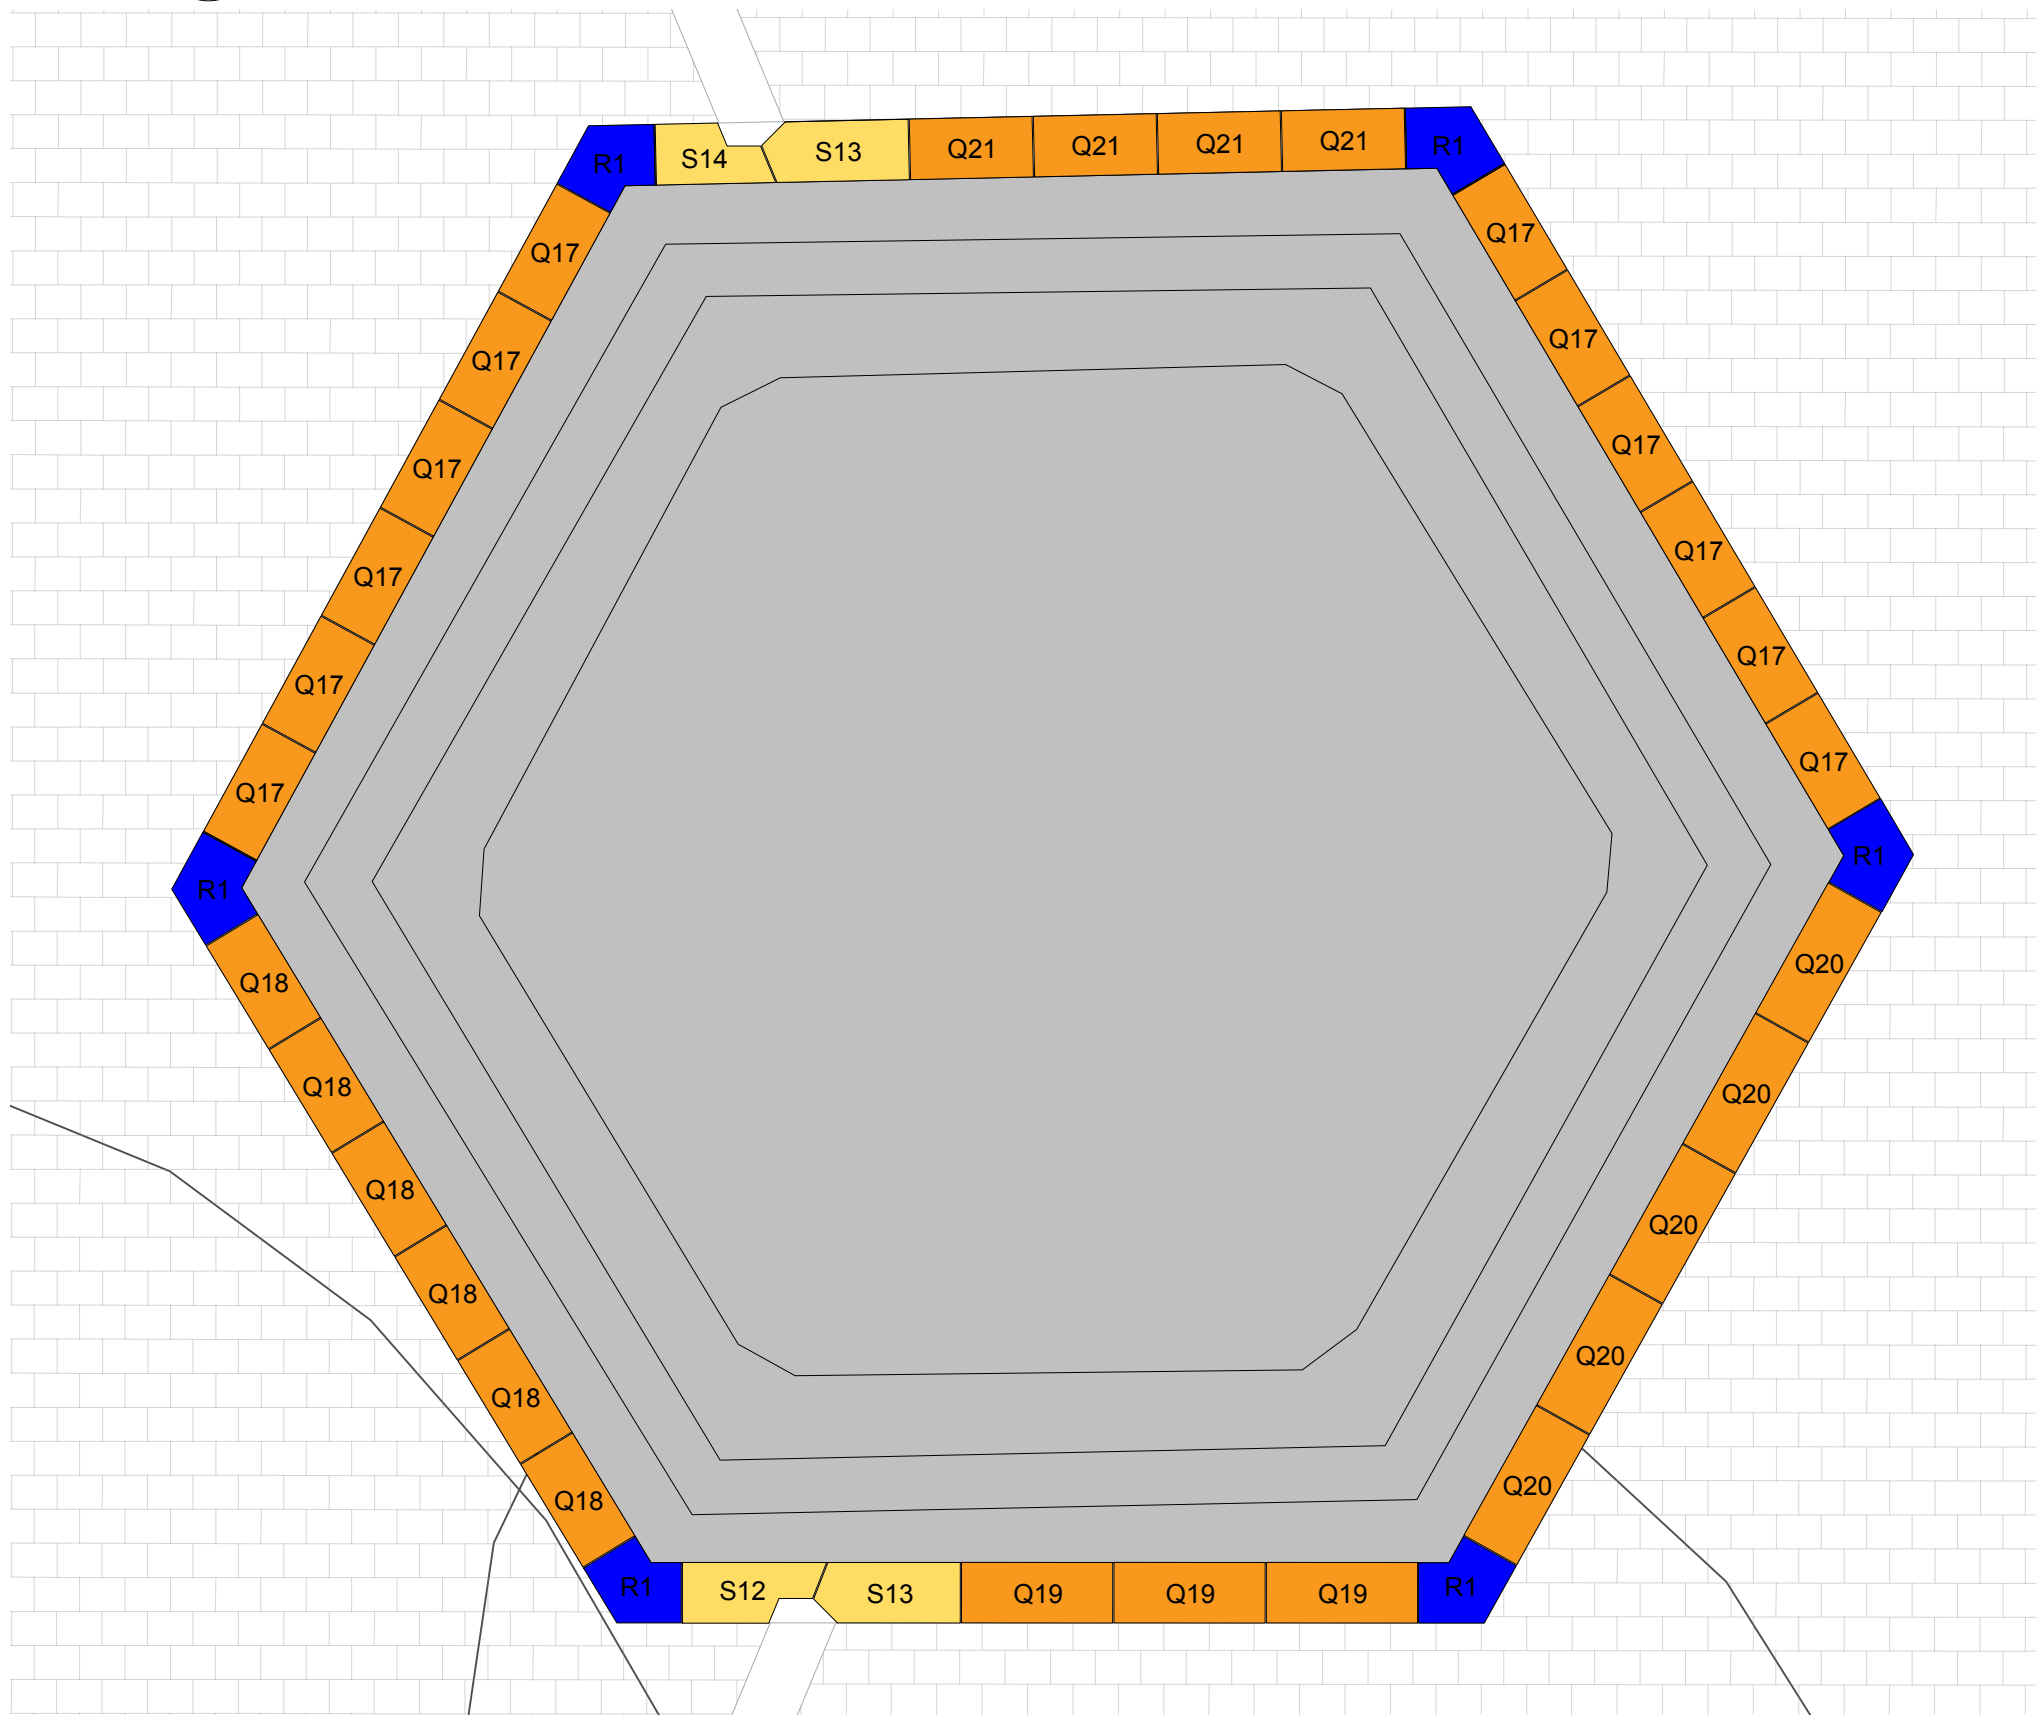

2 Plan - Paving Units to Edging - Oliver Heywood Statue
Scale: 1:50

