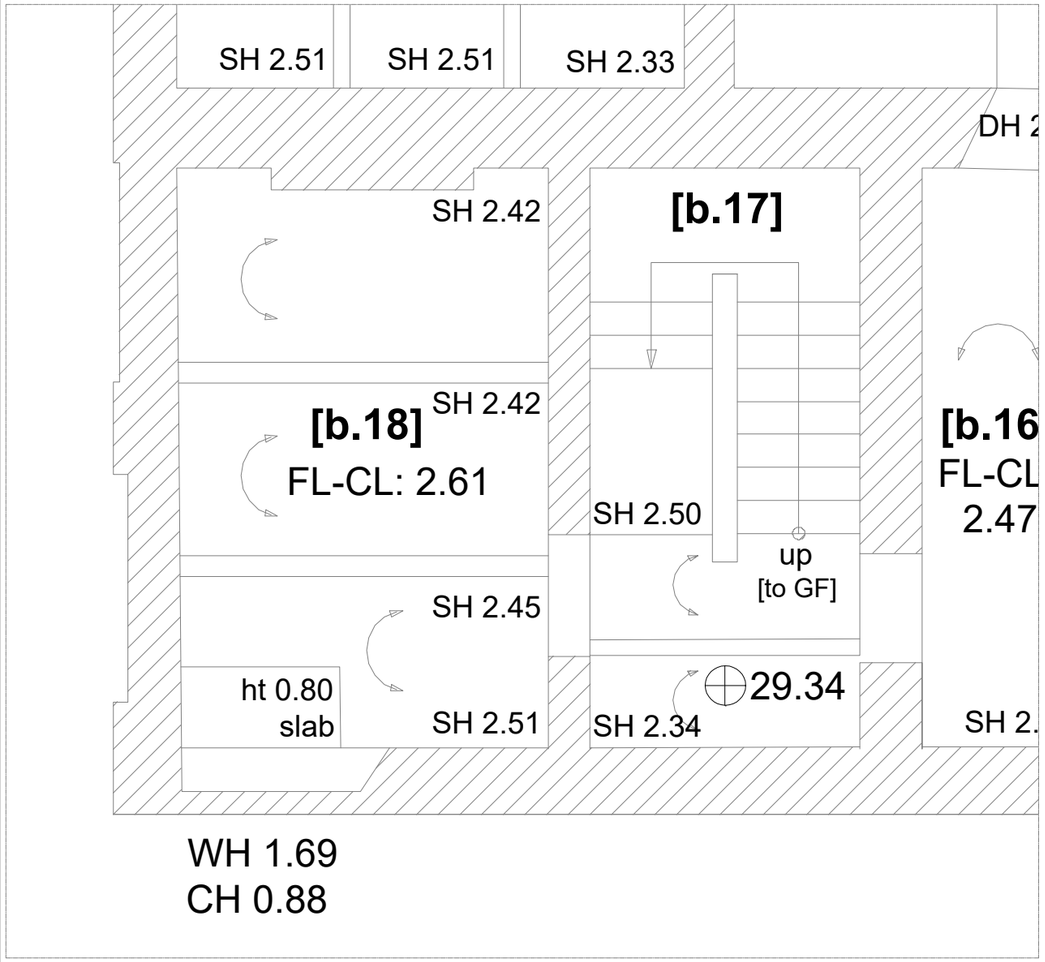
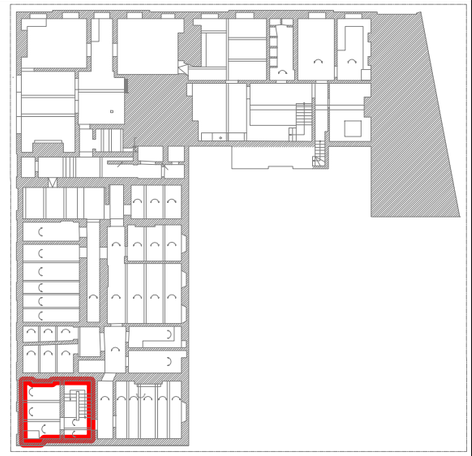


**KEY PLAN**

SCALE 1:500

| SCALE @ A3 | PROJECT - ORIGINATOR - ZONE - LEVEL - TYPE - ROLE - NUMBER | REV |
|---|---|---|
| 1:50 | 8383-ADS-V2-B1-DR-S-400 | **P2** |

DRAWING TITLE: EXISTING BUILDING CONDITION SURVEY ROOM b.17 & b.18

DRAWING STATUS: **PRELIMINARY**

PROJECT: BRIDGEWATER HOUSE CHESTER ROAD, MANCHESTER

CLIENT: GREENSILK PROPERTIES

| REV. | DATE | REVISION DETAILS | DRAWN | CHKD. | APPRD. |
|---|---|---|---|---|---|
| P2 | NYI | ADD PHOTOS | AMS | SWH | ADS |
| P1 | NYI | PRELIMINARY ISSUE. | JAL | SWH | ADS |

ads structural
107 Mere Grange
Business Park,
Leaside, St Helens
WA9 5GG
Tel: 0151 541 4000
info@adsstructural.co.uk

Copyright retained by ADS Structural Ltd. Information to be reproduced with permission only. To be read in conjunction with all other relevant drawings and information issued as part of this appointment. Contractor to check all dimensions on site. These are not working details. These drawings are intended for the purpose stated within the title block only.