



NOTES
TO BE READ IN CONJUNCTION WITH:
CARV-25-040-DW-0003 GENERAL NOTES AND SPECIFICATIONS
CARV-25-040-DW-0004 CIVIL GA STEPS PLAN VIEW
CARV-25-040-DW-0005 CIVIL GA STEPS SECTIONS
CARV-25-040-DW-0006 STEPS PLINTH DETAILS
CARV-25-040-DW-0007 STEPS PLINTH RC DETAILS

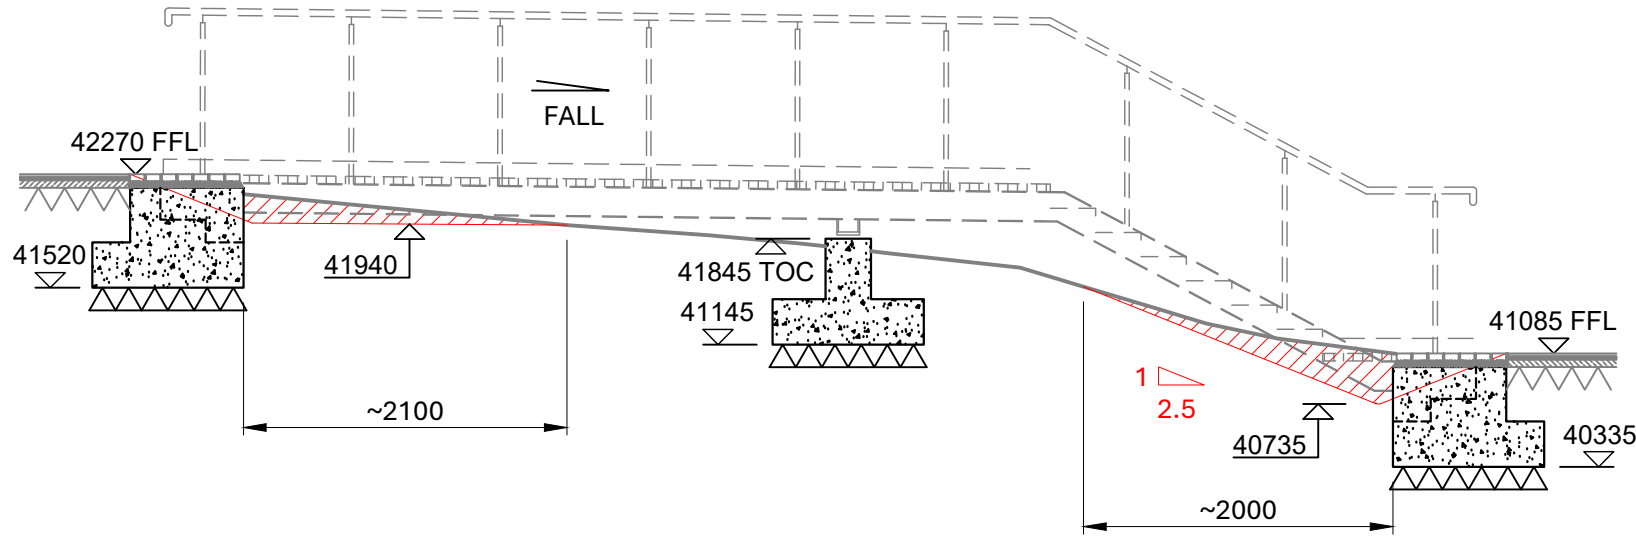

SECTION A-A. VIEW ON STEP A

1:50


RED HATCHED AREA SHOWS
APPROXIMATE RE-PROFILING REQUIRED
TO KEEP STAIR STRINGERS ABOVE
GROUND LEVEL. MAX SOIL SLOPE 1:2.5.

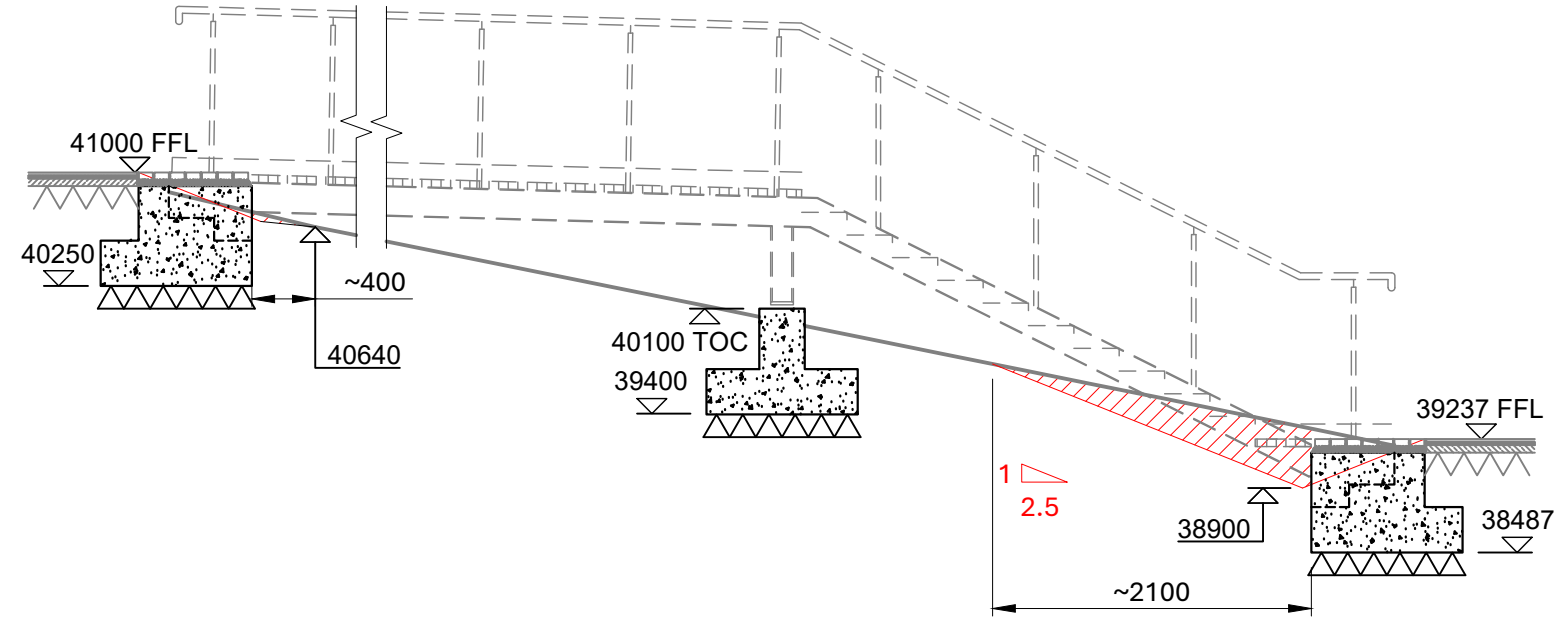

SECTION B-B. VIEW ON STEP B


1:50

PLATE LOAD TESTS ARE TO BE
COMPLETED ON ALL FOUNDATIONS
PRIOR TO SHUTTER AND CONCRETE
POUR TO CONFIRM MINIMUM GROUND
BEARING CAPACITY OF 100kN/SQ.M.

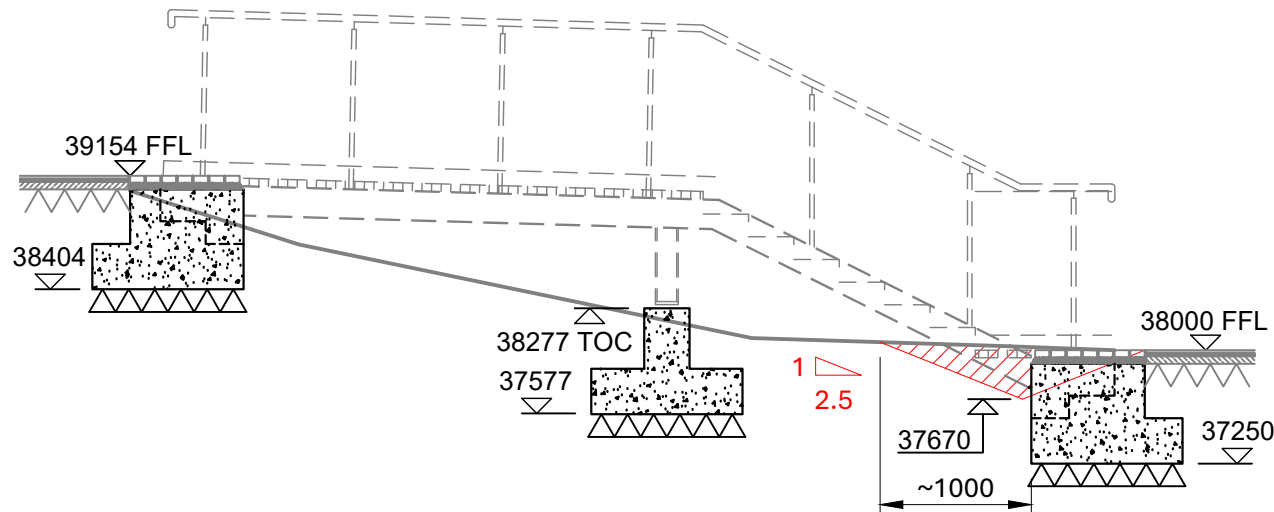

SECTION C-C. VIEW ON STEP C

1:50

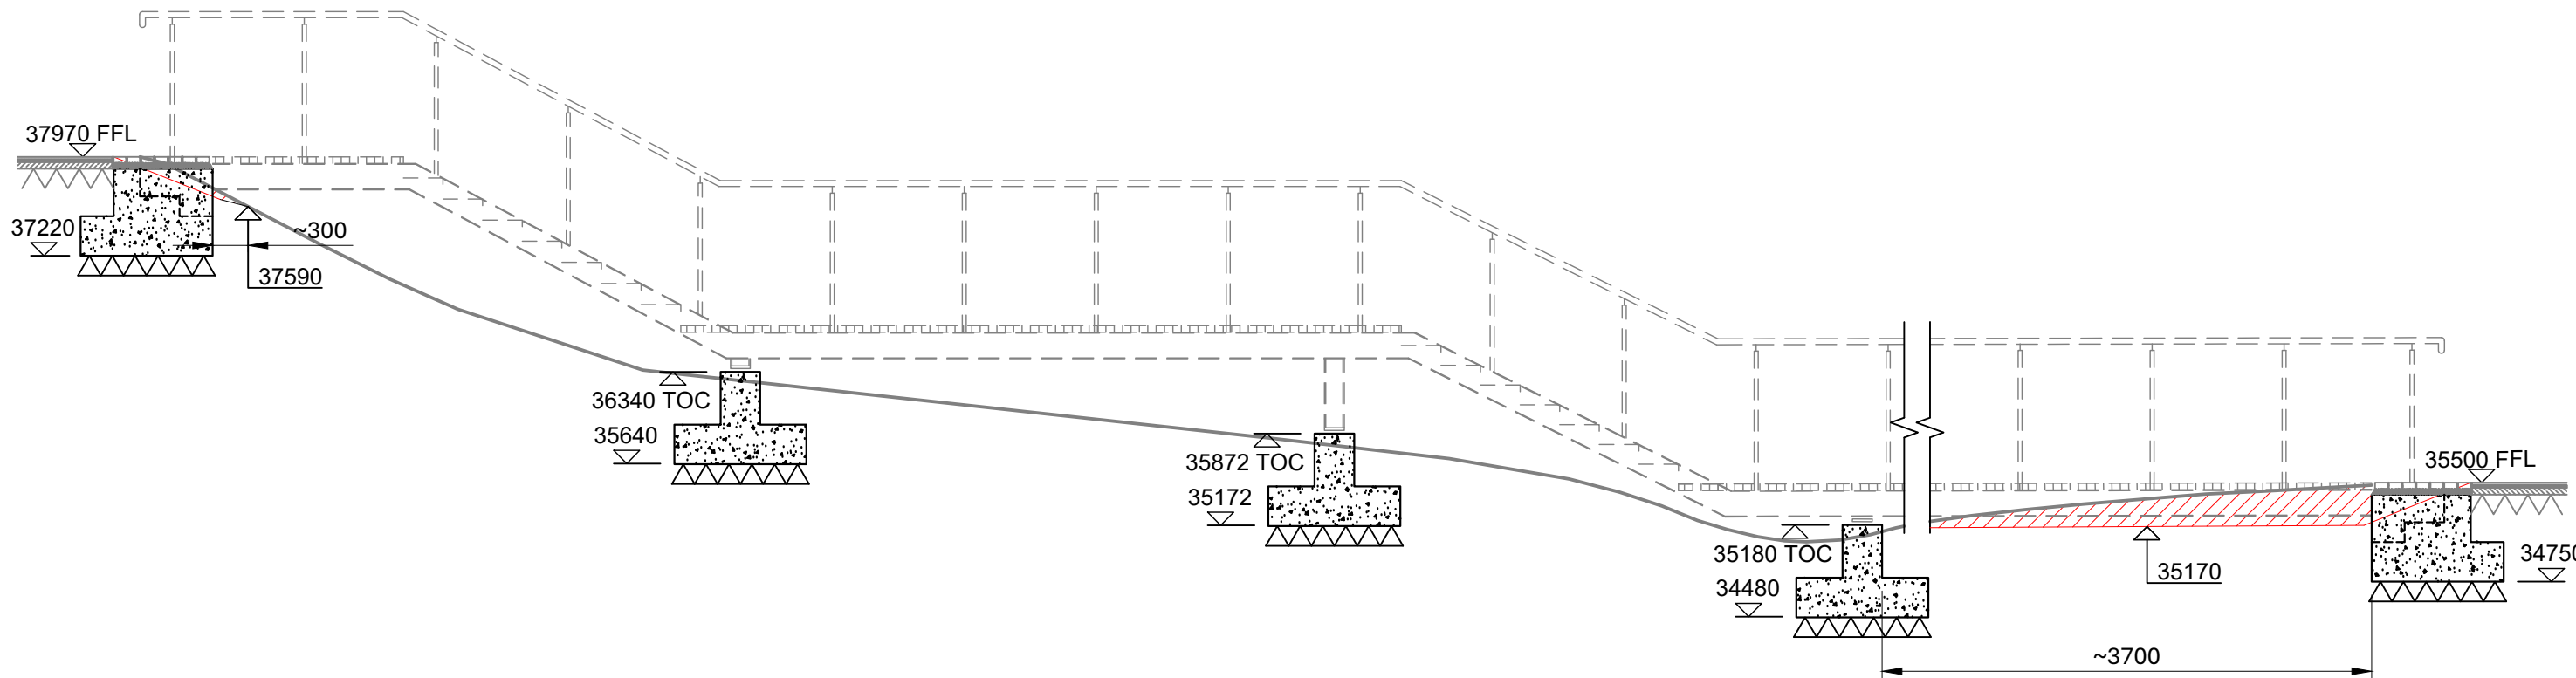

SECTION D-D. VIEW ON STEP D

1:50

APPROVED FOR
CONSTRUCTION

CONSULTANT:
**CIVIL DESIGN
(Northwest) Limited**
Engineering-Design-Detailing
Email: email@civildesignnwttd.co.uk Web: www.civildesignnwttd.co.uk

CLIENT:
CARVER

PROJECT TITLE:
VICTORIA NORTH HIF INFRASTRUCTURE
DRAWING TITLE:
CIVIL GENERAL ARRANGEMENT
STEPS SECTIONS

SHEET:
1 OF 1
SCALE:
1:50
DRAWING SIZE:
A1
DRAWING No:
CARV-25-040-DW-0005-REV01

REV01
DATE: 13/08/25
DRAWN: EPS
CHECKED: SFF
APPROVED: EPS
ISSUED FOR CONSTRUCTION

© CIVIL DESIGN NW LTD
All rights reserved. No part of this work may be reproduced or used in any form (including storage by electronic means) without the written permission of Civil Design NW Ltd.
Warning: Any unauthorised act in relation to the work may result in both a civil claim for damages and criminal prosecution.