


RIGHT ELEVATION.

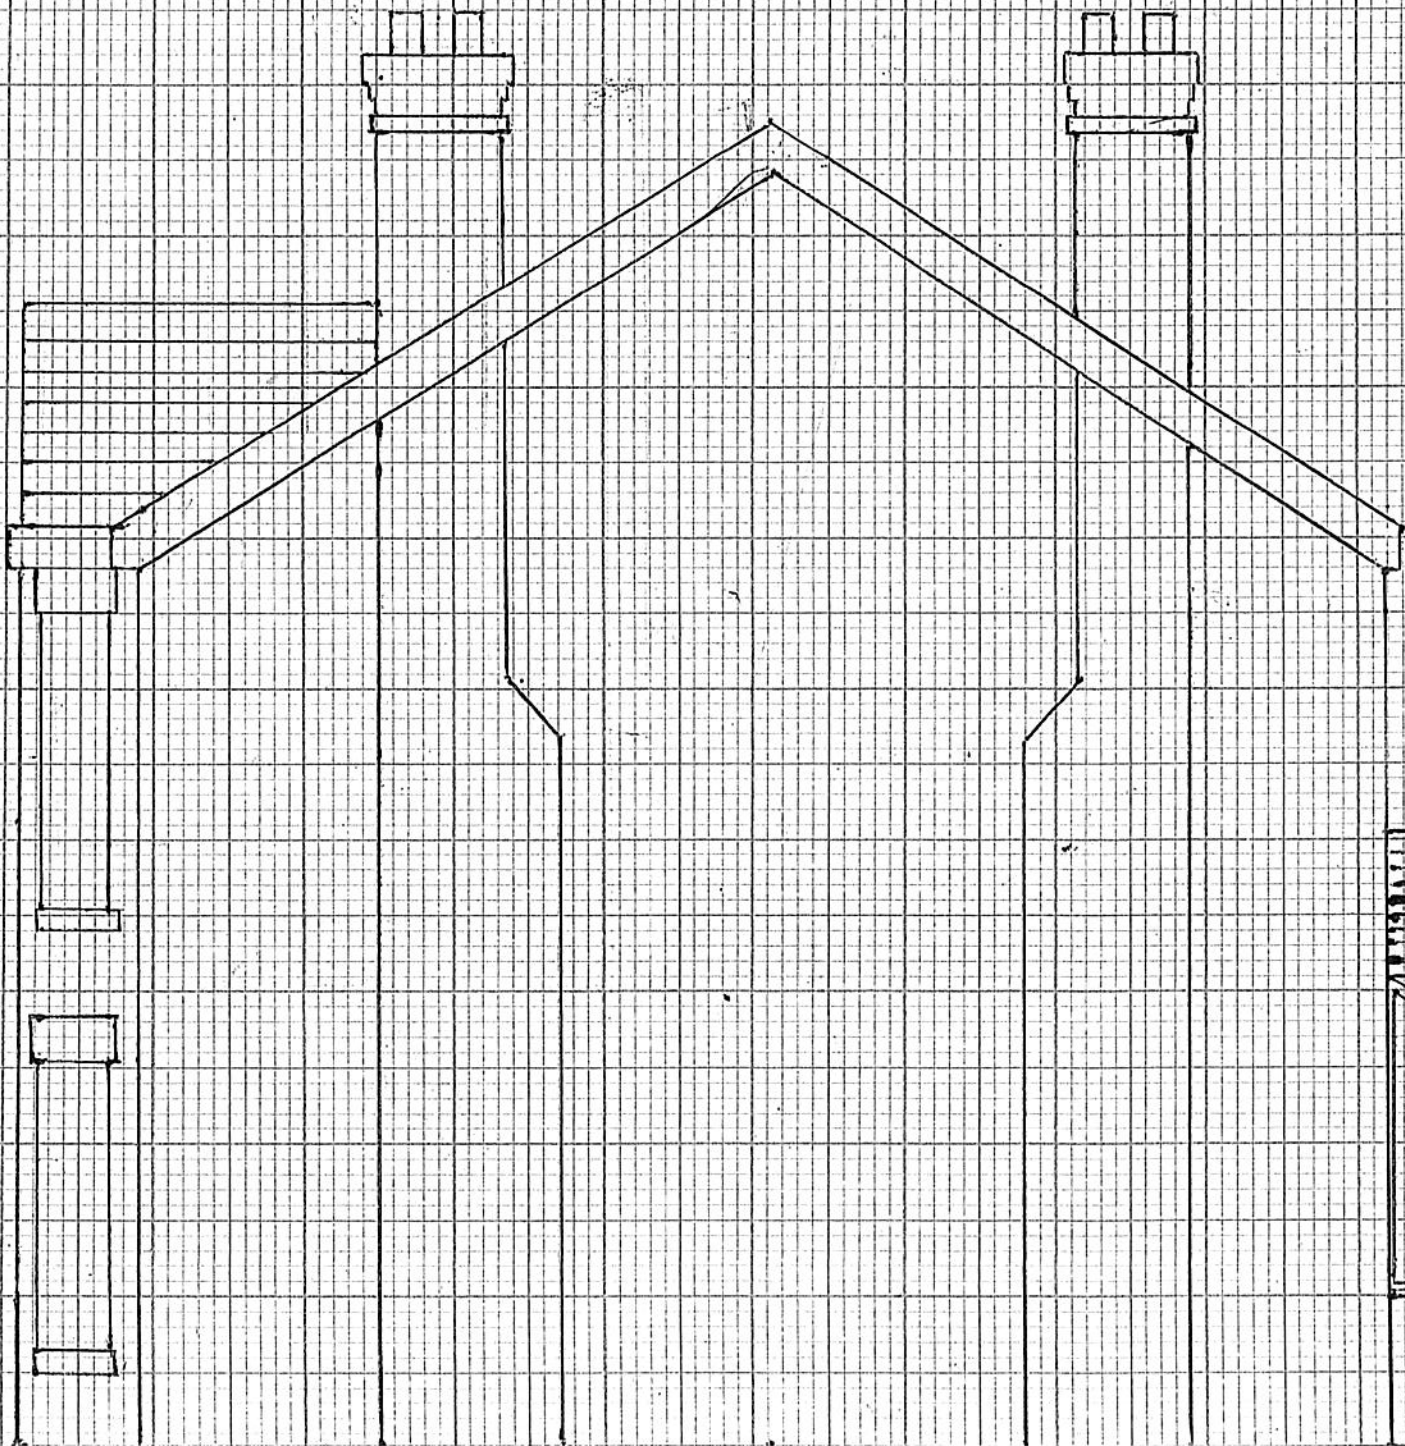

EXISTING	
1:50	18/09/25
3 PRESTON RD.	
MANCHESTER,	
M19 2ER	
1:50 @ A4	

