




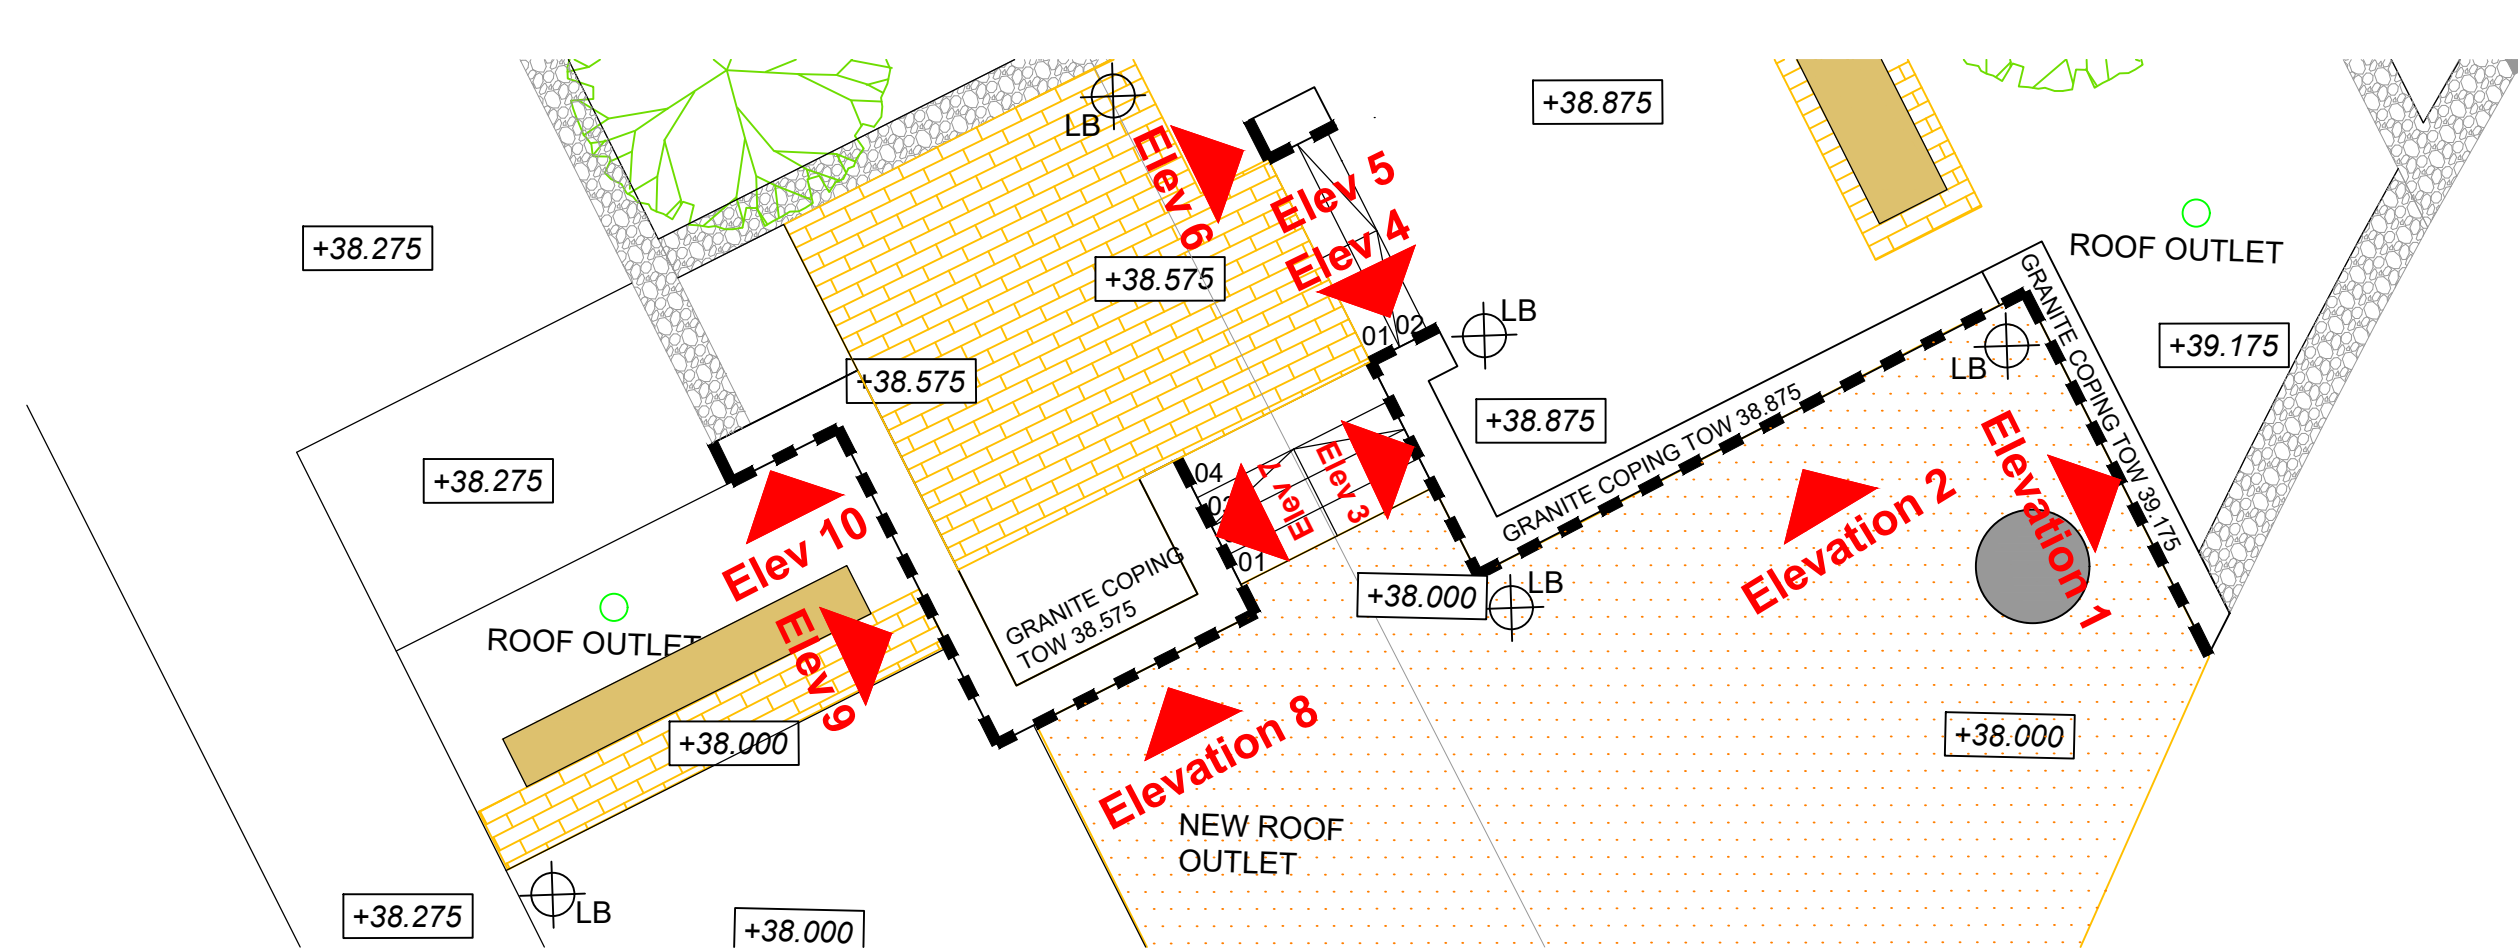


Block D Podium Cladding West Quadrant Location Plan
Scale 1:50

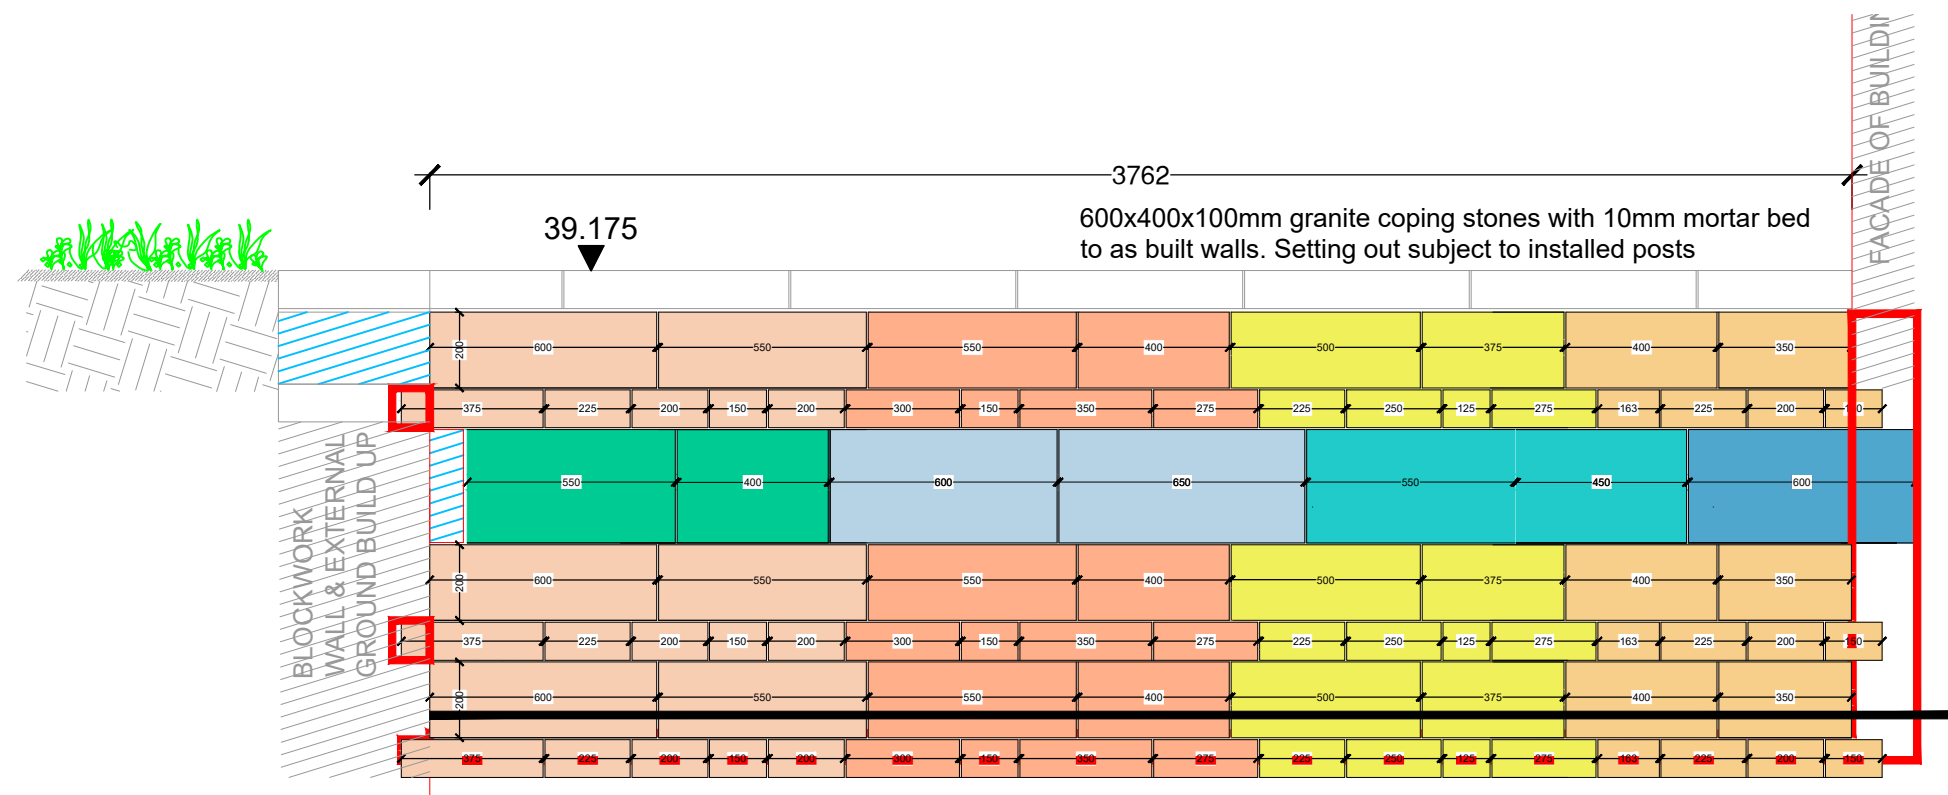


Elevation 1 - Parapet Cladded Wall Pattern
Scale 1:20

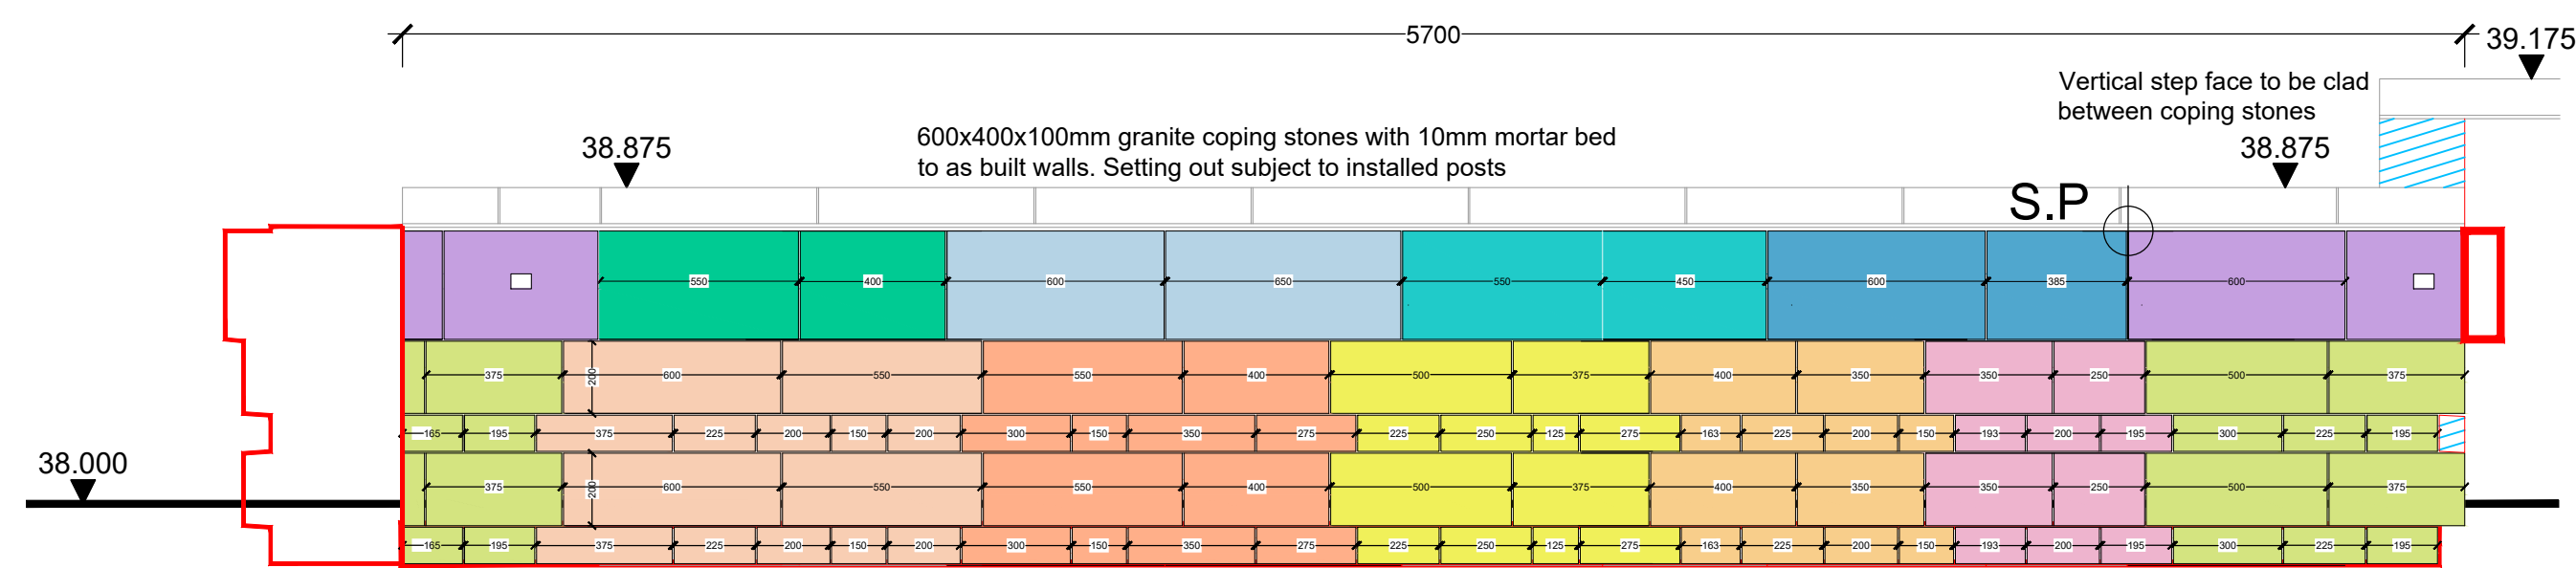


Elevation 2 - Parapet Cladded Wall Pattern
Scale 1:20

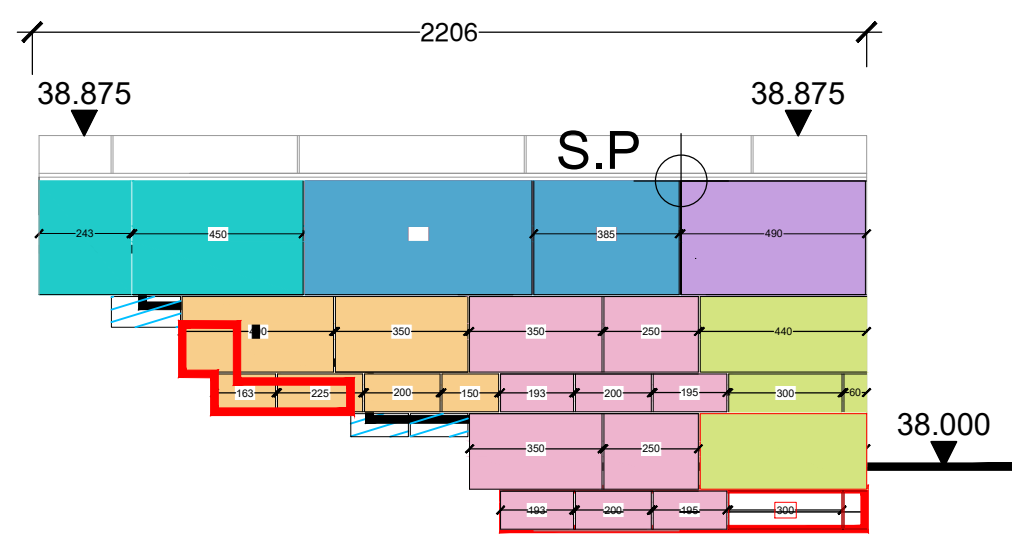


Elevation 3 - Parapet Cladded Wall Pattern
Scale 1:20

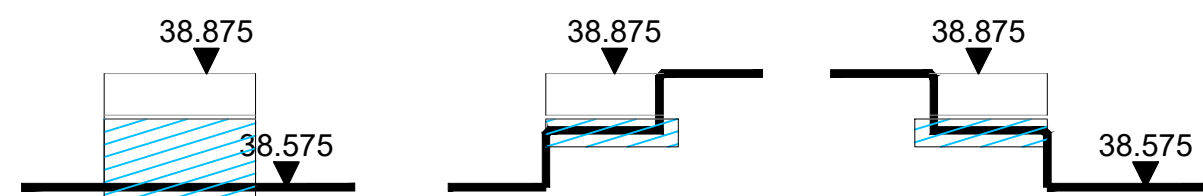


Elevation 2x Step Area - Parapet Cladded Wall Pattern
Scale 1:20

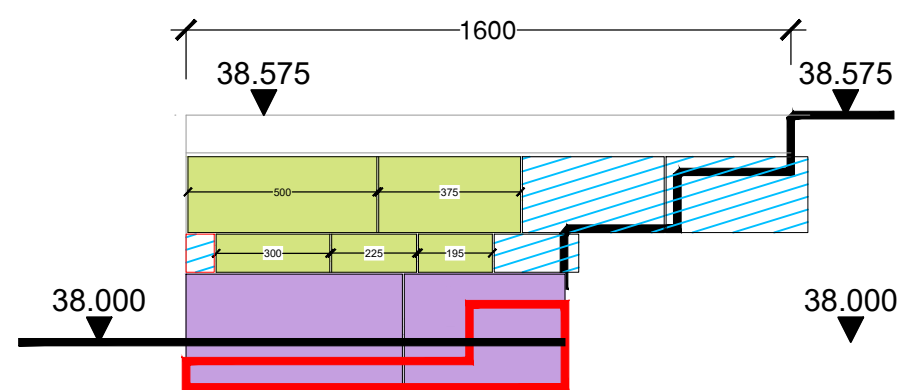


Elevation 07 - Parapet Cladded Wall Pattern
Scale 1:20

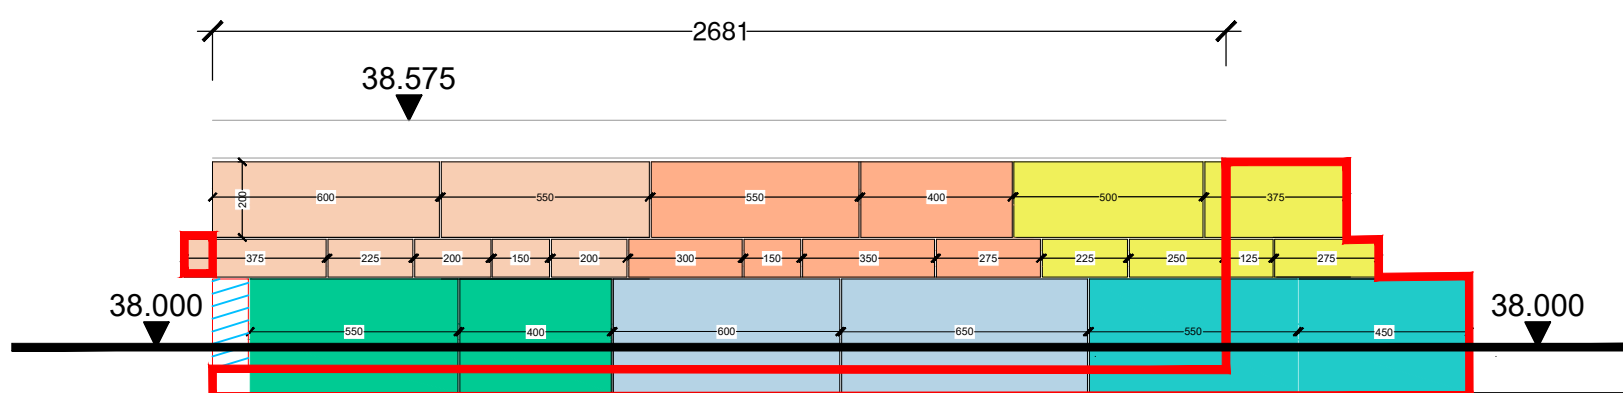

Elevation 08 - Parapet Cladded Wall Pattern
Scale 1:20

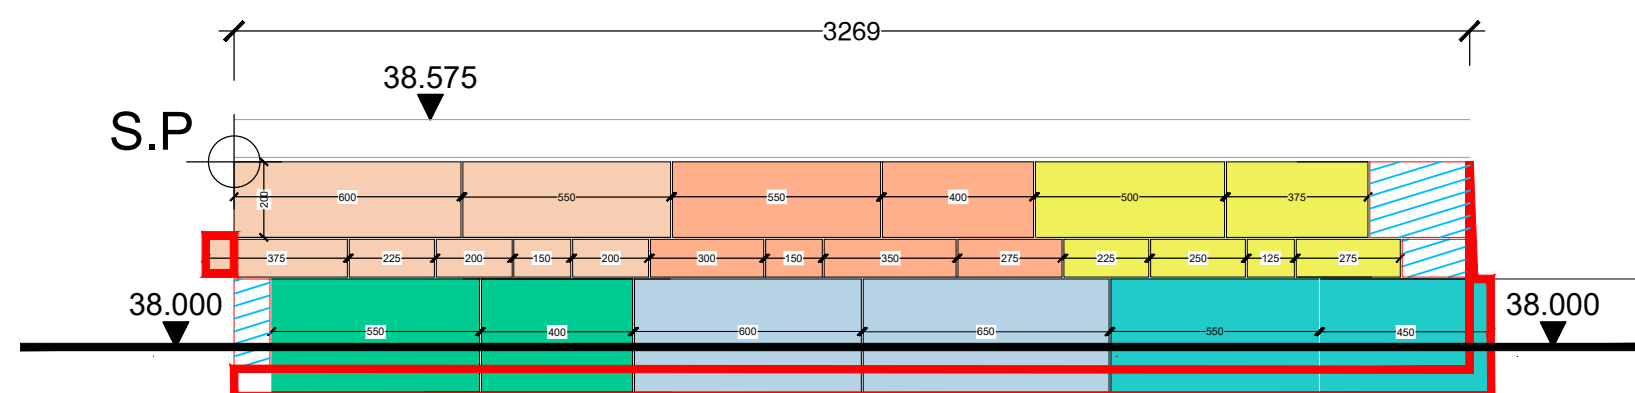

Elevation 09 - Parapet Cladded Wall Pattern
Scale 1:20

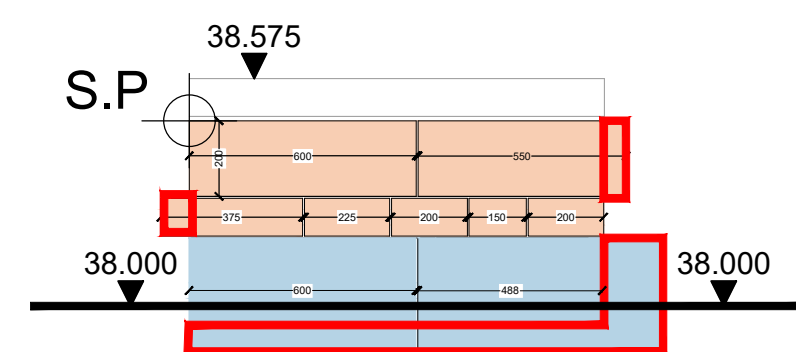

Elevation 10 - Parapet Cladded Wall Pattern
Scale 1:20

Note all cladding patterns follow drawing;
FS-D-URS-EX-01-EL-5002 - D Granite Panel Pattern C01
FS-D-URS-EX-01-EL-5003 - D Granite Vertical End Panel C01
Panels to be set out with minimum joint offset of 50mm
Ensure cladding tile finish min 50mm below surface finished level

Notes:

NOTES

1. THE COPYRIGHT OF THIS DRAWING IS VESTED IN URBAN ROOFSCAPE'S AND IT MAY NOT BE REPRODUCED IN WHOLE OR PART OR USED FOR THE MANUFACTURE OF ANY ARTICLE WITHOUT THE EXPRESS PERMISSION OF THE COPYRIGHT HOLDERS.
2. WORK TO FIGURED DIMENSIONS ONLY.
3. THIS DRAWING IS TO BE READ IN CONJUNCTION WITH ALL RELEVANT ARCHITECT'S, SERVICE ENGINEER'S AND URBAN ROOFSCAPE'S SPECIFICATIONS.

KEY



Hatched area indicates tile infill pieces with offcuts




Indicates cuts from tile piece/pattern



Extent of cladding



External Ground Level

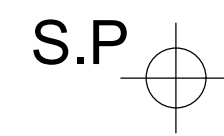

Setting Out Point

Special Corner Coping Units

CO1:	Preliminary Issue	URS	Apr 25
REV:	DESCRIPTION:	BY:	DATE:
STATUS: CONSTRUCTION			
<div><div>URBAN ROOFSCAPES</div></div> <p>Office Address: Unit 14a Catherine Street, Warrington, WA5 0LH</p>			
CLIENT: DCL			
ARCHITECT: SHP			
SITE: First St, Manchester			
TITLE: Block D Podium Cladding Elevations West Quadrant Area Sheet 1of1			
SCALE AT A1: NTS	DATE: APR 25	DRAWN: URS	CHECKED: checked
DRAWING NO: FSS-D-URS-EC-01-EL-1001			REVISION: C01