



Do Not Scale

If in doubt, ask. All discrepancies to be reported to the architect before manufacture, fabrication
Drawings are to be read in conjunction with all relevant specifications and consultant information

This drawing is not to be re produced without express permission of the architect and only used for the purposes shown within the titleblock status bar. This drawing and all associated designs indicated remain the copyright of the architect.

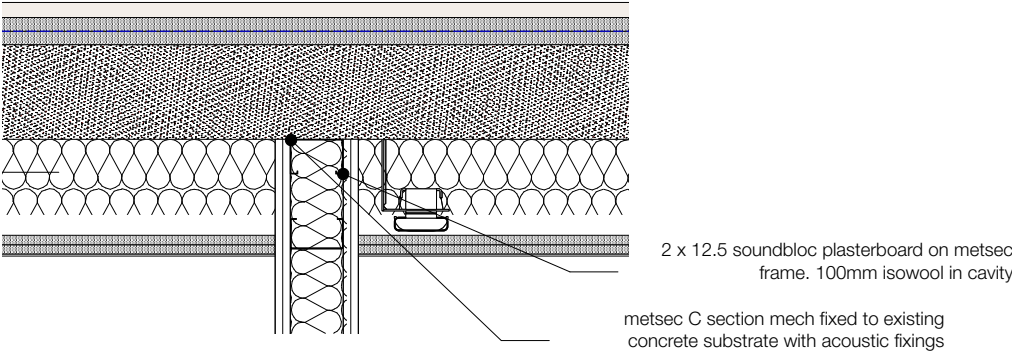

1 Partition Head Detail
Scale: 1:10

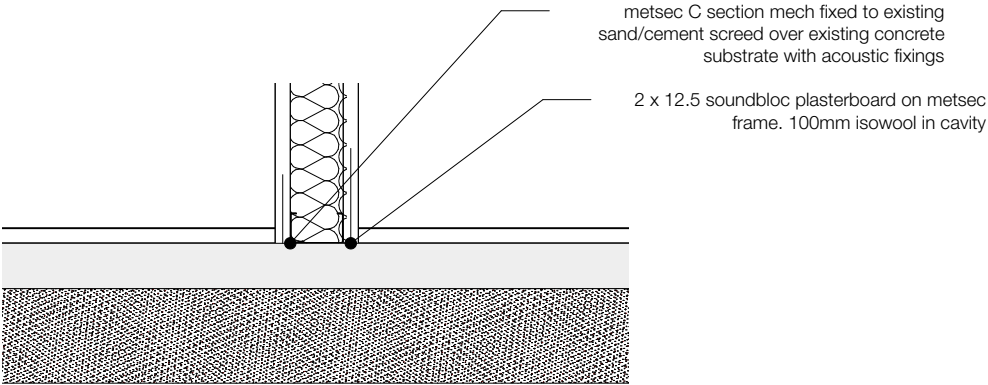

2 Partition Base Detail
Scale: 1:10

2337-48 Princess Street

Proposed Partition Detail

dwg 2337-302 rev -

scale 1:10@ A3

issued for information only

date 07/03/2024 drawn MM checked MM

mcnulty architects

RIBA
Chartered Practice

mcnulty architects ltd
Designworks
The Colony Winshaw
Abchurch Road
S1 4LY

info@mcnultyarchitects.com
01625 468 991