
LOCATIONS

CODE	DESCRIPTION
01	ENTRANCE
02	SERVICE COUNTER
03	BARISTA COUNTER
04	REAR DISPLAY
05	KITCHEN
06	WAITING WINDOW
07	BENCH
08	DDA TOILET

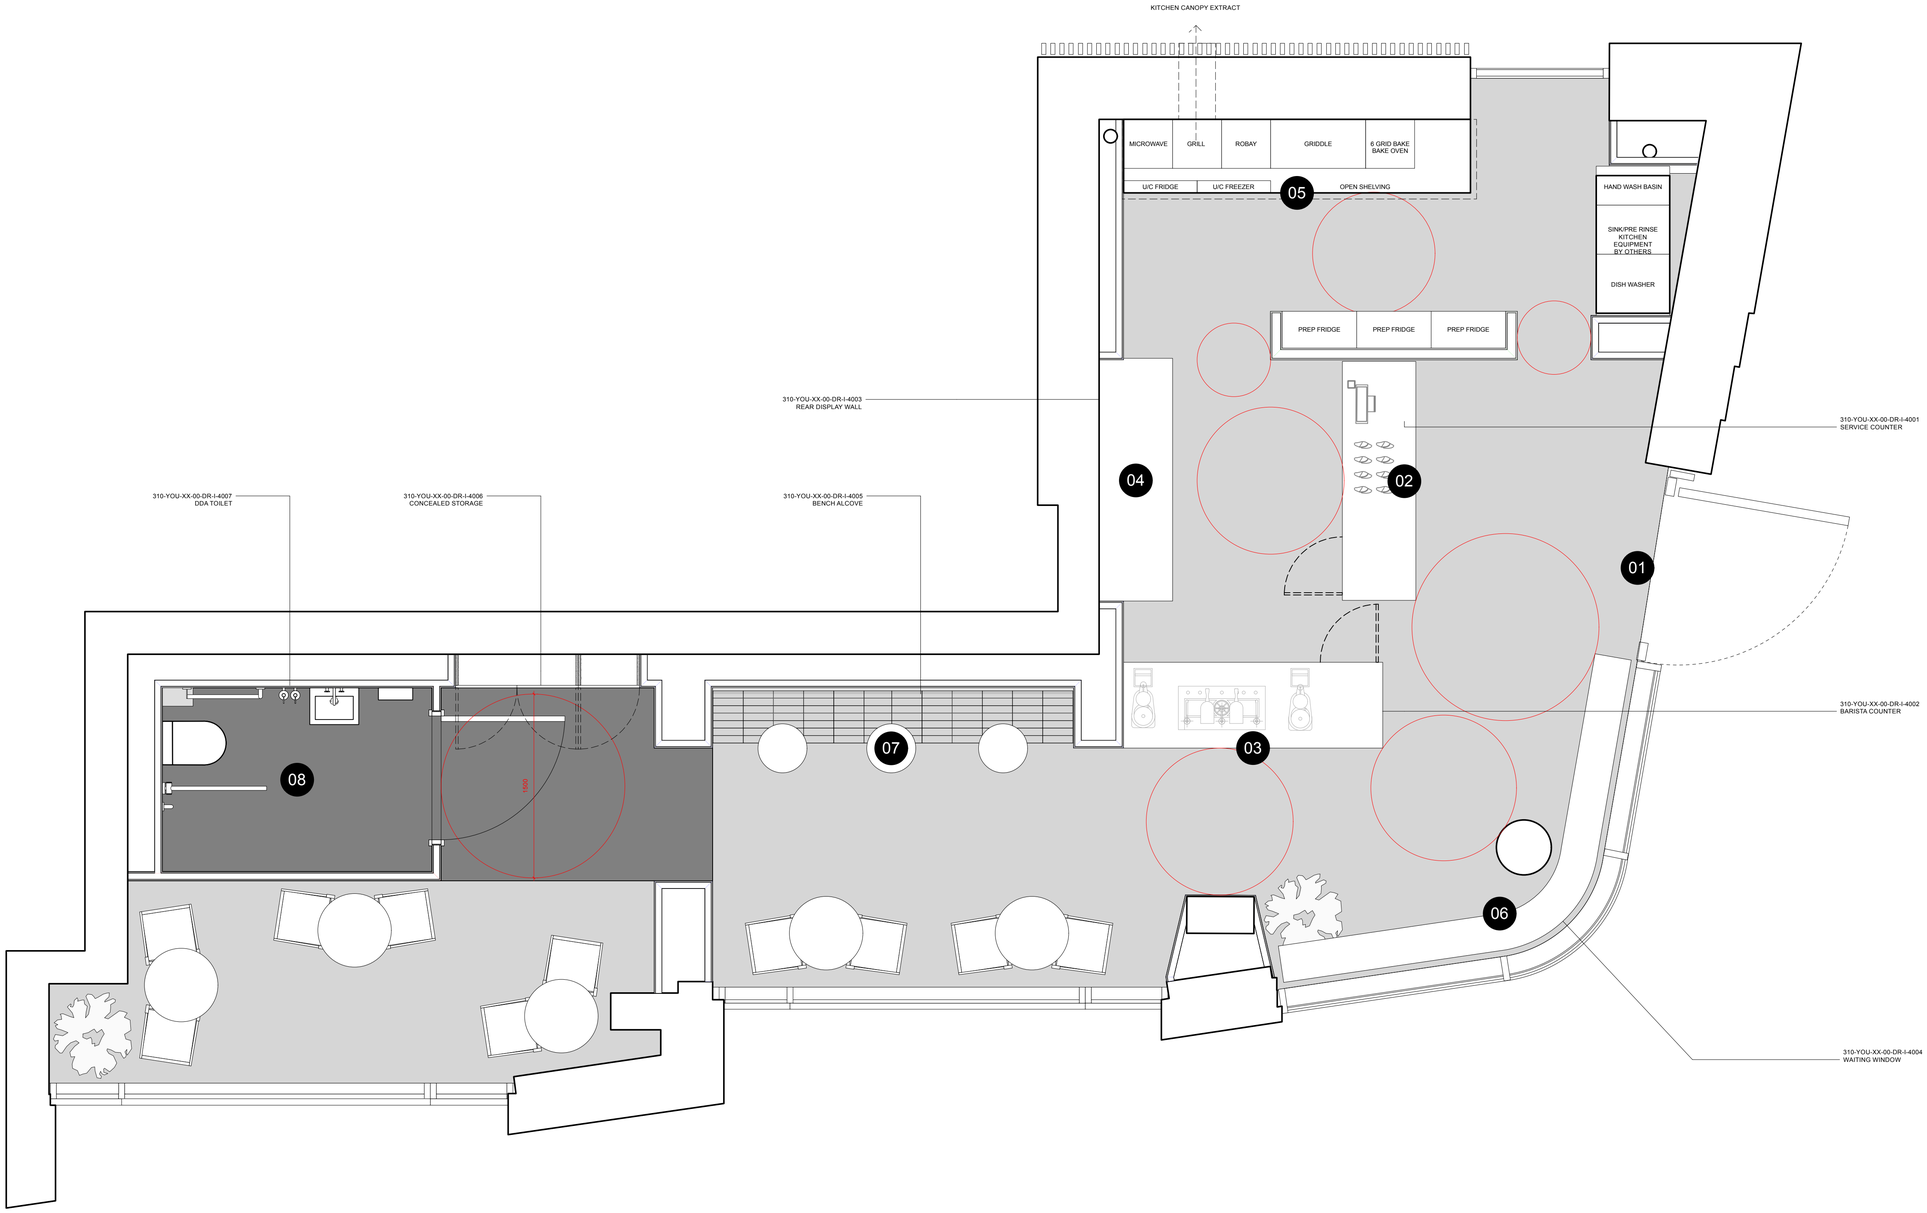

1 GENERAL ARRANGEMENT
Scale: 1:25

GENERAL NOTES:
THIS WORK IS THE INTELLECTUAL PROPERTY OF YOUTH AND MAY NOT BE REPRODUCED, COPIED OR REPLICATED, IN ANY FORM, WITHOUT THE WRITTEN PERMISSION OR CONSENT.
ALL DIMENSIONS ARE INDICATIVE AND TO BE VERIFIED ON SITE BY THE SELECTED CONTRACTOR - YOUTH CANNOT BE HELD LIABLE FOR ANY INACCURACIES.
SPECIFIED MATERIALS AND EQUIPMENT, ARE TO BE INSTALLED TO MANUFACTURERS REQUIREMENTS. PRIOR TO ANY INSTALLATION, THE CONTRACTOR IS REQUIRED TO LIASE WITH THE MANUFACTURER, ON RECOMMENDED CONSTRUCTION METHODS.
CONTRACTORS TO PROVIDE DRAWINGS FOR SIGN OFF.
DRAWINGS TO BE READ IN CONJUNCTION WITH YOUTH ASSOCIATED SCHEDULES OR REFERENCES.

WWW.YOUTH.STUDIO
+44 (0) 161 7060 467
51 HILTON STREET, MANCHESTER, M1 2EF

NO.	DATE	ISSUE NOTES
P01	03/06/2025	TENDER ISSUE
P02	05/09/2025	ISSUED FOR PLANNING

YOUTH

PROJECT ID:	CLIENT:	DRAWN BY:	DRAWING TITLE:
310	KAAWA	AH	GENERAL ARRANGMENT
PROJECT TITLE:	ARCHITECT / PROJECT MANAGER:	APPROVED BY:	ISSUE:
KAAWA		OC	P02
NORTHERN QUARTER	DATE DRAWN:	SCALE:	DRAWING NO:
		VARIES@A1	310-YOU-XX-00-DR-I-2001