
COPYRIGHT OF ATELIER MB LTD
DO NOT SCALE FROM THIS DRAWING
DIMENSIONS TO BE CHECKED ON SITE

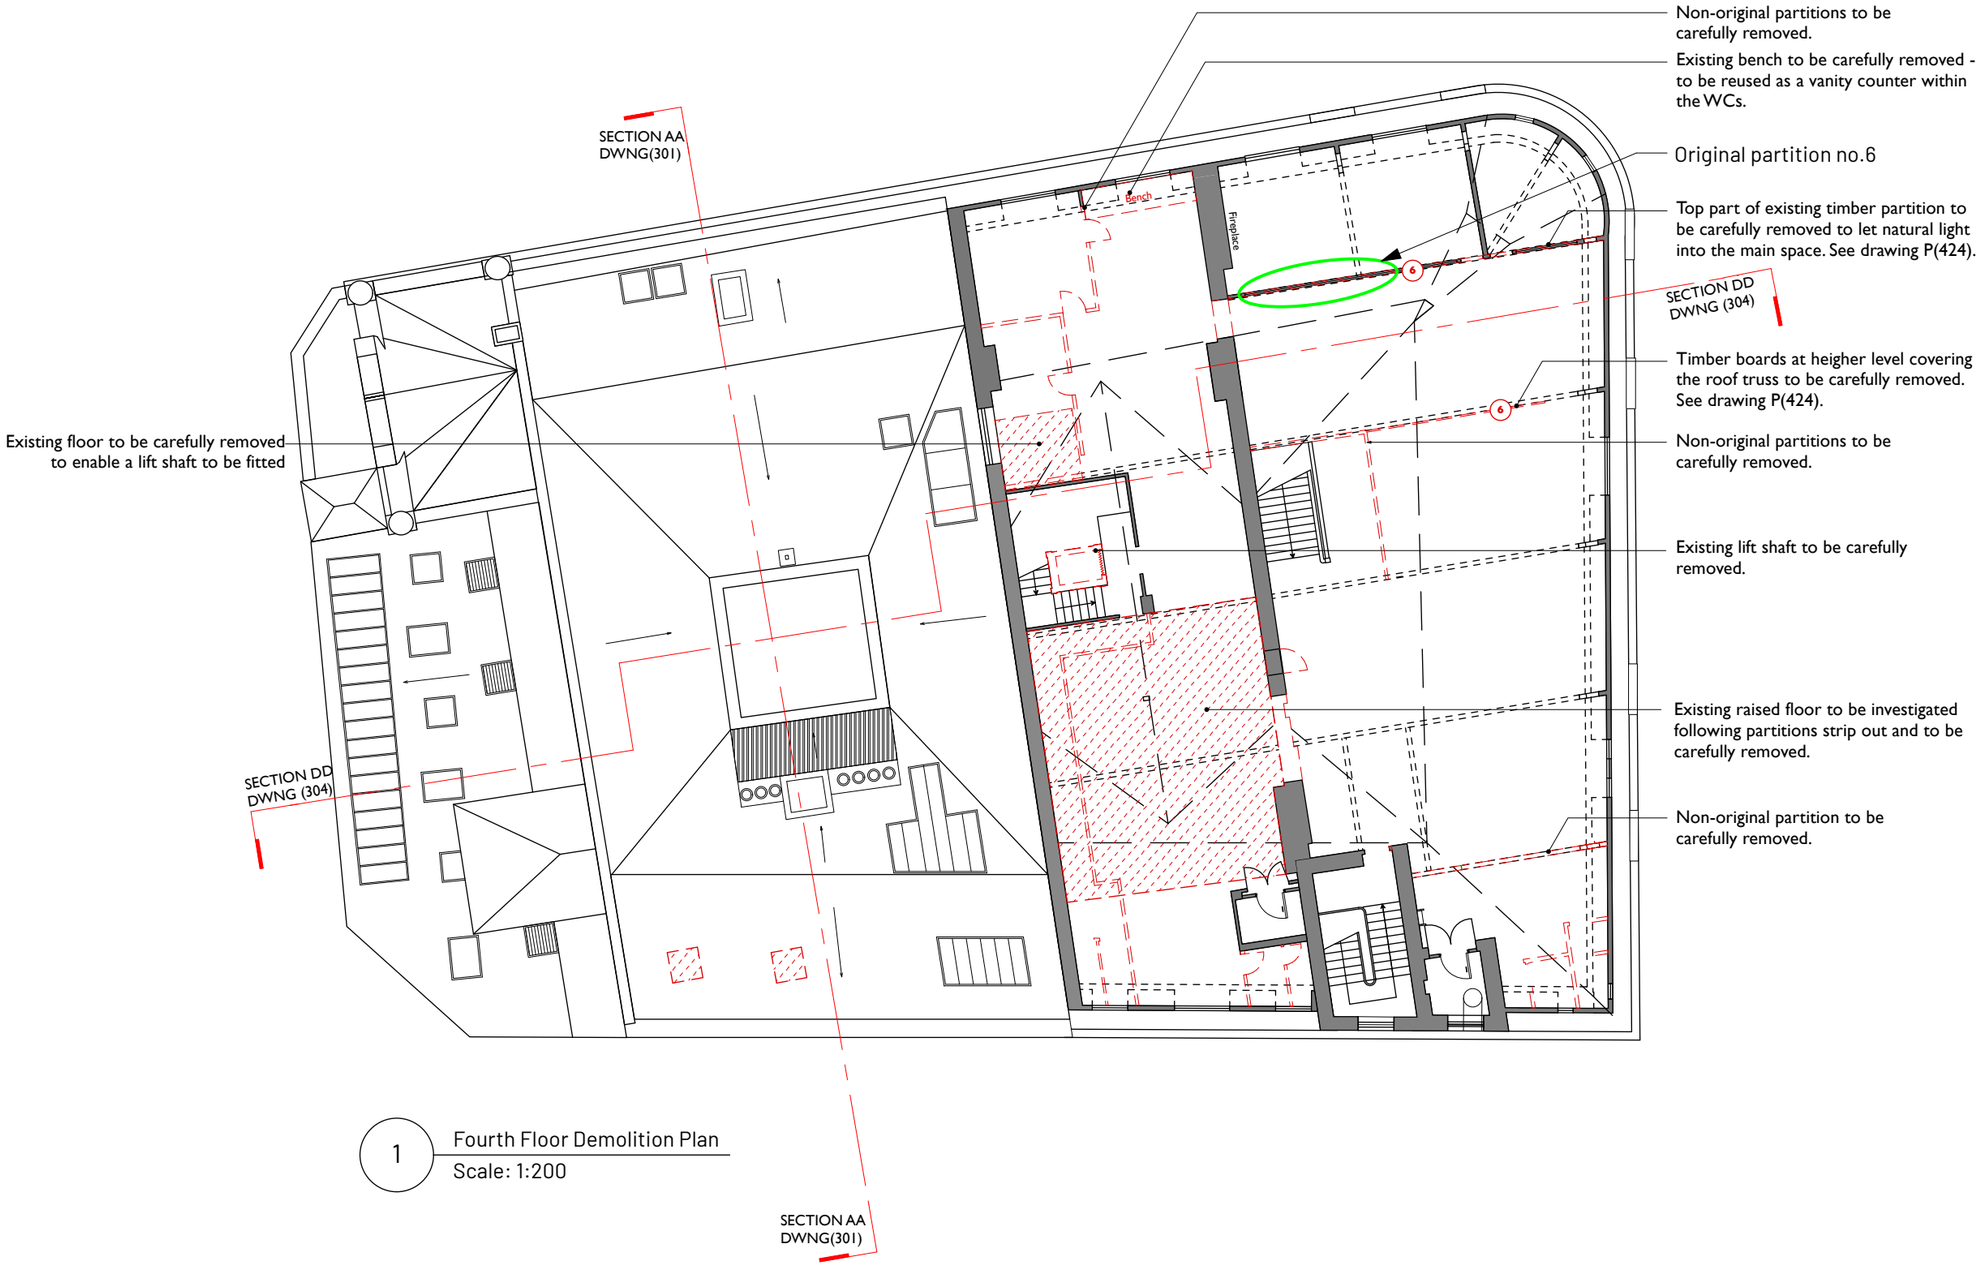

Non-original partitions to be carefully removed.

Existing bench to be carefully removed - to be reused as a vanity counter within the WCs.

Original partition no.6

Top part of existing timber partition to be carefully removed to let natural light into the main space. See drawing P(424).

Timber boards at heigher level covering the roof truss to be carefully removed. See drawing P(424).

Existing floor to be carefully removed to enable a lift shaft to be fitted

Non-original partitions to be carefully removed.

Existing lift shaft to be carefully removed.

Existing raised floor to be investigated following partitions strip out and to be carefully removed.

Non-original partition to be carefully removed.

1 Fourth Floor Demolition Plan
Scale: 1:200

KEY

- Existing
- Proposed
- Downstand beams
- Existing to be removed
- Extent of works
- Drawing reference L/3J2 (TBC)

REV	NOTE	DRN	CHK

8-16 Newton Street First Floor Unit 1
Manchester

Fourth Floor Demolition Plan

SCHEME	2091
DRWG NO.	P(161)
REVISION	
SCALE	1:200
DATE 1st	Jul 25
DRAWN	GS

SK sketch E existing P proposed T tender C construction FI final issue

+44 161 236 0051
ARCHITECT@ATELIERMB.CO.UK

ATELIER.MB