


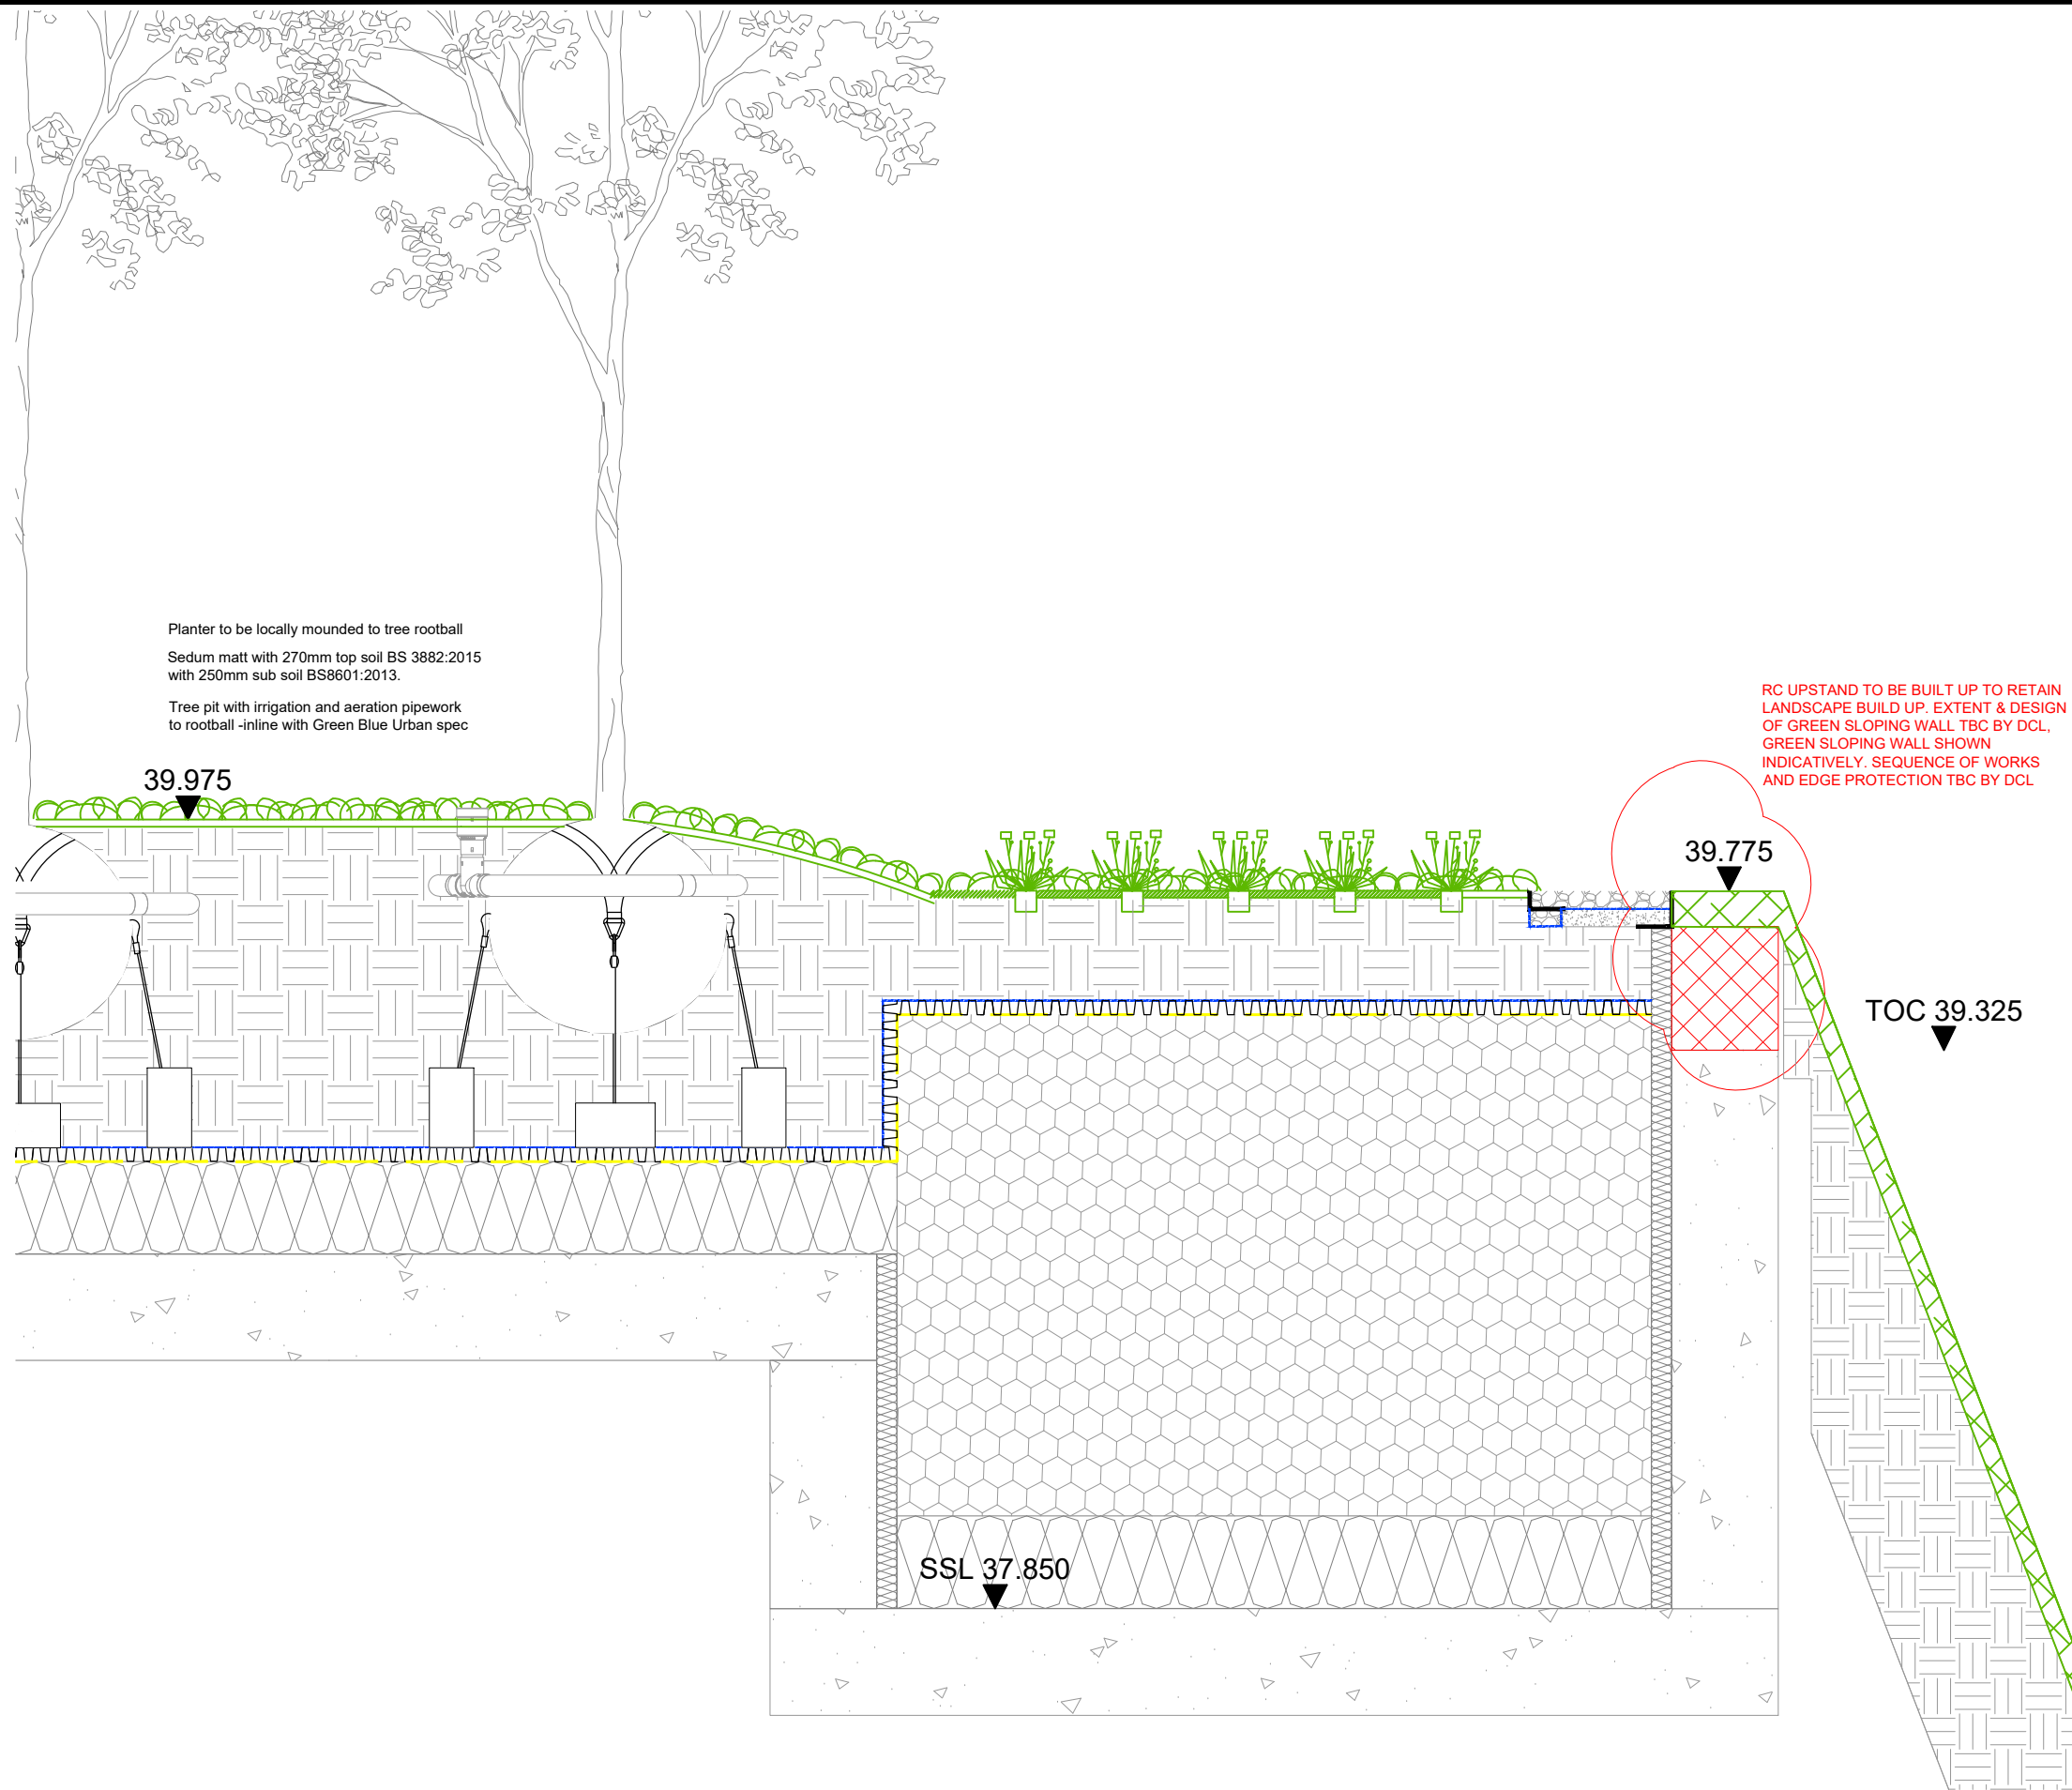

Planter to be locally mounded to tree rootball
Sedum matt with 270mm top soil BS 3882:2015
with 250mm sub soil BS8601:2013.
Tree pit with irrigation and aeration pipework
to rootball -inline with Green Blue Urban spec

RC UPSTAND TO BE BUILT UP TO RETAIN
LANDSCAPE BUILD UP. EXTENT & DESIGN
OF GREEN SLOPING WALL TBC BY DCL,
GREEN SLOPING WALL SHOWN
INDICATIVELY. SEQUENCE OF WORKS
AND EDGE PROTECTION TBC BY DCL

Detail 6107 - 102
Scale 1:20

Notes:

1. THE COPYRIGHT OF THIS DRAWING IS VESTED IN URBAN ROOFSCAPES AND IT MAY NOT BE REPRODUCED IN WHOLE OR PART OR USED FOR THE MANUFACTURE OF ANY ARTICLE WITHOUT THE EXPRESS PERMISSION OF THE COPYRIGHT HOLDERS.
2. WORK TO FIGURED DIMENSIONS ONLY.
3. THIS DRAWING IS TO BE READ IN CONJUNCTION WITH ALL RELEVANT ARCHITECTS, SERVICE ENGINEERS AND URBAN ROOFSCAPES SPECIFICATIONS.

C01:	Construction Issue	URS	Jan 25
REV:	DESCRIPTION:	BY:	DATE:
STATUS: CONSTRUCTION			



Office Address: Unit 14a Catherine Street, Warrington, WAs 0LH

CLIENT: Downing Construction LTD

ARCHITECT: SHP

SITE: Block D, First Street,
Manchester

TITLE: Block D Section 07
Detail 102

SCALE AT A3: 1:20	DATE: JAN 25	DRAWN: URS	CHECKED:
DRAWING NO: FSS-D-URS-EX-01-DT-6107-102	REVISION: C01		