



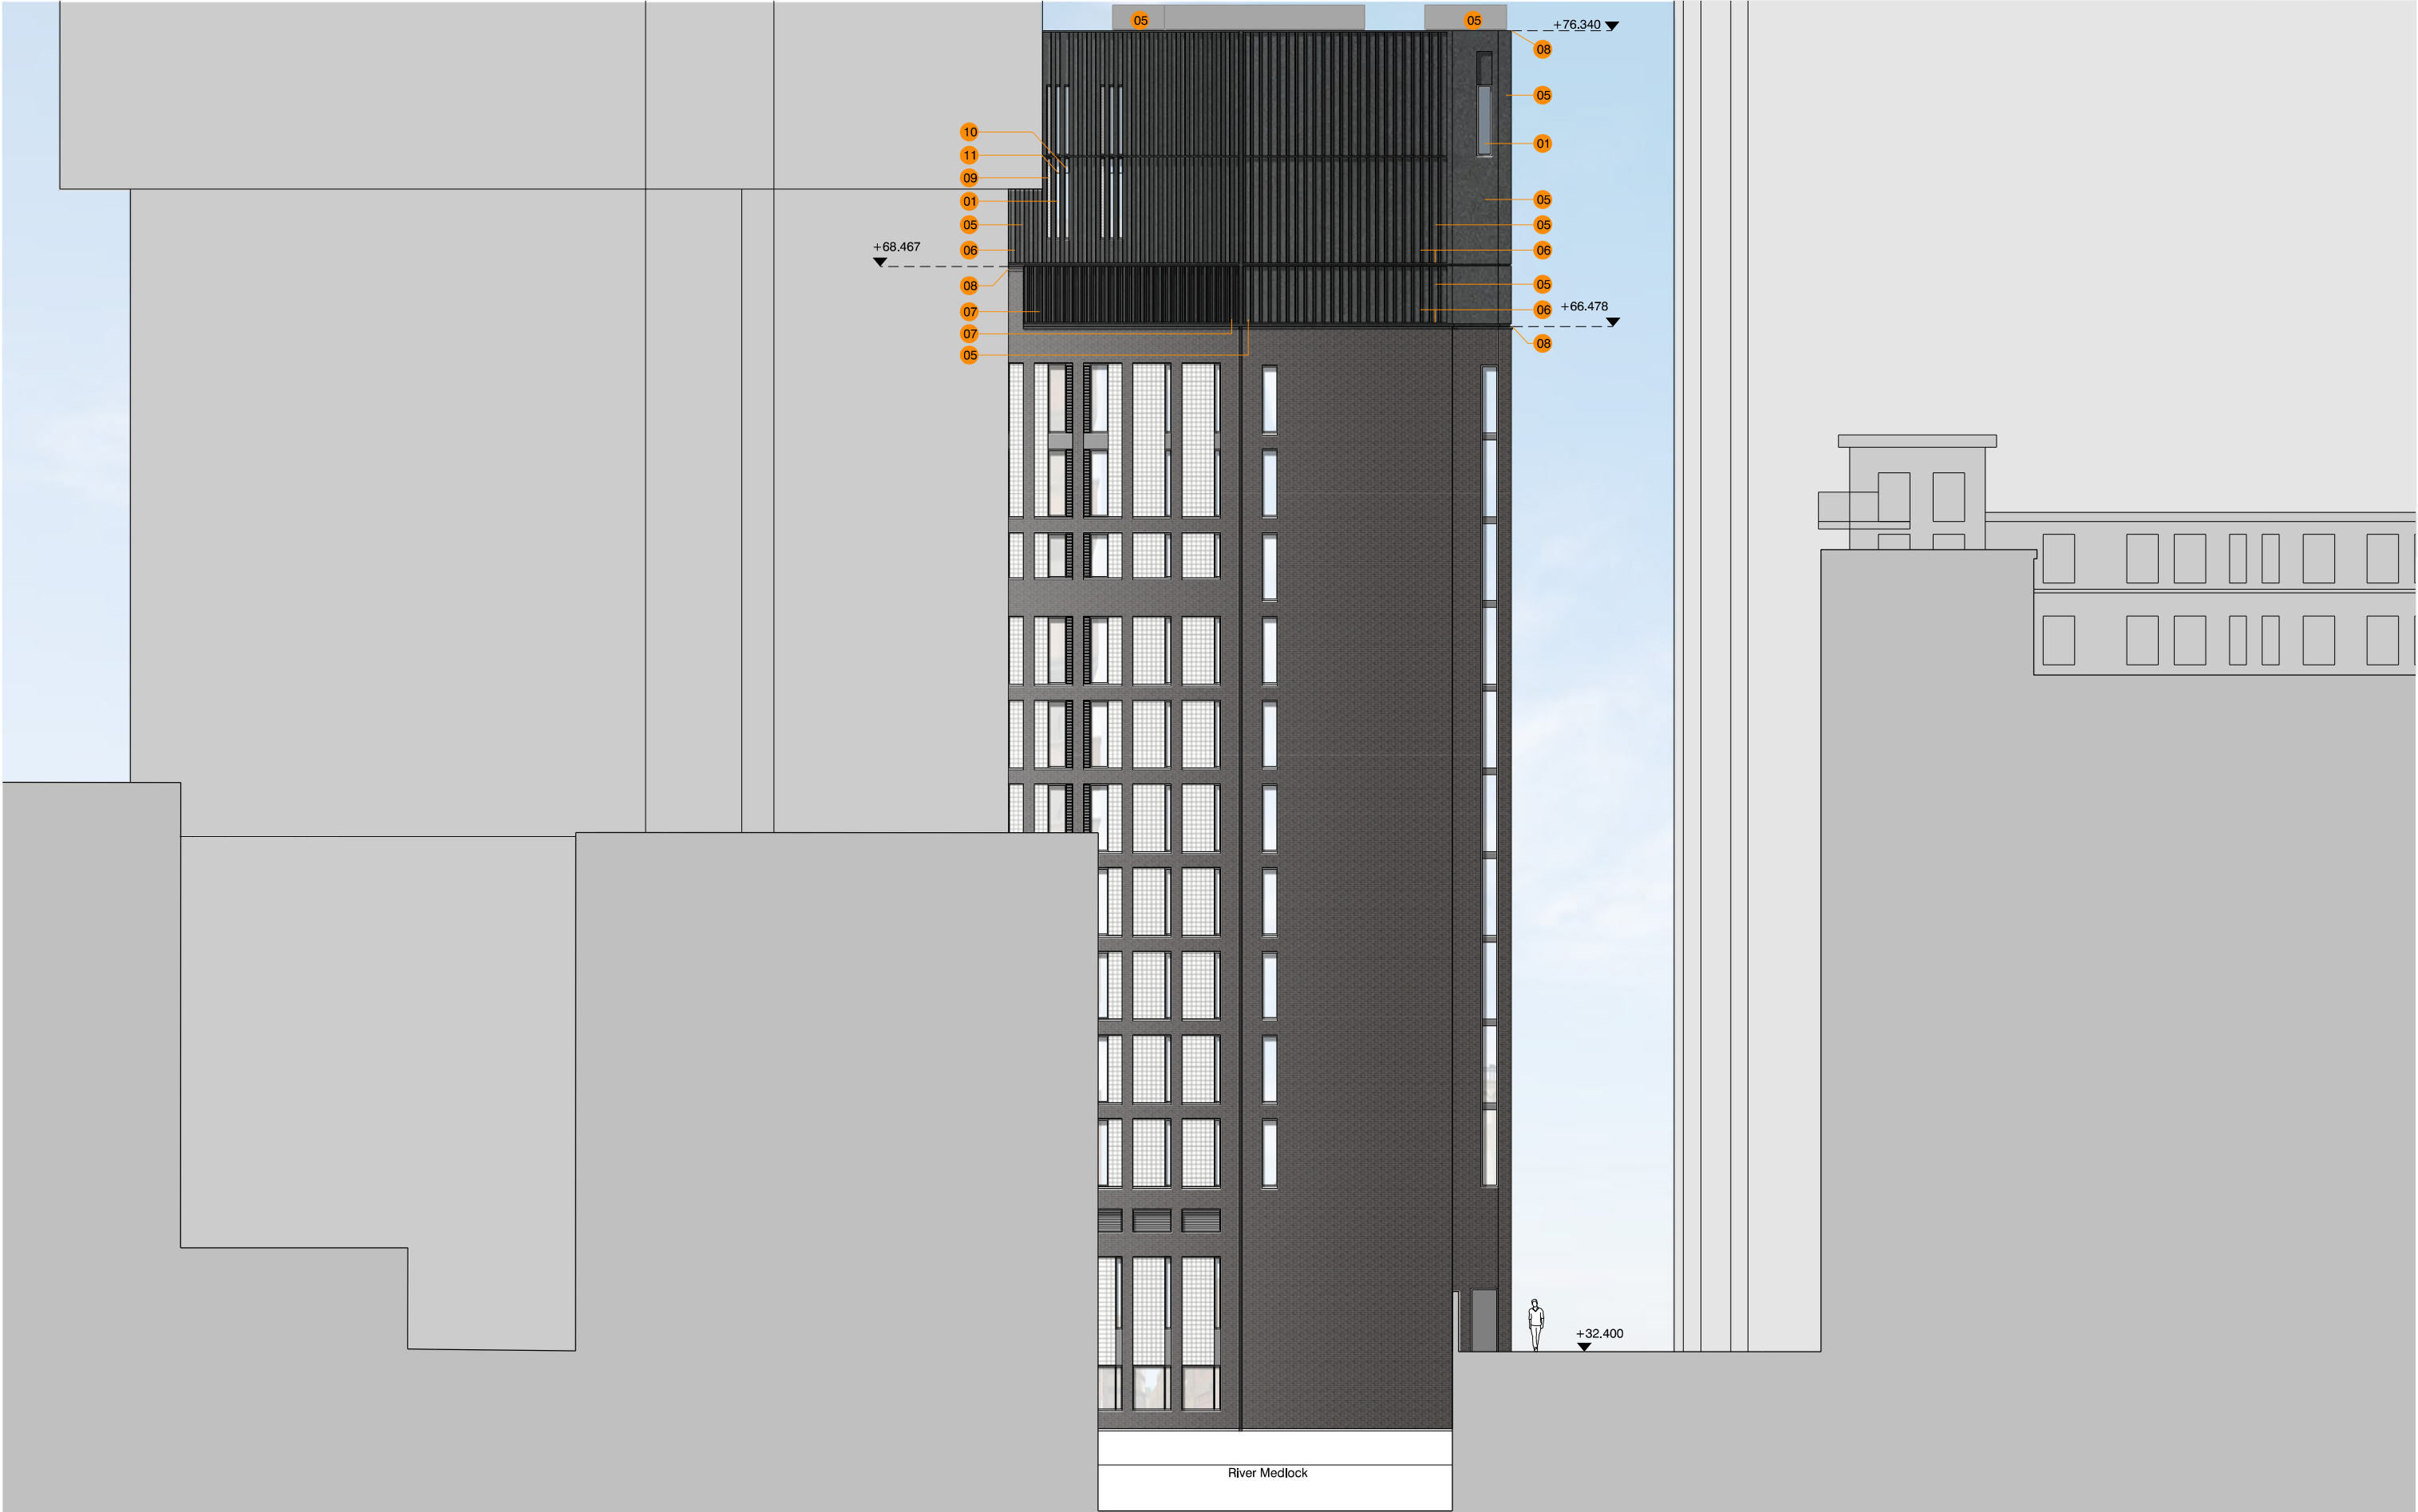

revision: date: note:
P01 2024.02.26 preliminary first issue
P02 2025.09.24 updated to reflect planning comments

- 01 double glazed aluminium window
- 02 double glazed aluminium window (opaque)
- 03 capless double glazed curtain walling
- 04 capless double glazed curtain walling (opaque)
- 05 anodised aluminium panel (secret fix)
- 06 anodised aluminium fin (secret fix)
- 07 anodised aluminium micro fin (secret fix)
- 08 anodised aluminium coping
- 09 perforated anodised aluminium panel for bedroom ventilation (secret fix)
- 10 double glazed aluminium window with back painted dark grey glazing (opaque)
- 11 frameless glass transom

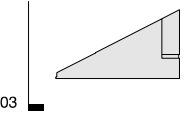

project
Holiday Inn Express
job no.
7612
title
proposed elevation 03 - south west
scale
1:200 @ A3
drawing no.
al(04)1053

stephenson hamilton risley
STUDIO
3 riverside mews
4 commercial street
manchester, M15 4RQ
www.shr.studio
email@shr.studio
0161 832 0244