


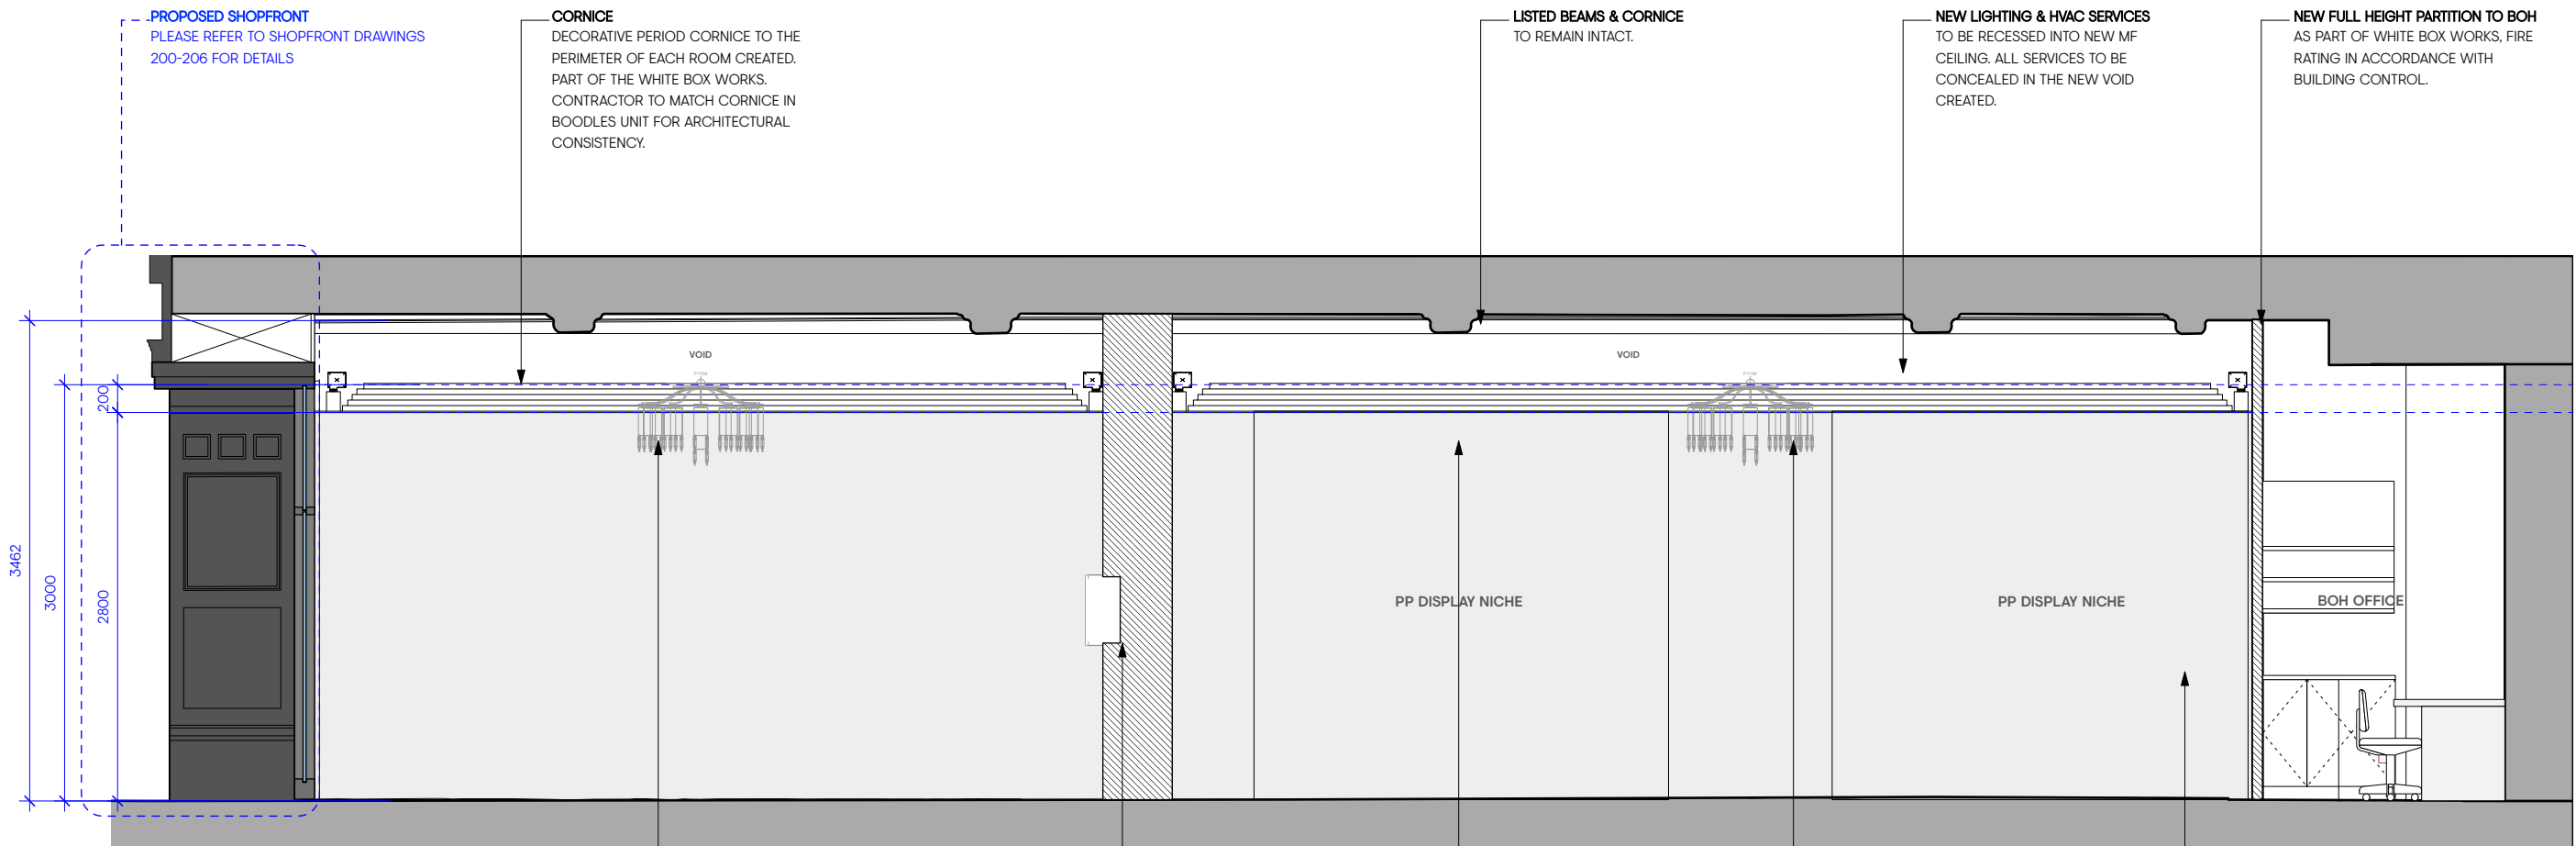

1 ELEVATION D
SCALE 1:50


DECORATIVE PATEK PHILIPPE CHANDELIER
SHOWN INDICATIVELY IN GREY. PLEASE
REFER TO PP/BENBOW DRAWINGS FOR
EXACT SPEC, LOCATIONS, REQUIREMENTS.

PATEK PHILIPPE FULL HEIGHT THRESHOLD
SHOWN INDICATIVELY. PLEASE REFER TO
PP/BENBOW DRAWINGS FOR DETAILS.
PARTITON TO BE CREATED AS PART OF
WHITE BOX WORKS.

NEW PATEK PHILIPPE PARTITIONS
SHOWN IN GREY FILL INDICATIVELY. THE
EXISTING LISTED BUILDING IS TO REMAIN
INTACT AND PARTITIONS AND LININGS
APPLIED TO PROTECT THE SHELL OF THE
BUILDING.
CONTRACTOR TO UNDERTAKE PARTITIONS &
LININGS AS PART OF WHITE BOX WORKS
AND IN ACCORDANCE/COORDINATION
WITH PATEK PHILIPPE/BENBOW
CONSTRUCTION DRAWINGS.

DECORATIVE PATEK PHILIPPE CHANDELIER
SHOWN INDICATIVELY IN GREY. PLEASE
REFER TO PP/BENBOW DRAWINGS FOR
EXACT SPEC, LOCATIONS, REQUIREMENTS.

NEW PATEK PHILIPPE PARTITIONS
OPENING TO BE CREATED IN A NEW
PARTITION FOR ACCESS TO STAIRWELL.
CONTRACTOR TO UNDERTAKE PARTITIONS &
LININGS AS PART OF WHITE BOX WORKS
AND IN ACCORDANCE/COORDINATION
WITH PATEK PHILIPPE/BENBOW
CONSTRUCTION DRAWINGS.

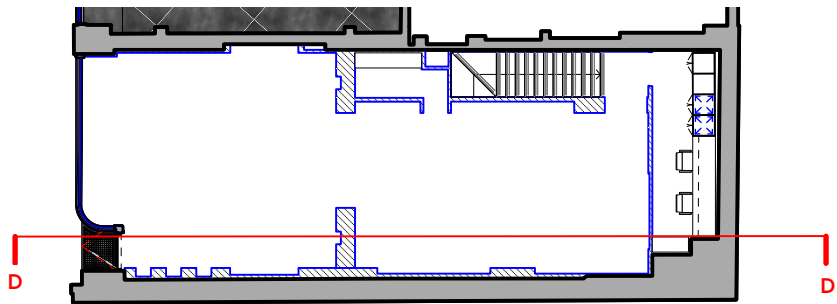

2 REFERENCE PLAN
SCALE 1:200

gpstudio

6 BLUE LION PLACE, 237 LONG LANE, LONDON SE1 4PU

T +44 (0) 20 3620 1100
www.gpstudio.co.uk

©gpstudio 2025

Disclaimer

This drawing is the property of gpstudio. Copyright is reserved by them and the drawing is issued on the condition that it is not copied, reproduced or disclosed to any unauthorised person, wholly or in part, without the consent in writing of gpstudio. Do not scale from this drawing. All dimensions to be verified prior to manufacture and construction. Any discrepancies to be reported immediately.

PRELIMINARY

© gpstudio 2025 All rights reserved

NOTES:
DIMENSIONS ARE INDICATIVE ONLY. ALL
DIMENSIONS TO BE CONFIRMED ON SITE.

0 0.5 1 1.5 2 M

SCALE 1:50

Revisions

Client BOODLES
Project MANCHESTER
Site address 13-15 King St, Manchester M2 6AW

Date 11.02.2025
Scale 1:50

Drawing title
**PROPOSED WHITE BOX -
GF ELEVATIONS D**

Project number

1173

Drawing number

212

A3