
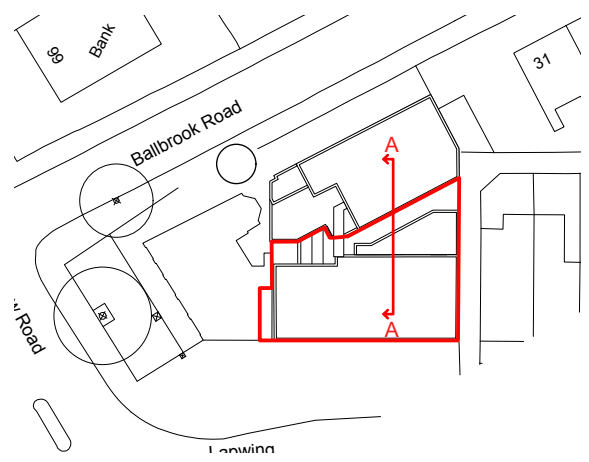



COPYRIGHT OF ATELIER MB LTD
DO NOT SCALE FROM THIS DRAWING
DIMENSIONS TO BE CHECKED ON SITE

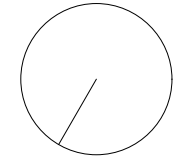

Key

Existing

Proposed

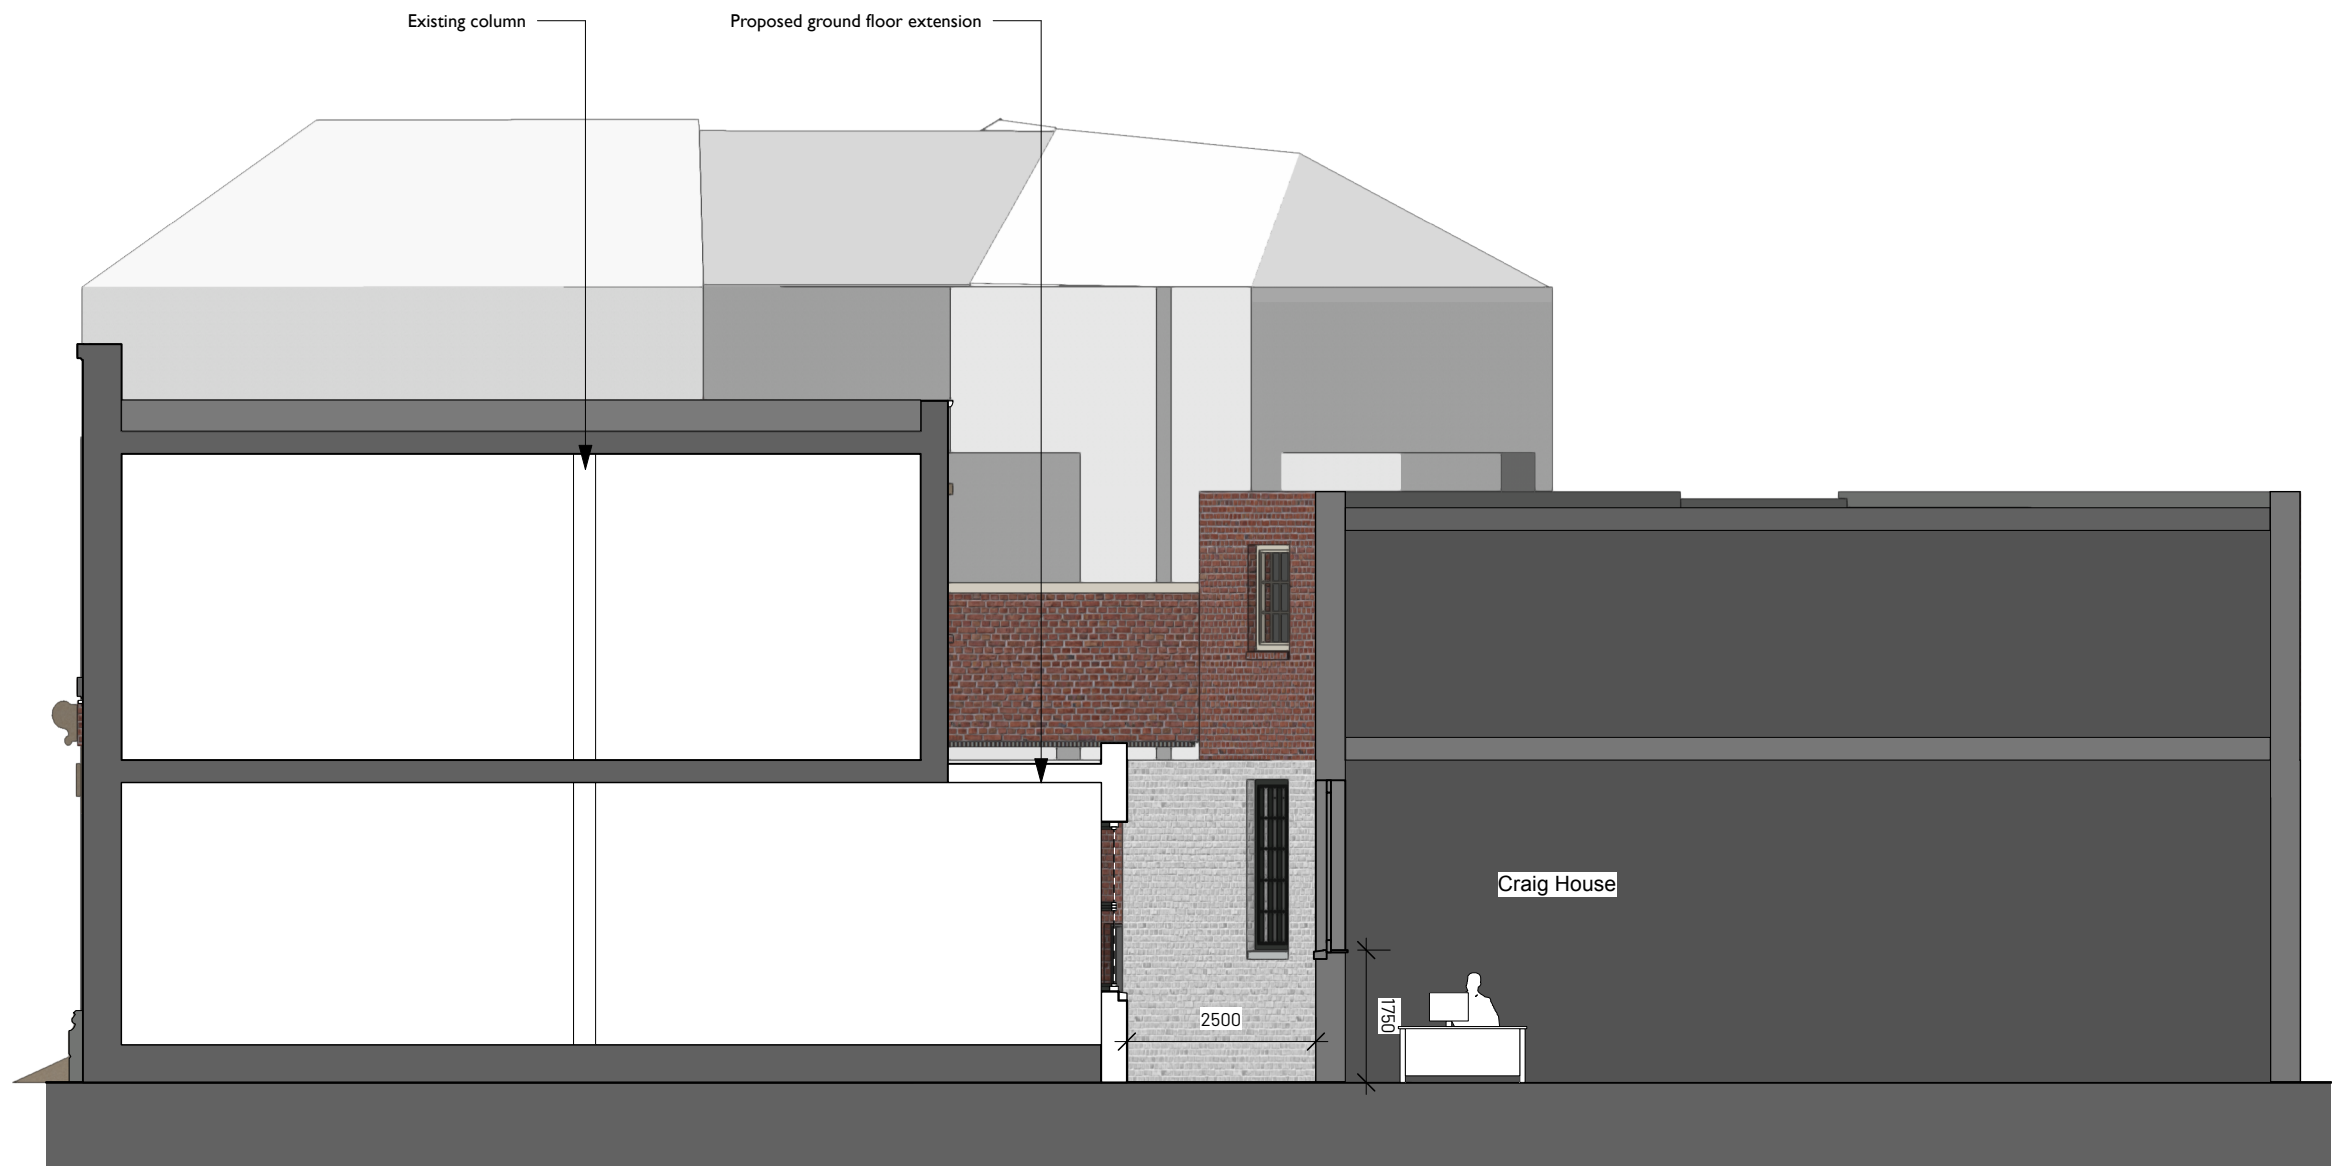

7

Section A-A

Scale: 1:100

B	09/04/2025	Keyplan updated, person shown, Craighouse window shown	RJD
A	21/11/2024	Annotation amended	RJD AB
REV	NOTE	DRN	CHK

Proposed Section A-A

PROJECT REF.	2033
DRWG NO.	P(300)
REVISION	B
SCALE	1:100 @ A3
DATE 1st DRAWN	Sep 24 RJD

SK sketch E existing P proposed T tender C construction FI final issue

+44 161 236 0051
ARCHITECT@ATELIERMB.CO.UK

ATELIER.MB