




Typical existing boundary treatment to neighboring properties

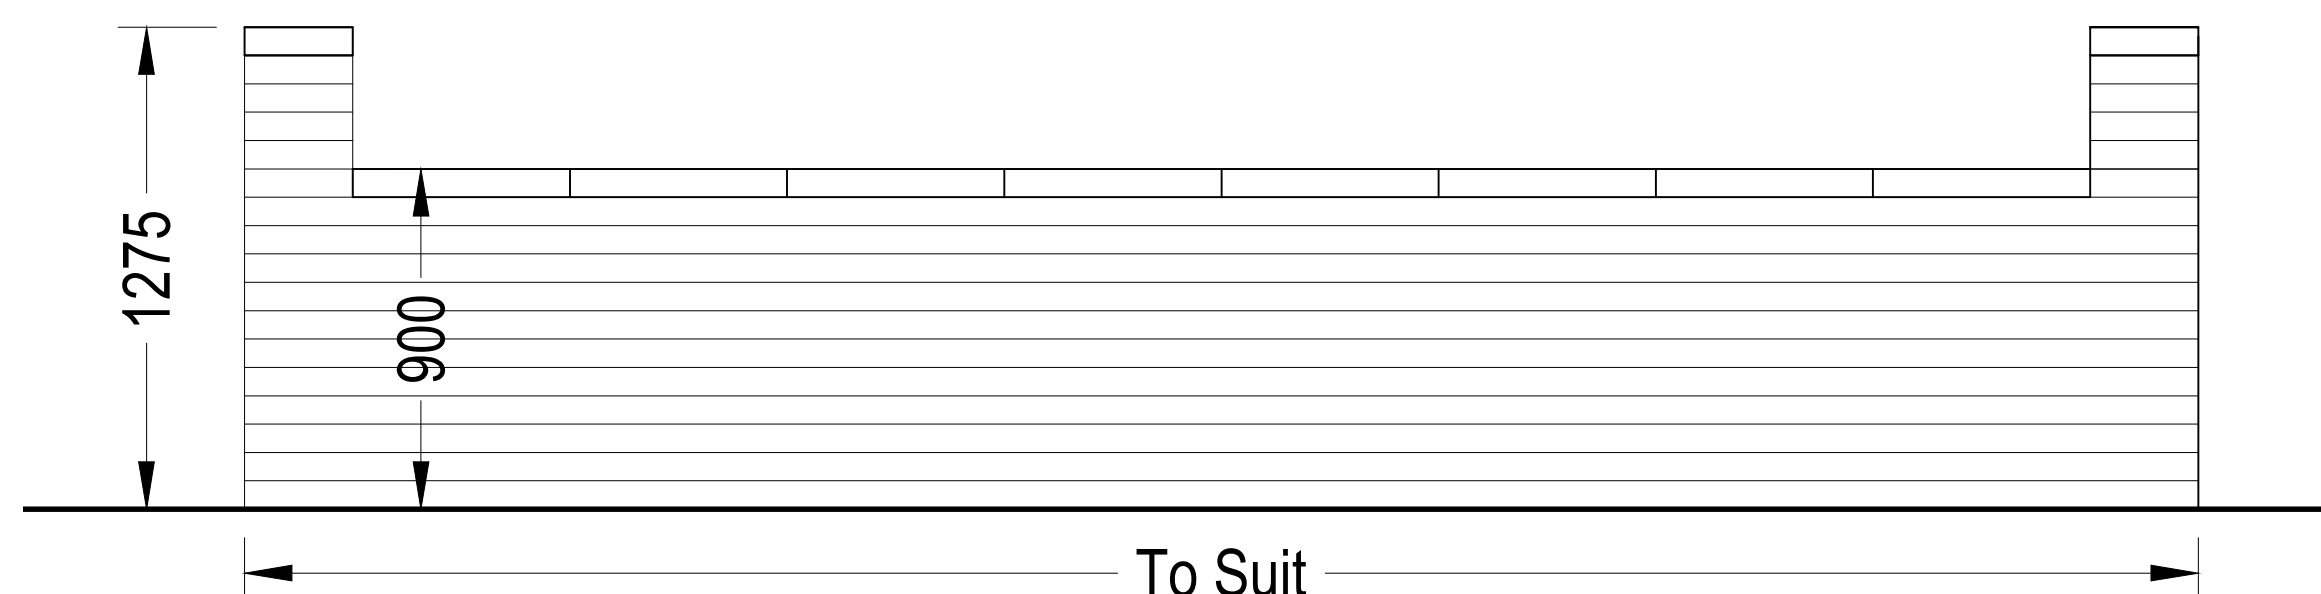

Proposed Boundary Detail to 254 Abbey Hey Lane.
Red brick wall with Stone capping.Planting Behind
All samples to be presented to the LPA prior to start of works for approval.



A B B E Y H E Y L A N E

Proposed boundary treatment - N.T.S

PLANNING ISSUE

revision:		date:
client:	project:	drawing:
Agha Group	254 Abbey Hey Lane Manchester M18 8RP	Proposed Street Scene & Boundary Treatment
project no:	drawing no:	revision: drawn: checked: date: scale @ A1
7504	PS.12.	BB SEPT.25 1:100