



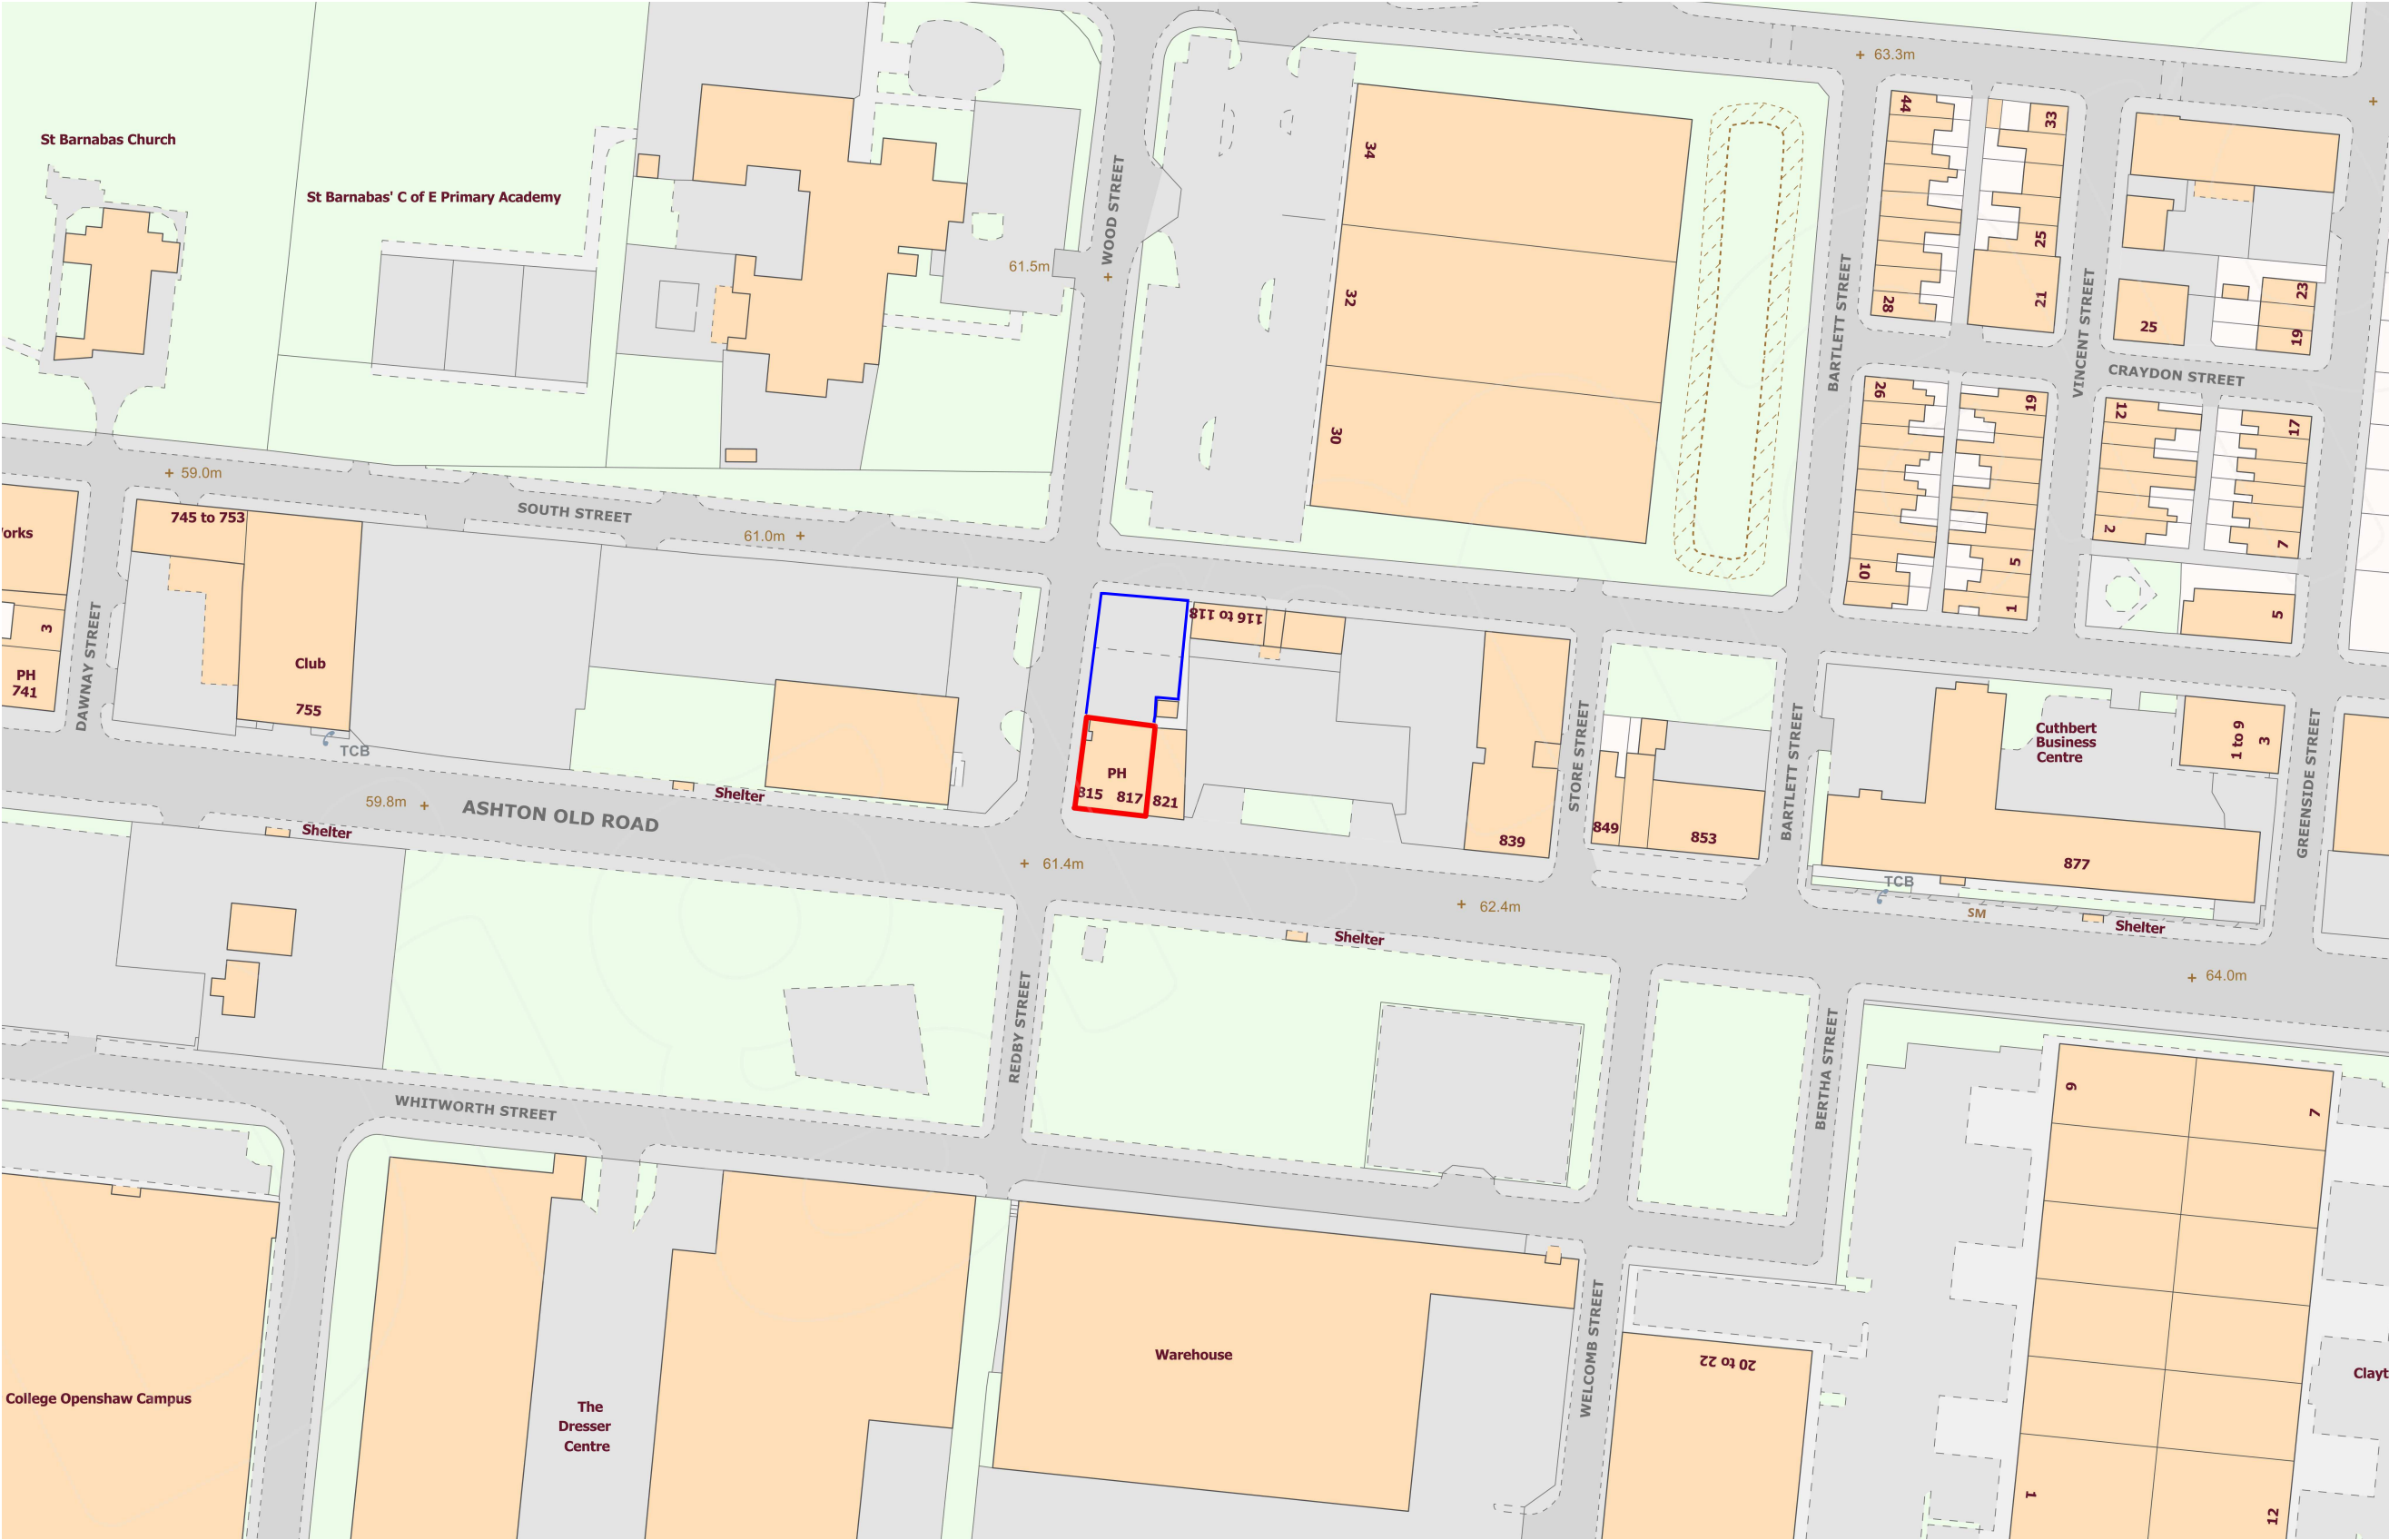

- Notes
- 1 All dimensions are in millimeters.
  - 2 Dimensions are not to be scaled directly from this drawing.
  - 3 All dimensions are to be checked on site and the Architect is to be informed of any discrepancies before construction commences.
  - 4 All references to drawings refer to the current revision of that drawing.
  - 5 Structural and services information shown is indicative only. Refer to Consultants drawings for details and setting out.

3 Location Plan  
1 : 1250

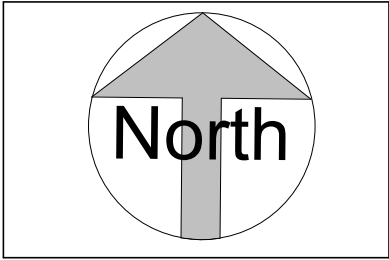

|                  |        |                             |                  |                                                               |  |                                       |  |                |  |                          |  |
|------------------|--------|-----------------------------|------------------|---------------------------------------------------------------|--|---------------------------------------|--|----------------|--|--------------------------|--|
| LDM Design       |        |                             |                  | PROJECT<br>815 Ashton Old Road, Openshaw, Manchester, M11 2NL |  | CLIENT<br>Tiffany Moo & Michael Yeung |  |                |  |                          |  |
|                  |        |                             |                  | SHEET<br><br>Location Plan                                    |  | Date 25/02/2022                       |  | Project number |  | Scale (@ A3)<br>1 : 1250 |  |
| Drawn by<br>BA   |        | DRAWING NUMBER<br><br>PS105 |                  |                                                               |  | REV<br><br>D                          |  |                |  |                          |  |
| Checked by<br>KK |        |                             |                  |                                                               |  |                                       |  |                |  |                          |  |
| CODE             | STATUS | SUITABILITY DESCRIPTION     | PURPOSE OF ISSUE |                                                               |  |                                       |  |                |  |                          |  |