COPYRIGHT OF ATELIER MB LTD
DO NOT SCALE FROM THIS DRAWING
DIMENSIONS TO BE CHECKED ON SITE

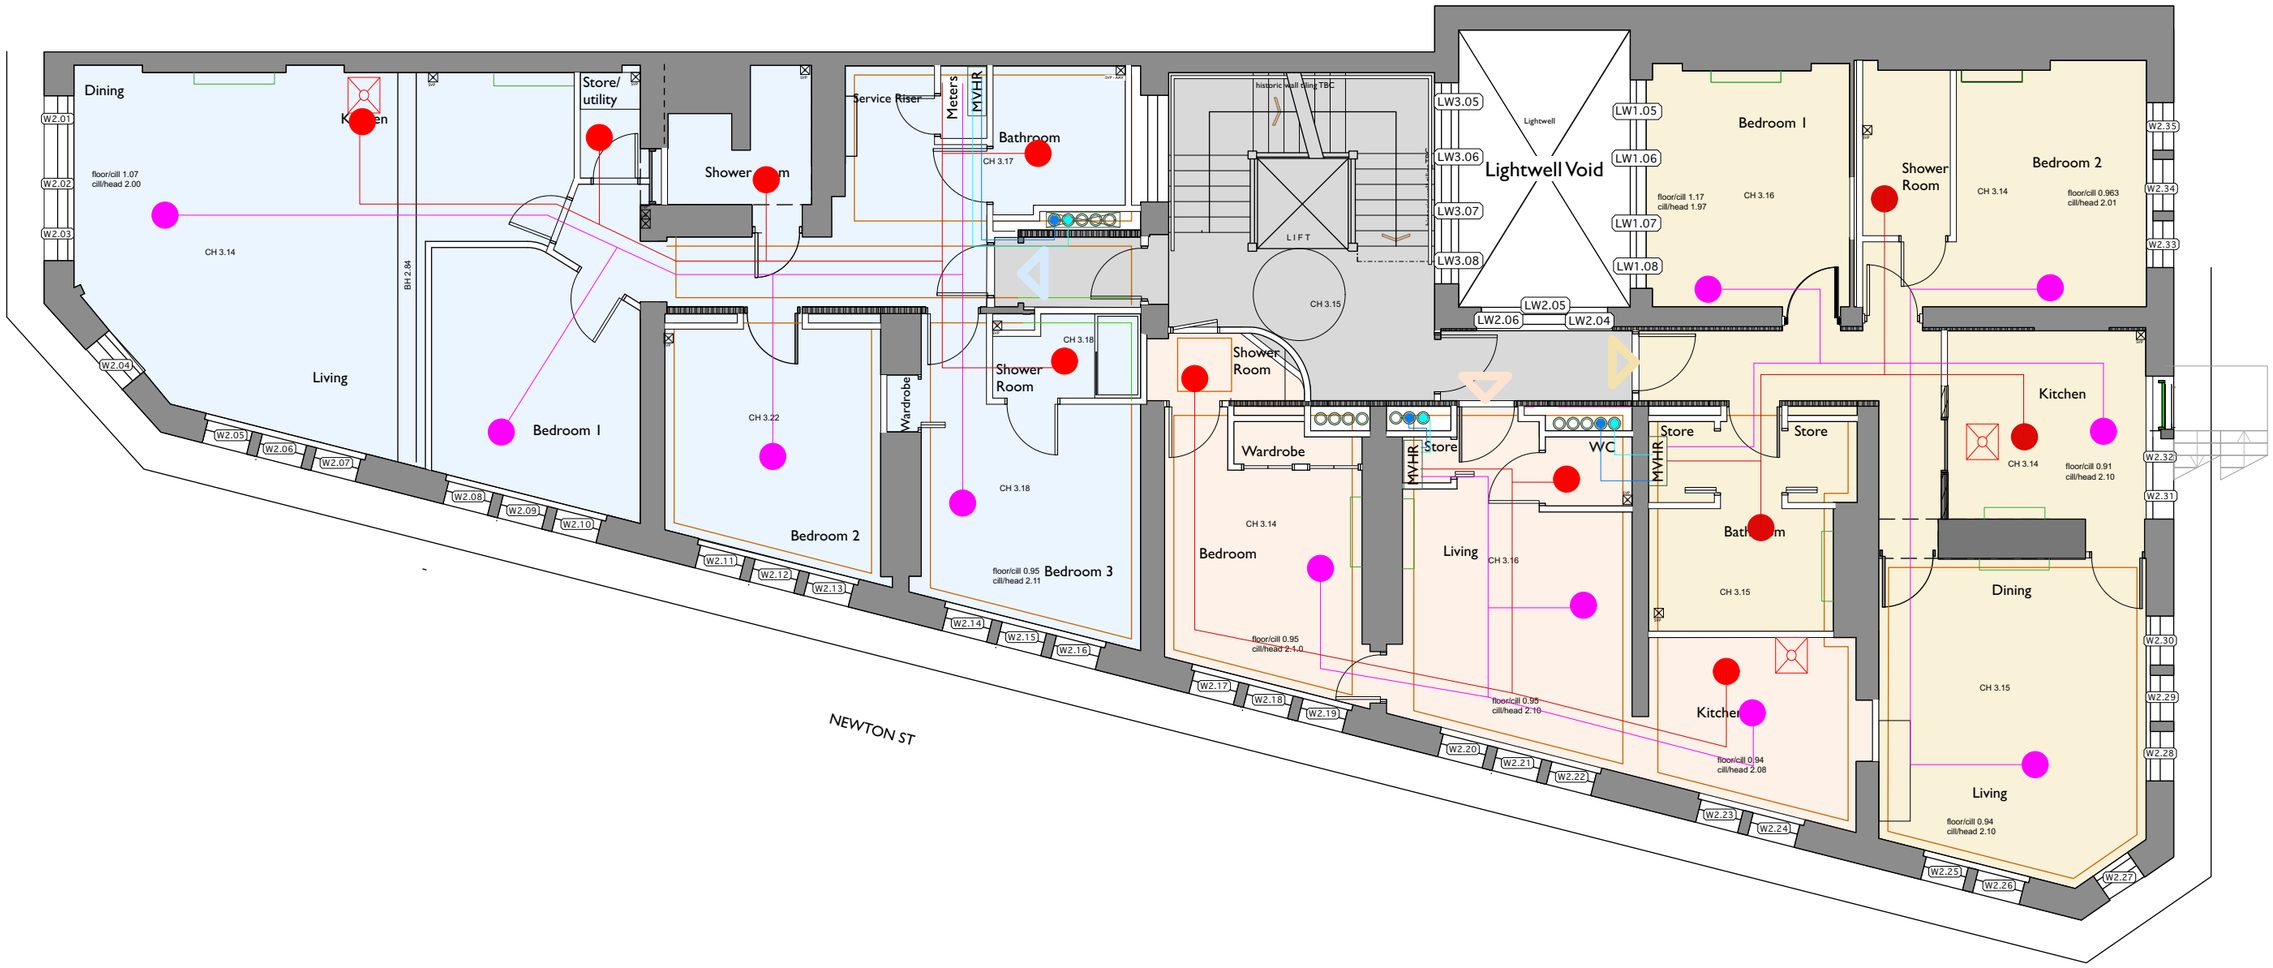


Recirculation Cooker Hood

Extract Air Valve

Supply Air Valve

Supply Air From Roof

Supply Air To Roof

MVHR — Mechanical Ventilation Heat Recovery Unit

**N.B Please note all services/duct layouts are indicative pending detailed design and routes will be such to minimise impact on historic fabric**

Existing

Proposed

Existing to be Removed (contemporary)

Existing to be Removed (circa 1930s)

Existing to be Removed (pre 1930s)

Historic panelled wall - circa C19th

Historic panelled wall - circa 1930s

Historic coving shown indicatively

Existing door (historic)

Existing door (non historic)

Existing door (type tbc)

NB additional features not picked up by survey - positions not measured.

NB: All cornice positions shown indicatively only

Non-historic skirting

Unit 2.1

Unit 2.2

Unit 2.3

NB: Where historic ceilings are revealed with elements of plaster coving following strip-out, we will reinstate the plaster coving. Where no evidence exists of historical plaster coving we will not introduce coving

Historic coving to be reinstated

| Rev | Note | DRN | CHK |
|---|---|---|---|
| A 22/08/2023 | Layour updated | RG | |

**St Margarets, Manchester**

For Charlotte Street Estates

2nd Floor Reflective Ceiling Plan Proposed

| | |
|---|---|
| scheme | 1907 |
| drwg no. | **P(133)** |
| revision | A |
| scale | 1:100 @ A3 |
| date first drawn | March 2023 |
| drawn | RG |

*SK sketch E existing P proposed T tender C construction FI final issue*

**www.ateliermb.co.uk**
**t** 0161 236 0051
**e** architect@ateliermb.co.uk

Atelier MB
Urban Architects