

Notes

Figured dimensions are to be used in all cases.

Dimensions should not be used from drawing unless for planning application purposes.

Level heights and overall dimensions are provided by Studio KMA using all reasonable endeavours. Studio KMA cannot be held responsible for such discrepancies in plans supplied by others.

Any discrepancies in dimensions should be clarified with the Architect on the address before prior to commencement of the works.

No deviation from this drawing will be permitted without the prior written consent of the Architect.

This drawing is to be used in conjunction with all the relevant Mechanical and Electrical drawings.

This drawing is to be used in conjunction with the relevant Structural Engineer's drawings, structural calculations and recommendations.

This drawing is to be used in conjunction with the relevant Fire Safety Strategy drawings.

Please note that the use of any quantification data is done so at the user's own risk.

This drawing is the copyright of Studio KMA and is to be returned to the Architect on completion of the contract. The drawing should not be reproduced without the written permission of Studio KMA.

Revision Notes					
Rev	Date	Revision Description	Drawn	Checked	AT
P1	05.09.25	Initial Issue	CTW	AT	




Front (north) Elevation



Side (west) Elevation



Rear (south) Elevation

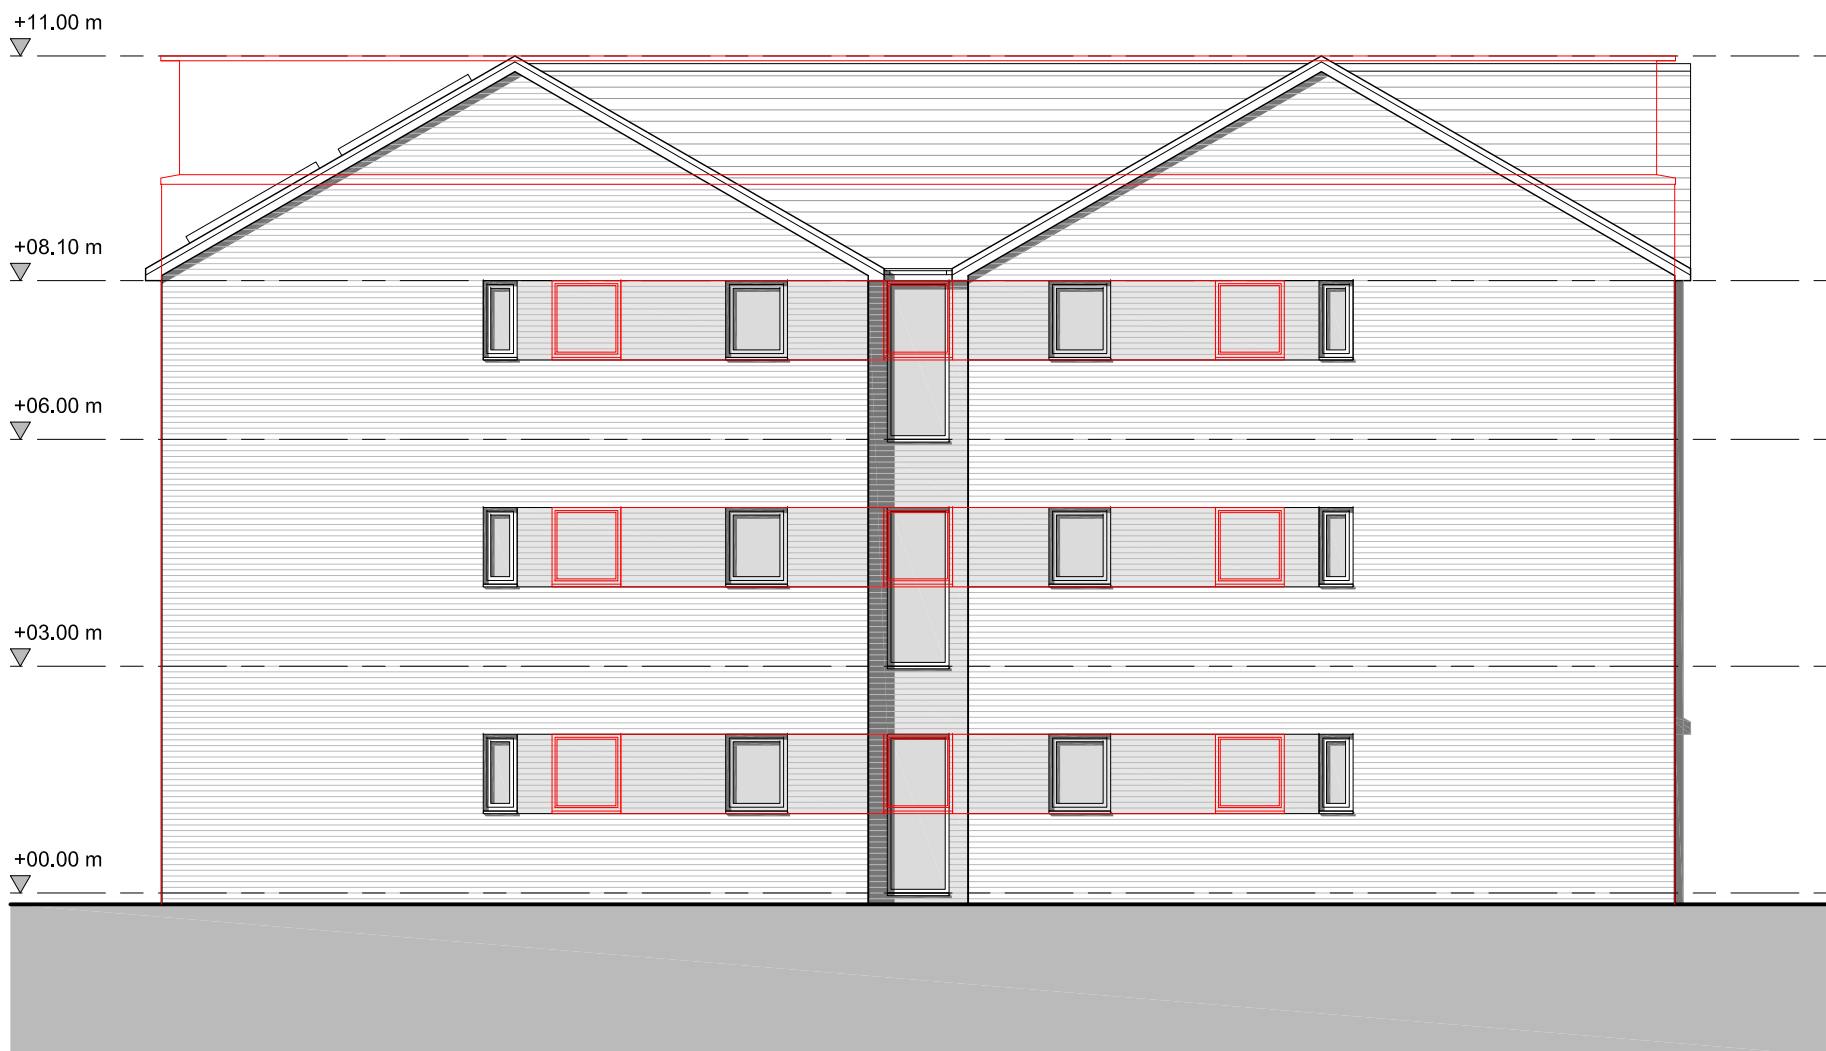

Side (east) Elevation

Key

Approved proposals



Project Name
Gorton
Centrepont

Drawing Title
Proposed
Elevations

Drawing Number
GCP-KMA-XX-XX-DR-A-7100

Project Number T1260	Status A3 Planning	Revision P1
-------------------------	--------------------------	----------------

Drawn by CTW	Authorised by AT	Date 05.09.25
-----------------	---------------------	------------------

Studio KMA
Cleeve House | Stanford Street | Ashton-under-Lyne | OL6 9PT
T: 01457 873143
E: info@studiokma.co.uk www.studiokma.co.uk