NOTE:
TO BE READ IN CONJUNCTION WITH LATEST DESIGN GUIDE

This drawing is the copyright of Street Eite Associates Limited.Do not scale from drawings. All dimensions and levels to be checked on site prior to commencement of work or manufacture of items. Notify SEA of any discrepancies. This drawing to be read in conjunction with specifications, specialist drawings and any bill of quantities. The Contractor is to comply with all relevant statutory legislation whether or not specifically stated on these drawings.

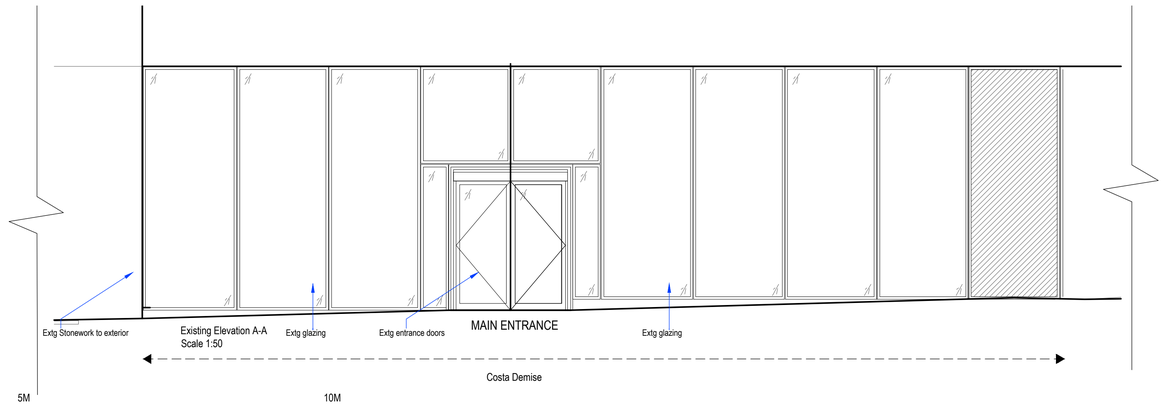

0 1M 2M 3M 4M 5M 10M

SCALE BAR SCALE 1:50

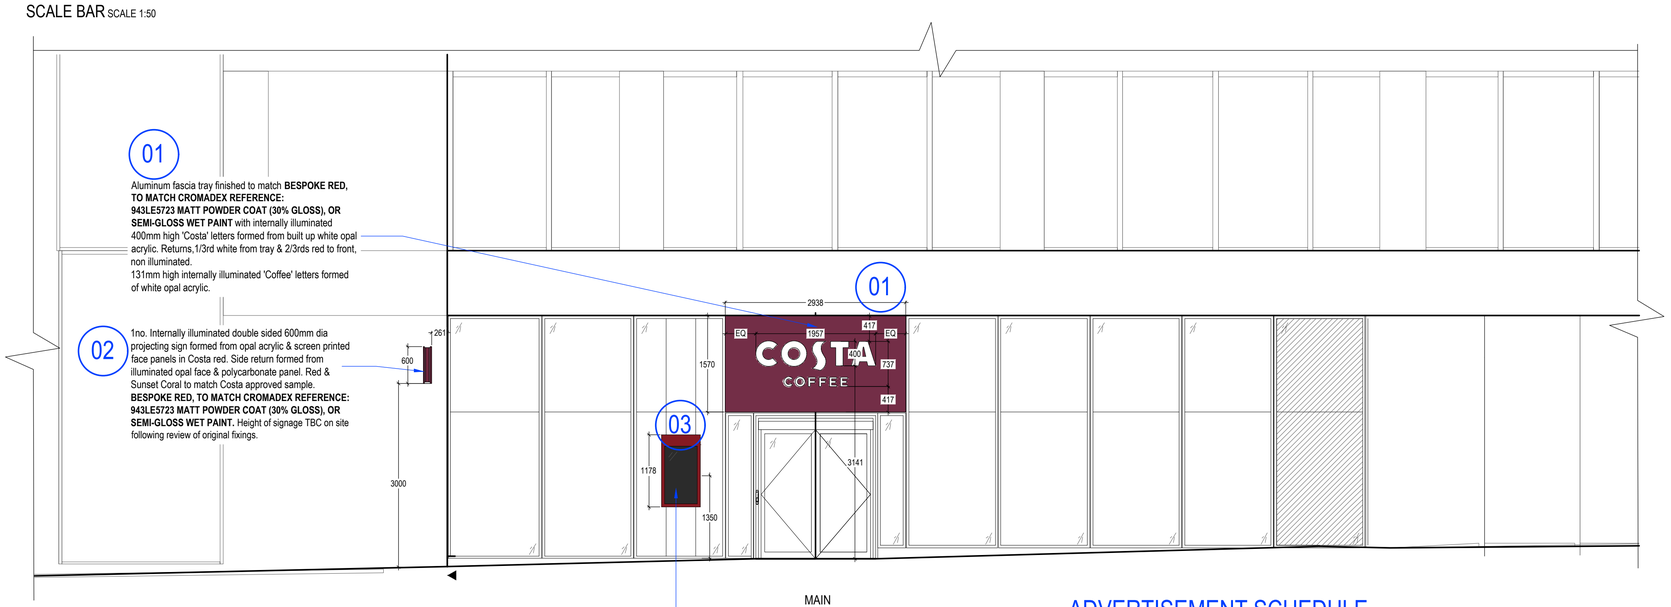

Proposed Elevation A-A
Scale 1:50

0 1M 2M 3M 4M 5M 10M

SCALE BAR SCALE 1:50

ADVERTISEMENT SCHEDULE

01 2.938x1.570m FASCIA SIGN

02 0.6x0.6m PROJECTING SIGN

03 0.635x1.178m INTERNAL DIGITAL DISPLAY

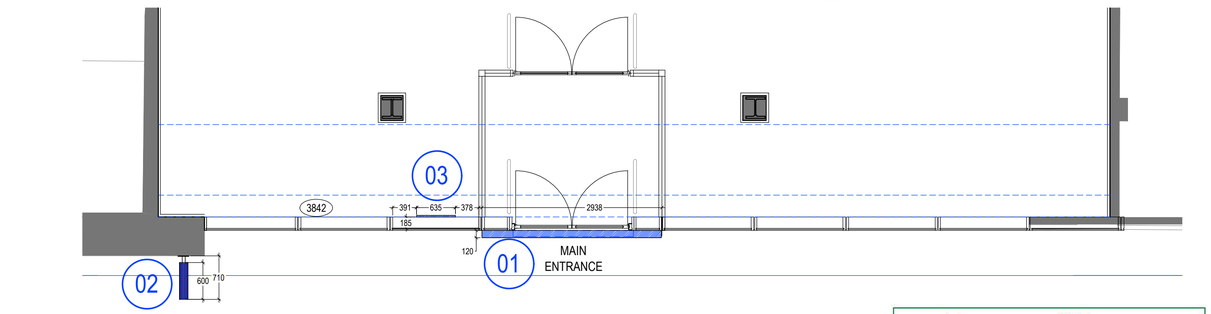

Proposed Signage plan Scale 1:50

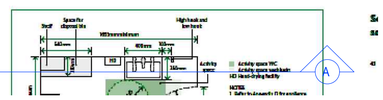

0 1M 2M 3M 4M 5M 10M

SCALE BAR SCALE 1:50

01 — INTERNALLY ILLUMINATED STACKED LOGO LESS THAN OR EQUAL TO 550MM 'T' HEIGHT FASCIA

'COSTA' LETTER SIZE, FASCIA SIZE WILL BE SITE SPECIFIC.
COSTA 'T' HEIGHT WILL BE MANUFACTURED IN 50MM INCREMENTS IE 250-300-350 ETC
ILLUMINATED BUILT UP 'COSTA' LETTERS ONTO ALUMINIUM SIGNTRAY.
'COSTA' - ILLUMINATED LETTERS.
'COFFEE' - ILLUMINATED LETTERS.

CONSTRUCTION DETAIL FASCIA SIGN SCALE 1:20 - SCALE 1:20

GENERIC FASCIA SECTION

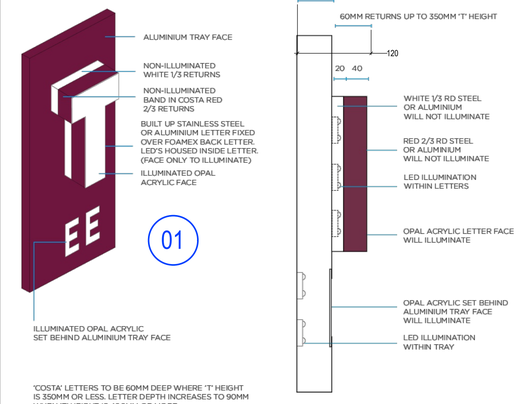

'COSTA' LETTERS TO BE 60MM DEEP WHERE 'T' HEIGHT IS 350MM OR LESS. LETTER DEPTH INCREASES TO 90MM WHEN 'T' HEIGHT IS 400MM OR MORE.
'COFFEE' LETTERS TO BE FLUSH WHERE 'T' LETTER HEIGHT IS LESS THAN 600MM. LETTERS TO BE BUILT UP TO 60MM DEEP WHEN THE 'T' LETTER HEIGHT IS 600MM OR MORE.
LED INTERNAL ILLUMINATION SHOULD BE TO A UNIFORM 600 CD/M2 LIGHT EMITTED. ALL LETTER INTERNAL ILLUMINATION IS TO APPEAR THE SAME BRIGHTNESS.

CONSTRUCTION DETAIL FASCIA SIGN - SCALE 1:5

COLOURS:

- **BESPOKE RED, TO MATCH CROMADEX REFERENCE: 943LE5723 MATT POWDER COAT (30% GLOSS), OR SEMI-GLOSS WET PAINT**
- **SUNSET CORAL, RAL 030 60 50**
- **RAL 9010, WHITE**

02 — INTERNALLY ILLUMINATED PROJECTING SIGN 600MM DIA.

CONSTRUCTION DETAIL PROJECTING SIGN SCALE 1:20

PR-IN: COSTA COFFEE WORDMARK - OPTION 1

FRONT VIEW

OPAL ACRYLIC PANEL WITH SCREEN PRINTED AREAS IN COSTA RED TO APPROVED SAMPLE

▶ HYGIENE STORES - WHERE POSSIBLE THE EXISTING SIGN STRUCTURE WILL BE MAINTAINED. ONLY THE 'SKIN' OF THE SIGN WITH NEW LOGO WILL BE REPLACED.

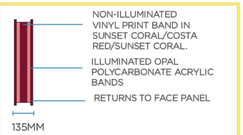

SIDE VIEW

0 1M 2M 4M

SCALE BAR SCALE 1:20

sea DESIGN GROUP

Client: COSTA COFFEE

Project: Manchester, Mosley Street, 58

Drg title: Proposed External Advertisements

Scheme: Uplift v3.0

Scale: 1:50/20/5@A1 Date: 26.09.25

Drg No: 250271/ADV Rev: -

Drg by: jj Check:

Rev by:

SEA Design Group Unit 13D Princes Drive, Kenilworth, Warwickshire CV8 2FD UK
Email: office@seadesigngroup.com
Telephone: +44 (0)1926 864440