All dimensions are to be checked on site. This drawing shall not be scaled to ascertain dimensions.

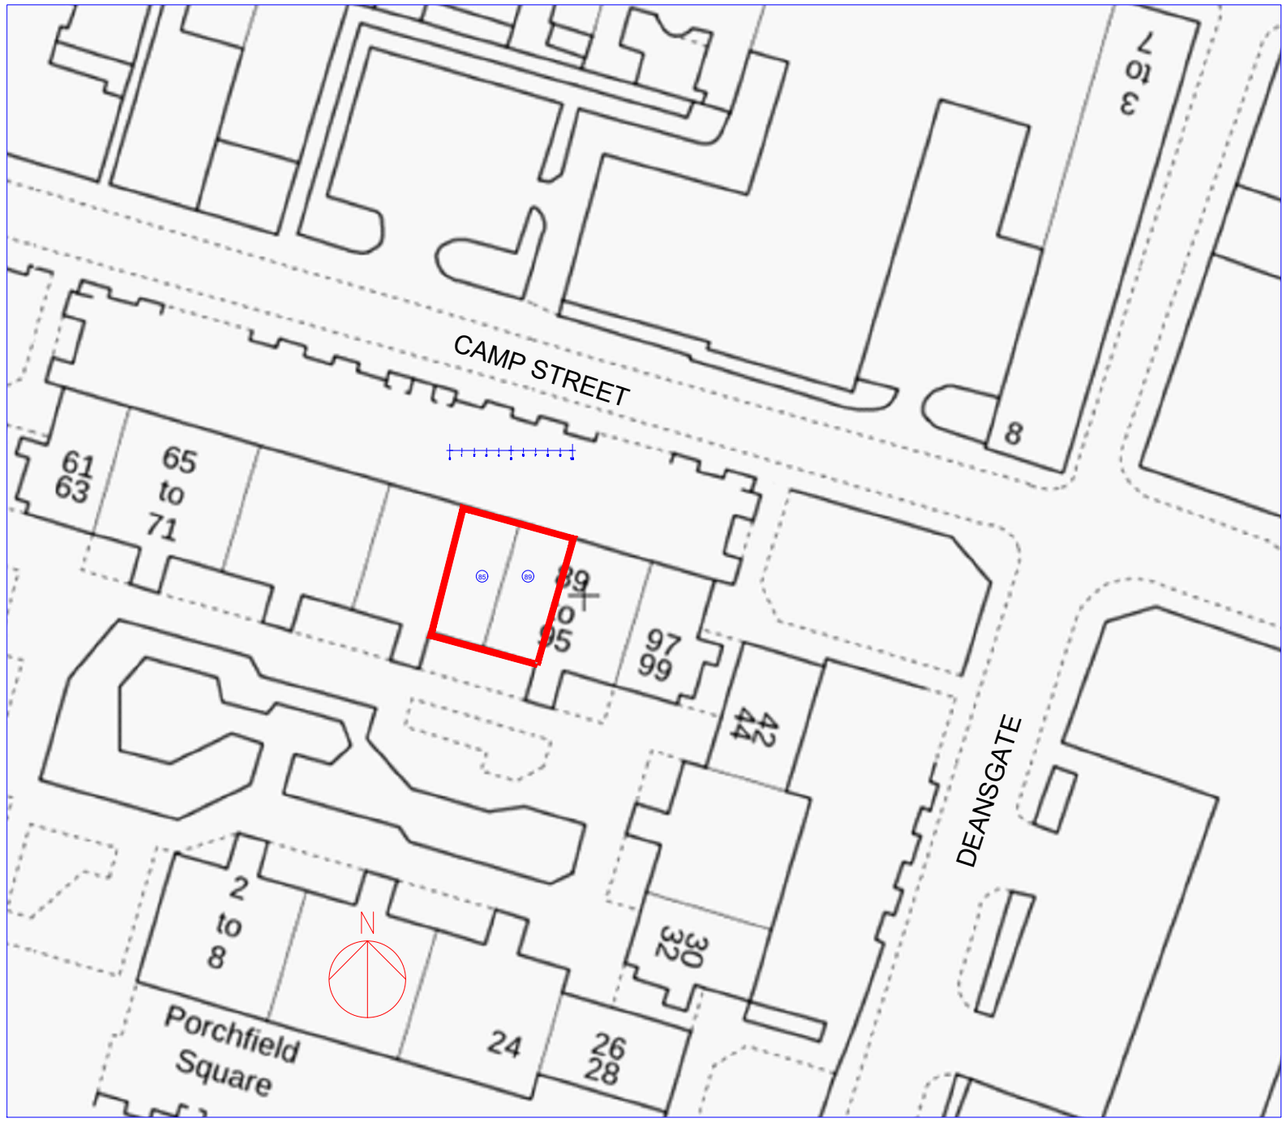

OS Map

Scale 1:500

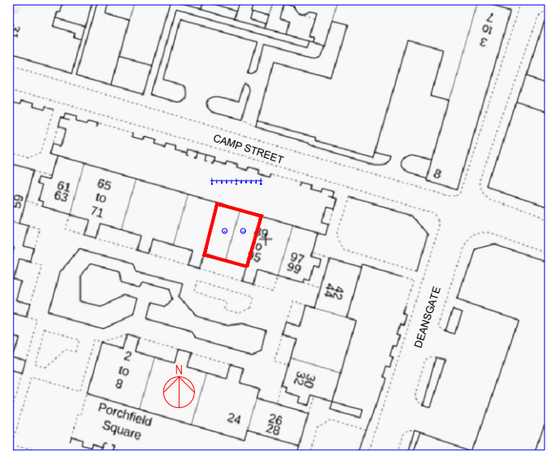

OS Map

Scale 1:1250

Rev	Date	Description
Issued For :	INFORMATION PURPOSES ONLY	

Client
Miss. Jennifer Frew

Project
85 and 89 Porchfield Square.
Manchester M3 4FG.
Proposed reinstatement of one house into two seperate dwellings.

Scheme - Drawing Title
OS Map

03 Drawing No. . Revision
Date 02.10.25
Scale 1:100 @A3

PLANSTOBUILDIT
Plans To Build It Ltd
Tel: 0161 728 5730
Mob: 07741175755
www.planstobuildit.com