
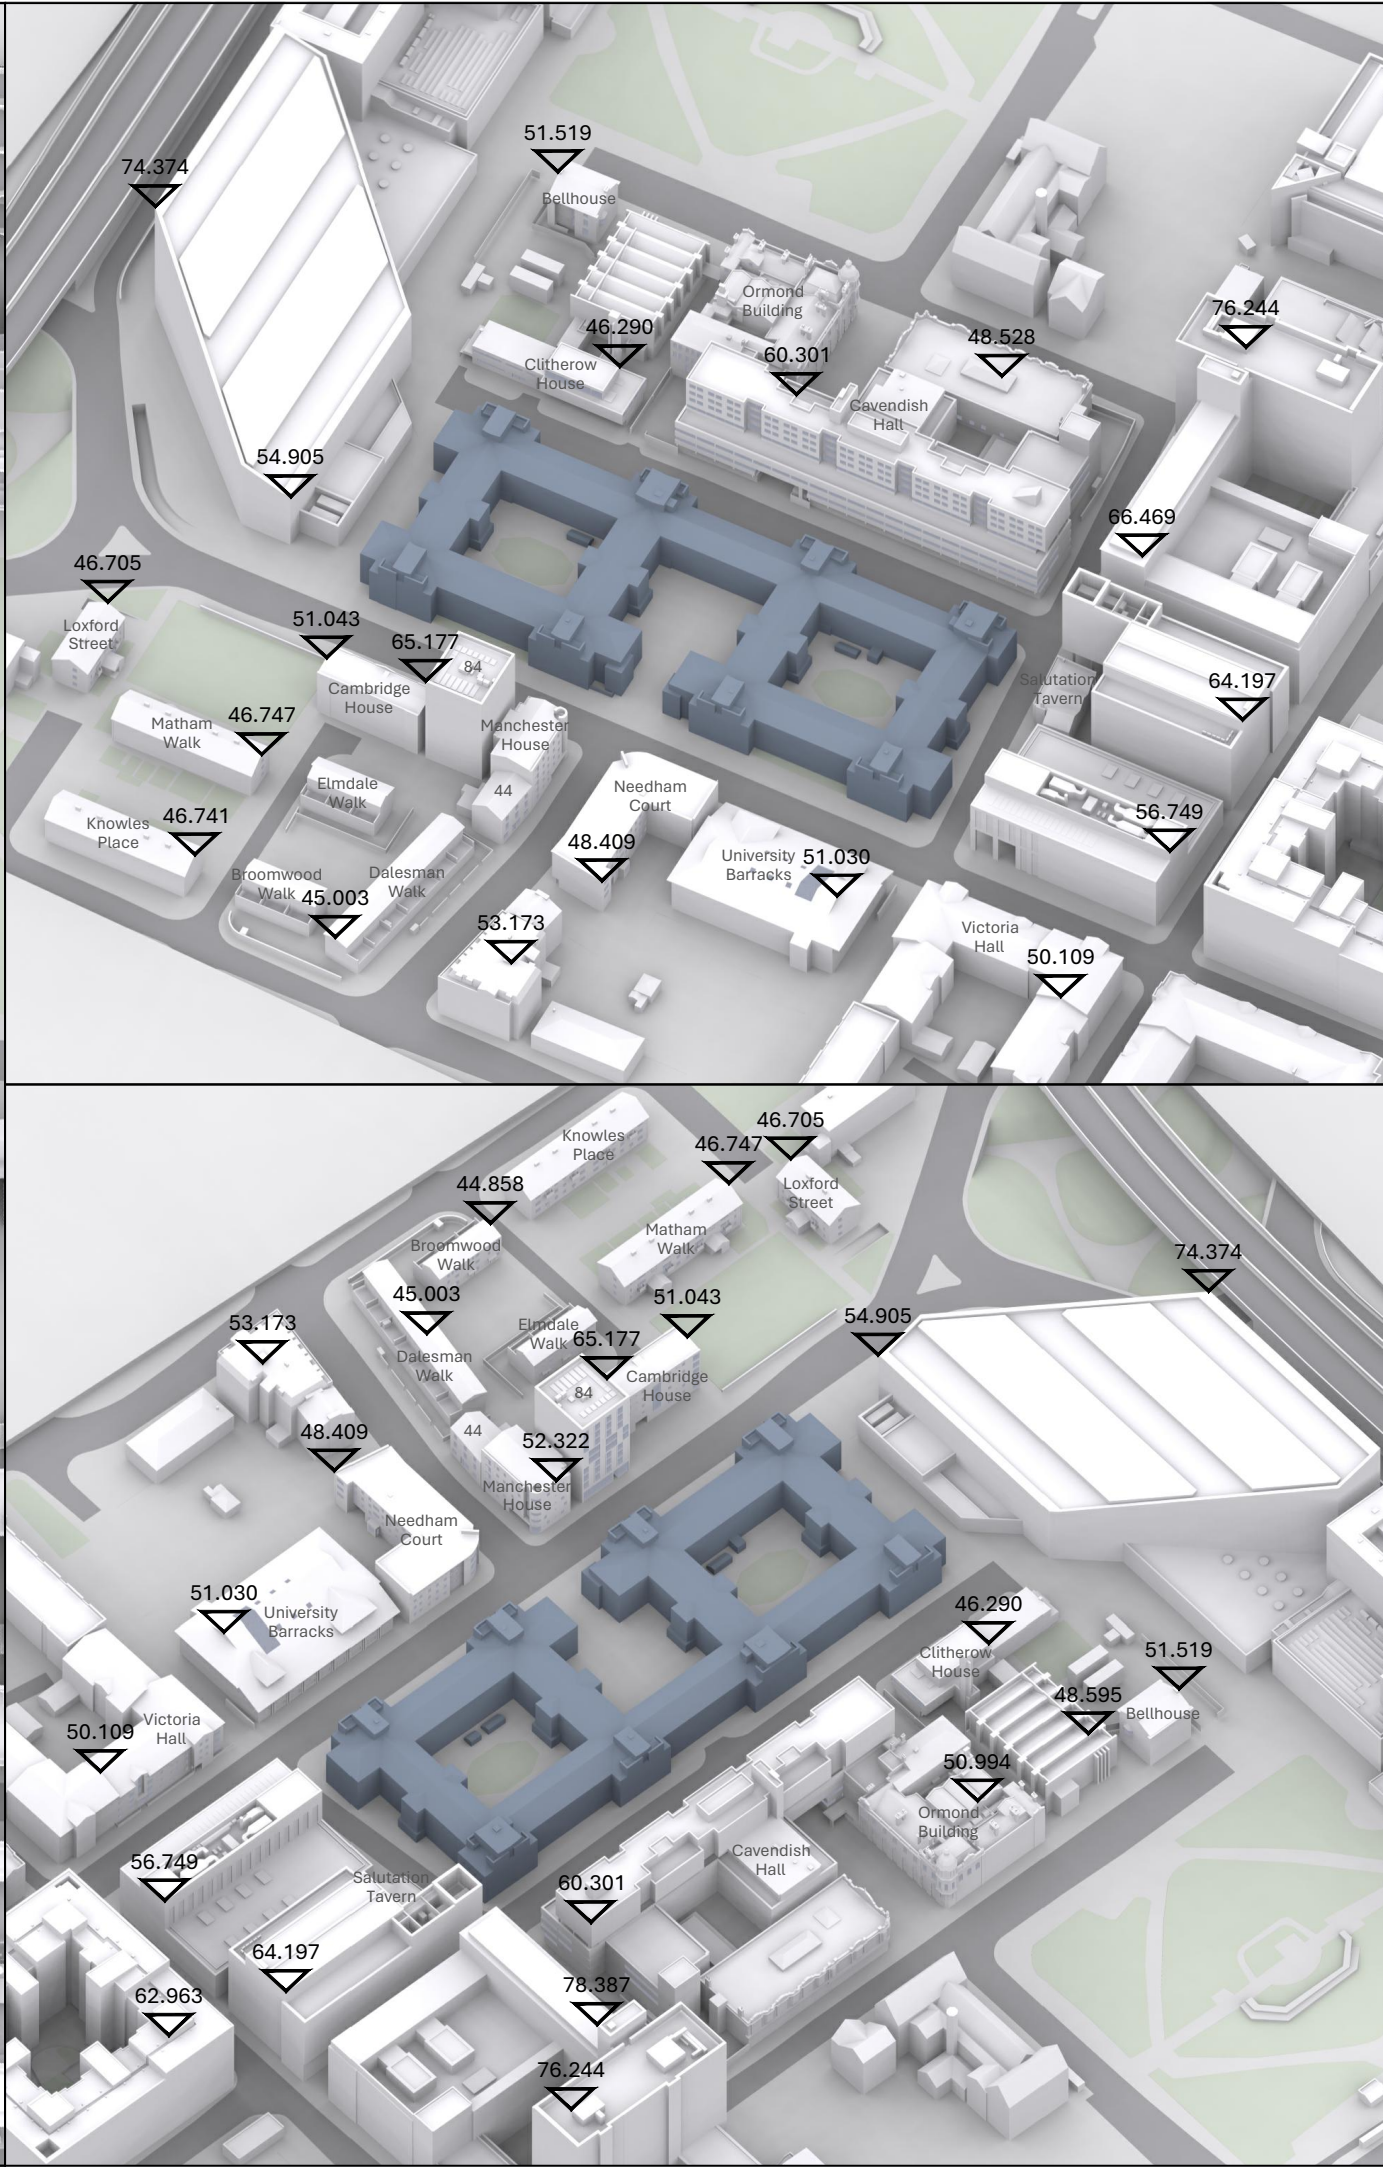


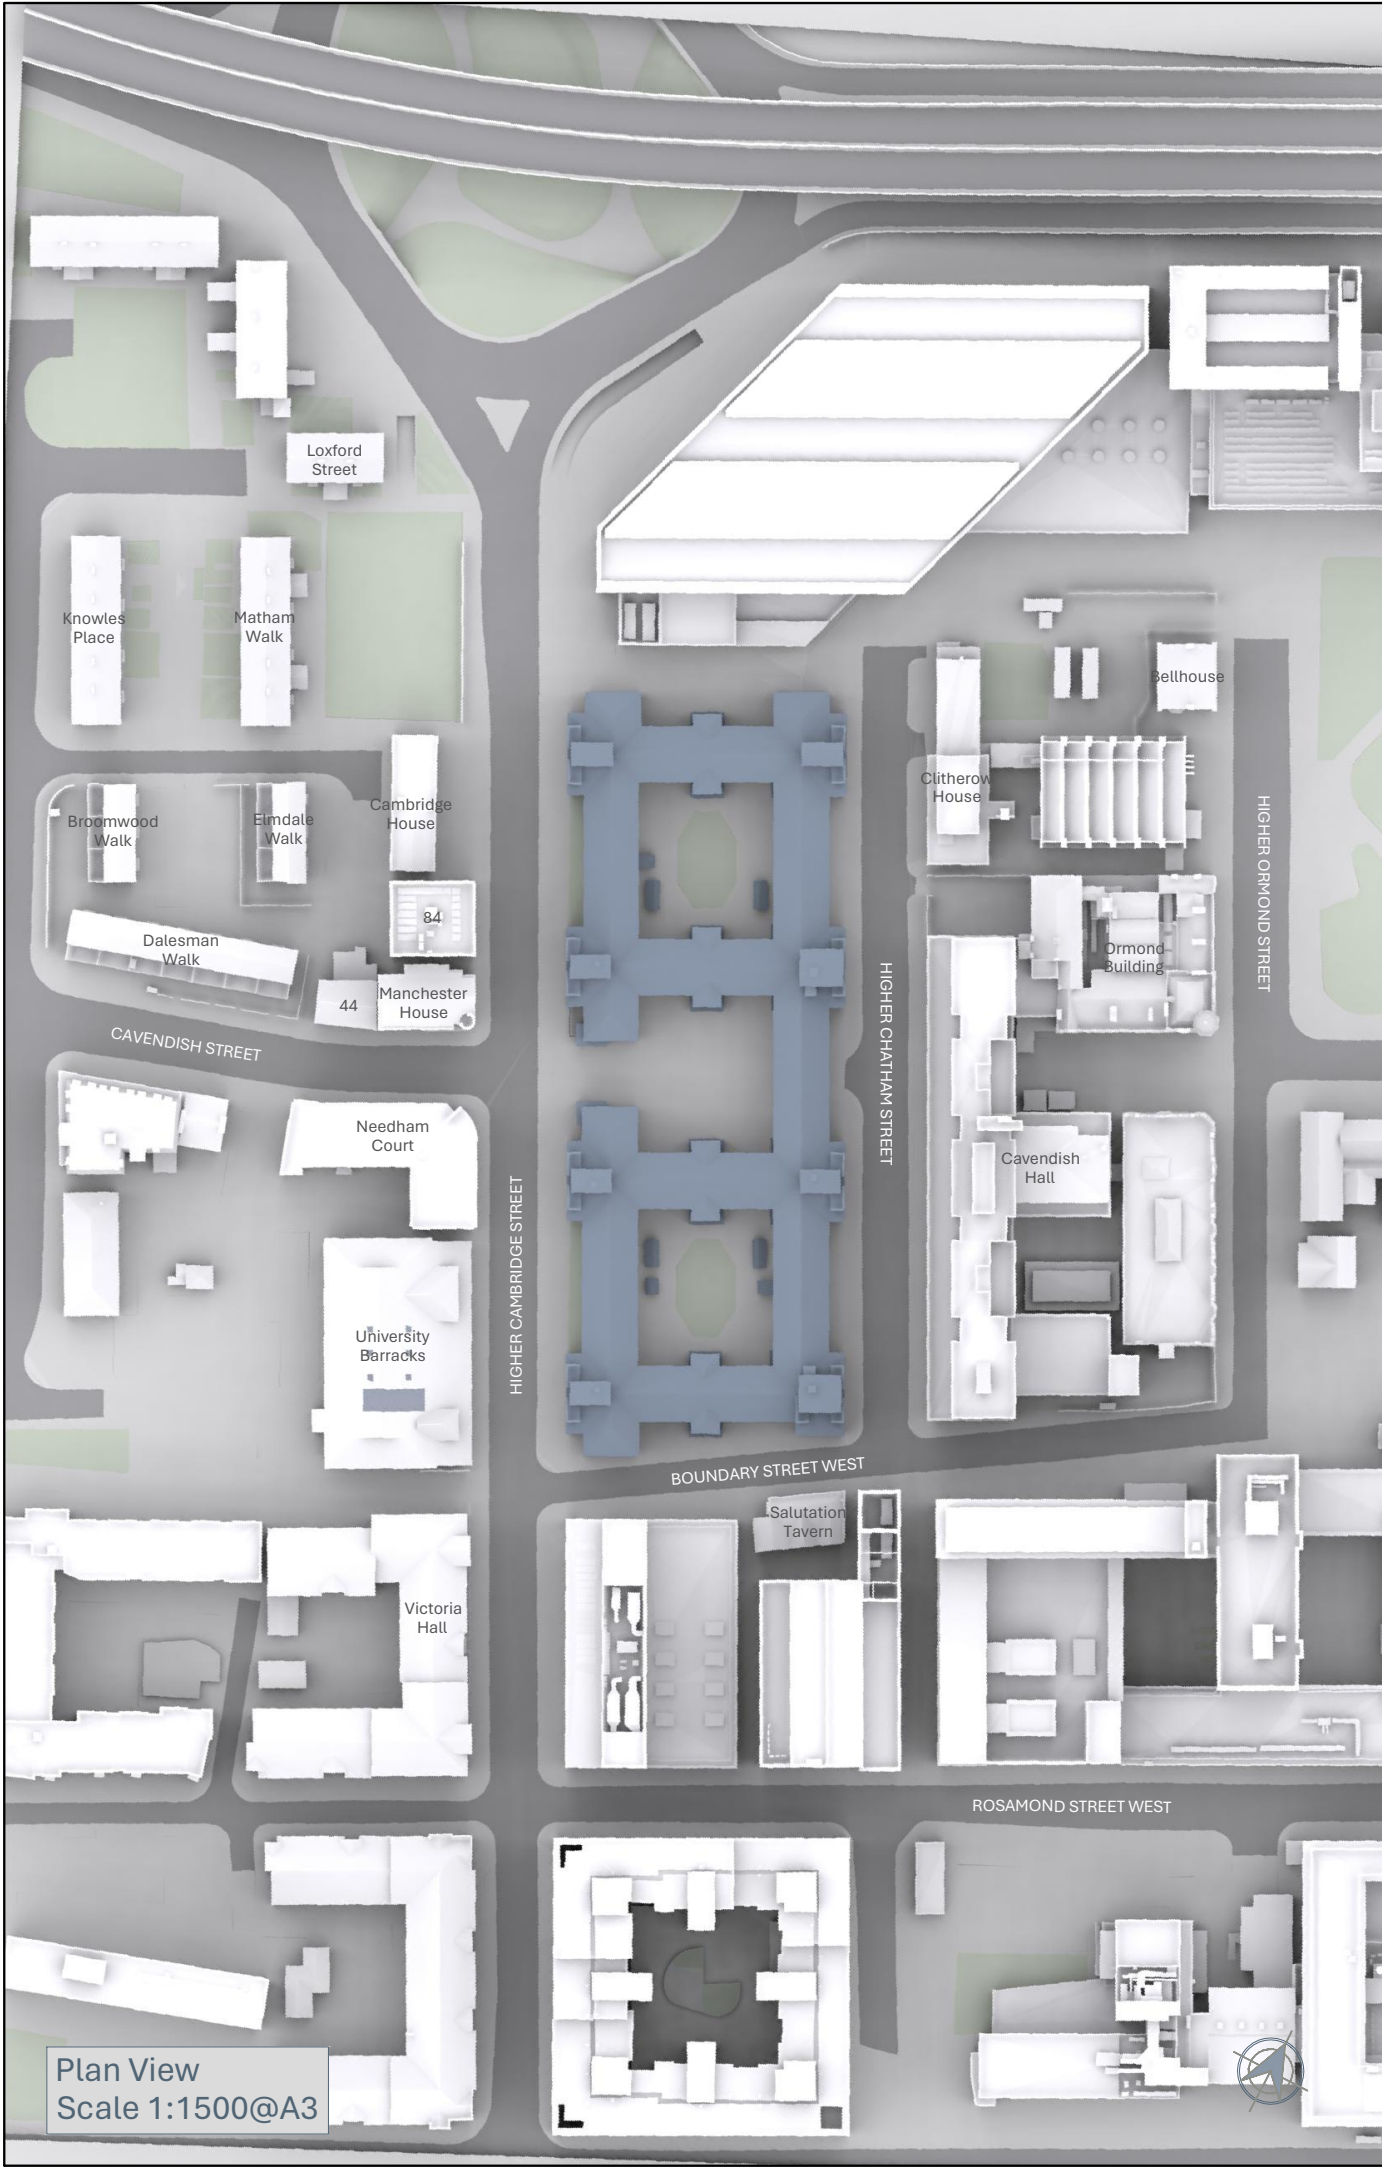

NO DIMENSIONS TO BE SCALED FROM THIS DRAWING

KEY:

- Existing
- Proposed
- Cutback Envelope
- Consented
- Cumulative

SOURCE DATA:

Existing and surrounding buildings:
AccuCities
3D context model
DPR
3D measured survey

Proposed scheme:
(Architect)
3D model received (date)
Dwg No's:

NOTES:

All heights given in m AOD

Rev	Description	Drawn	Date

dpr

London 020 7936 3668
Liverpool 0151 242 0980
www.dpr.uk.com

Bristol 0117 450 9703
Dublin 00 353 1 575 8844
info@dpr.uk.com

TITLE:

CAMBRIDGE HALL
MANCHESTER, M15 6TT

DRAWING:

EXISTING SCENARIO
Plan and 3D Views

DRAWN: IM	JOB NBR:
SCALE: NTS	24312
DATE: 06.12.2024	
DWG NO:	REV:

S01-A01-EX-001

-

