


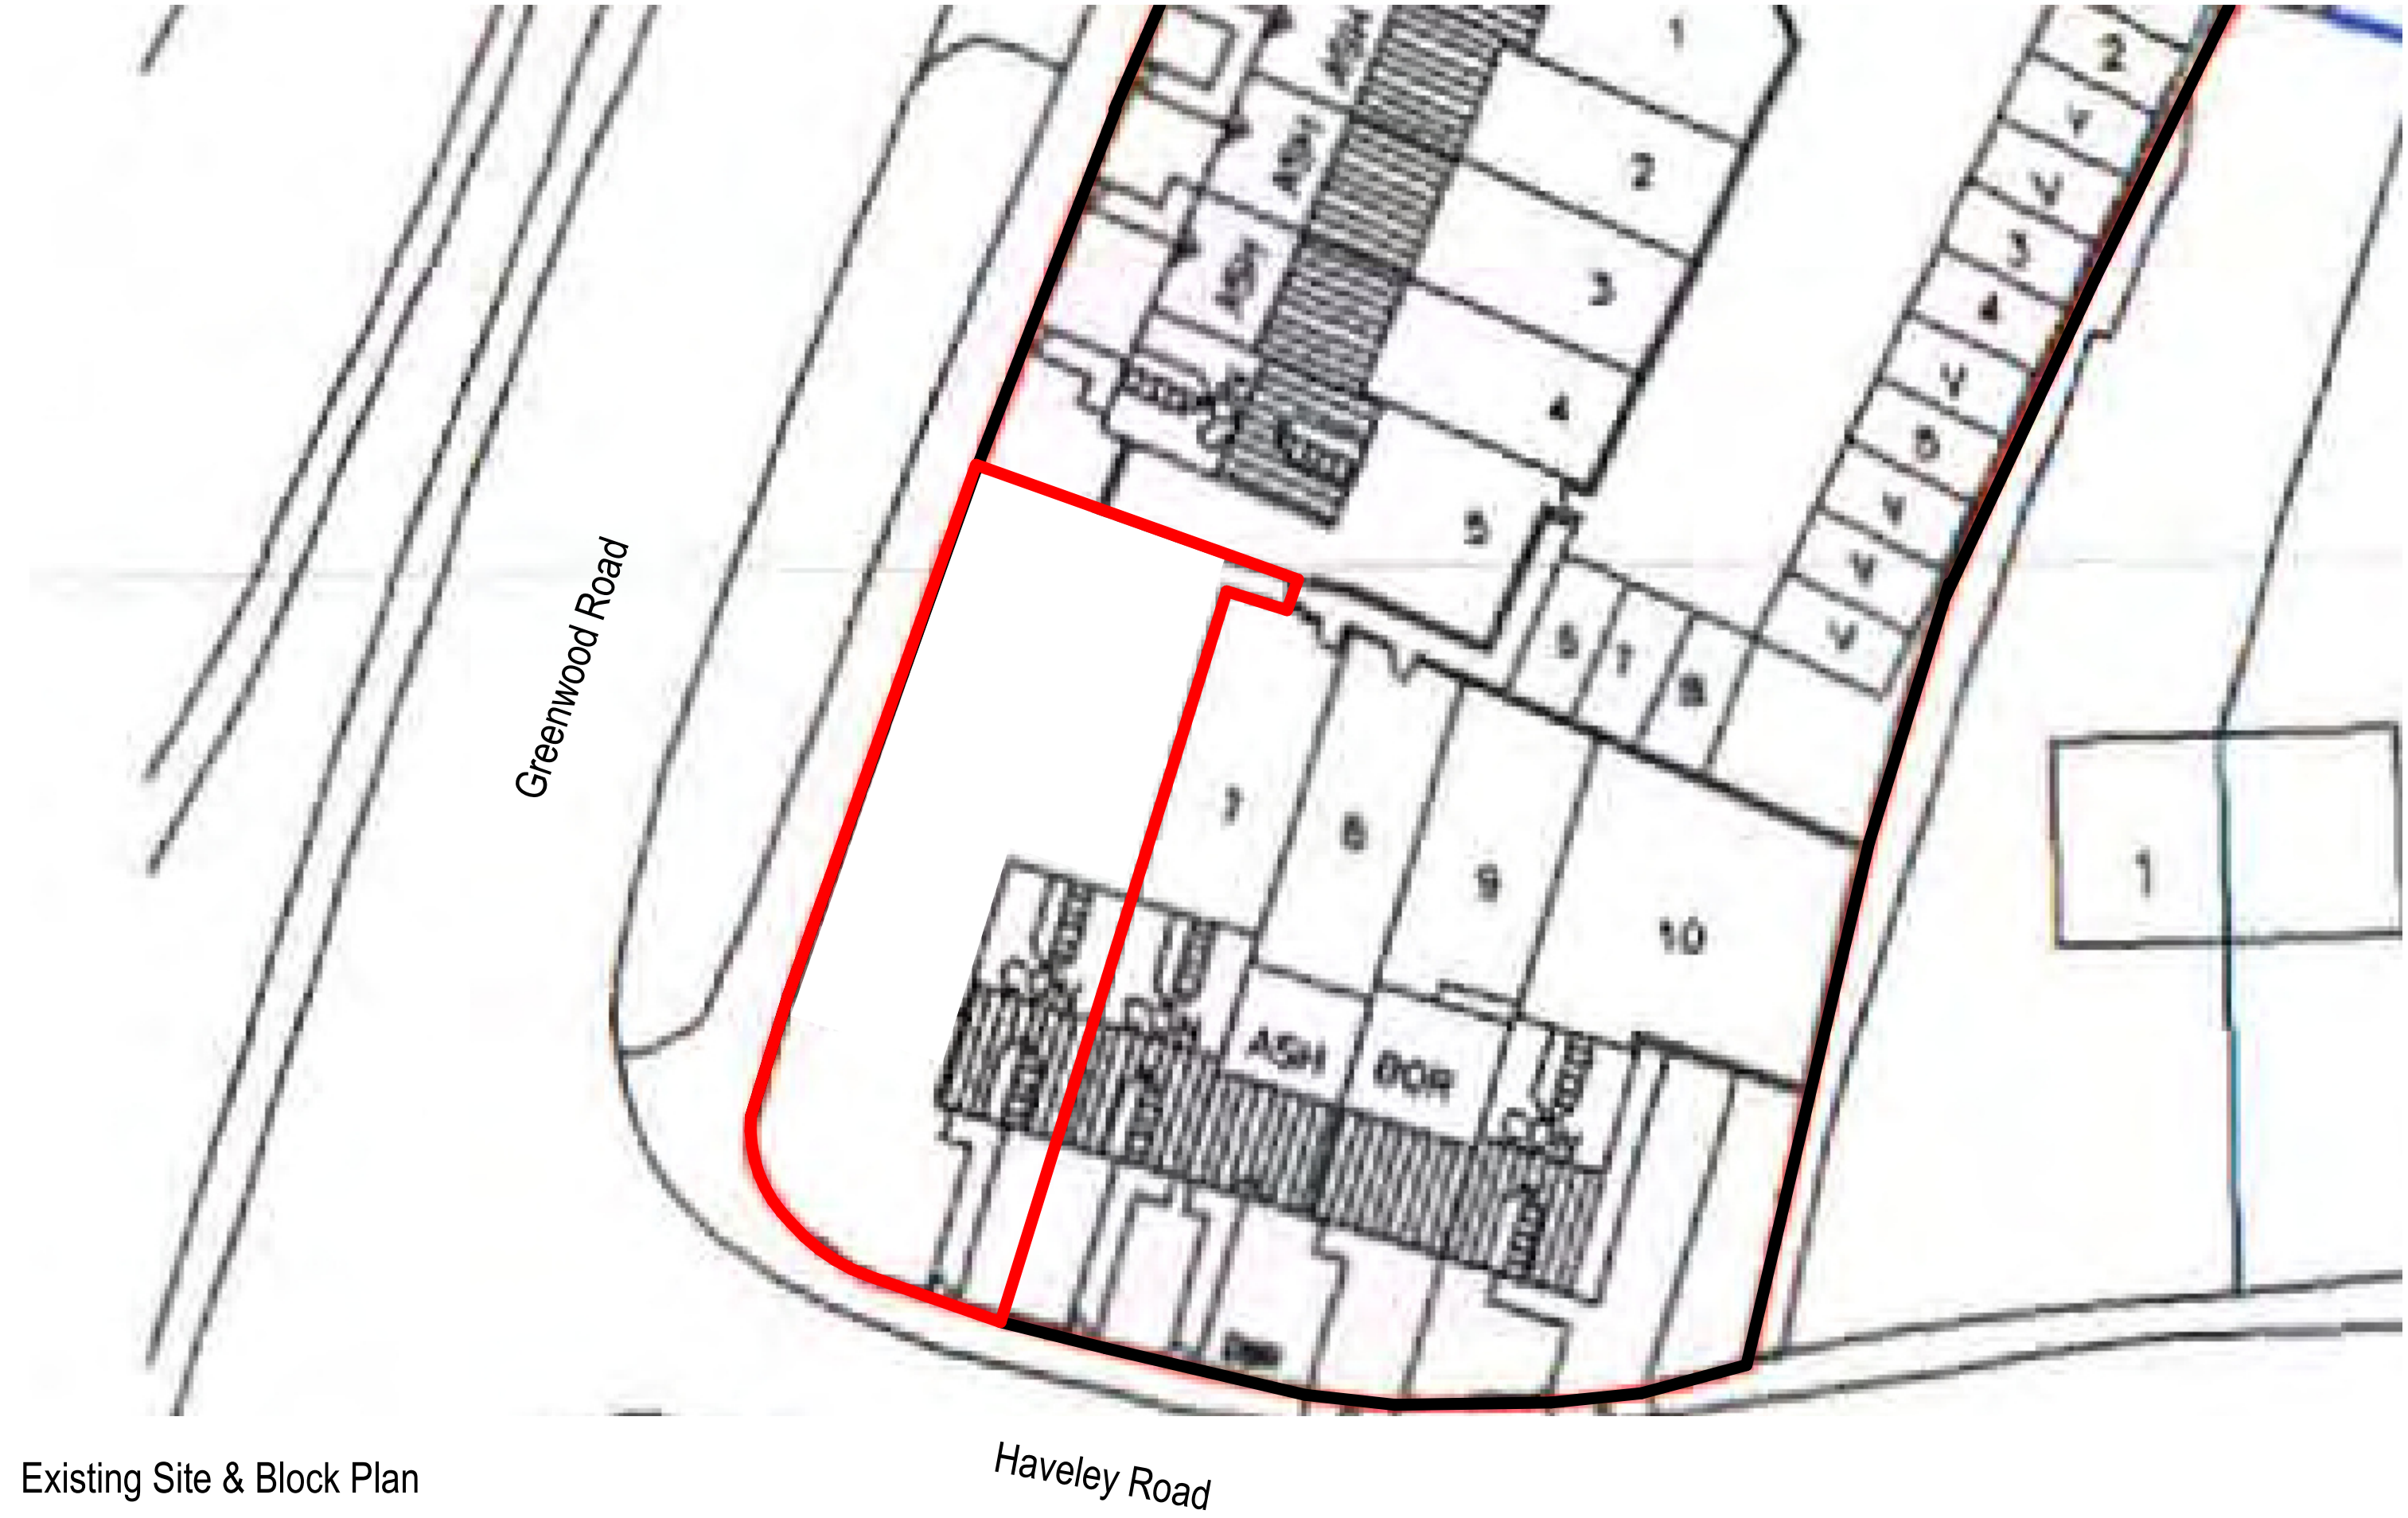

Existing Site & Block Plan



New extension

Proposed Site & Block Plan

Rev	Date	Revision Notes	Dn	Rv
Client				
Project				
1A Haveley Road Manchester M22 8FD				
Drawing Title				
Existing and Proposed Site and Block Plans				
Job Number		Drawing Originated Date		
Scale@A1		Purpose		
Drawing Number		Revision		
DRG01				