





Rear Elevation

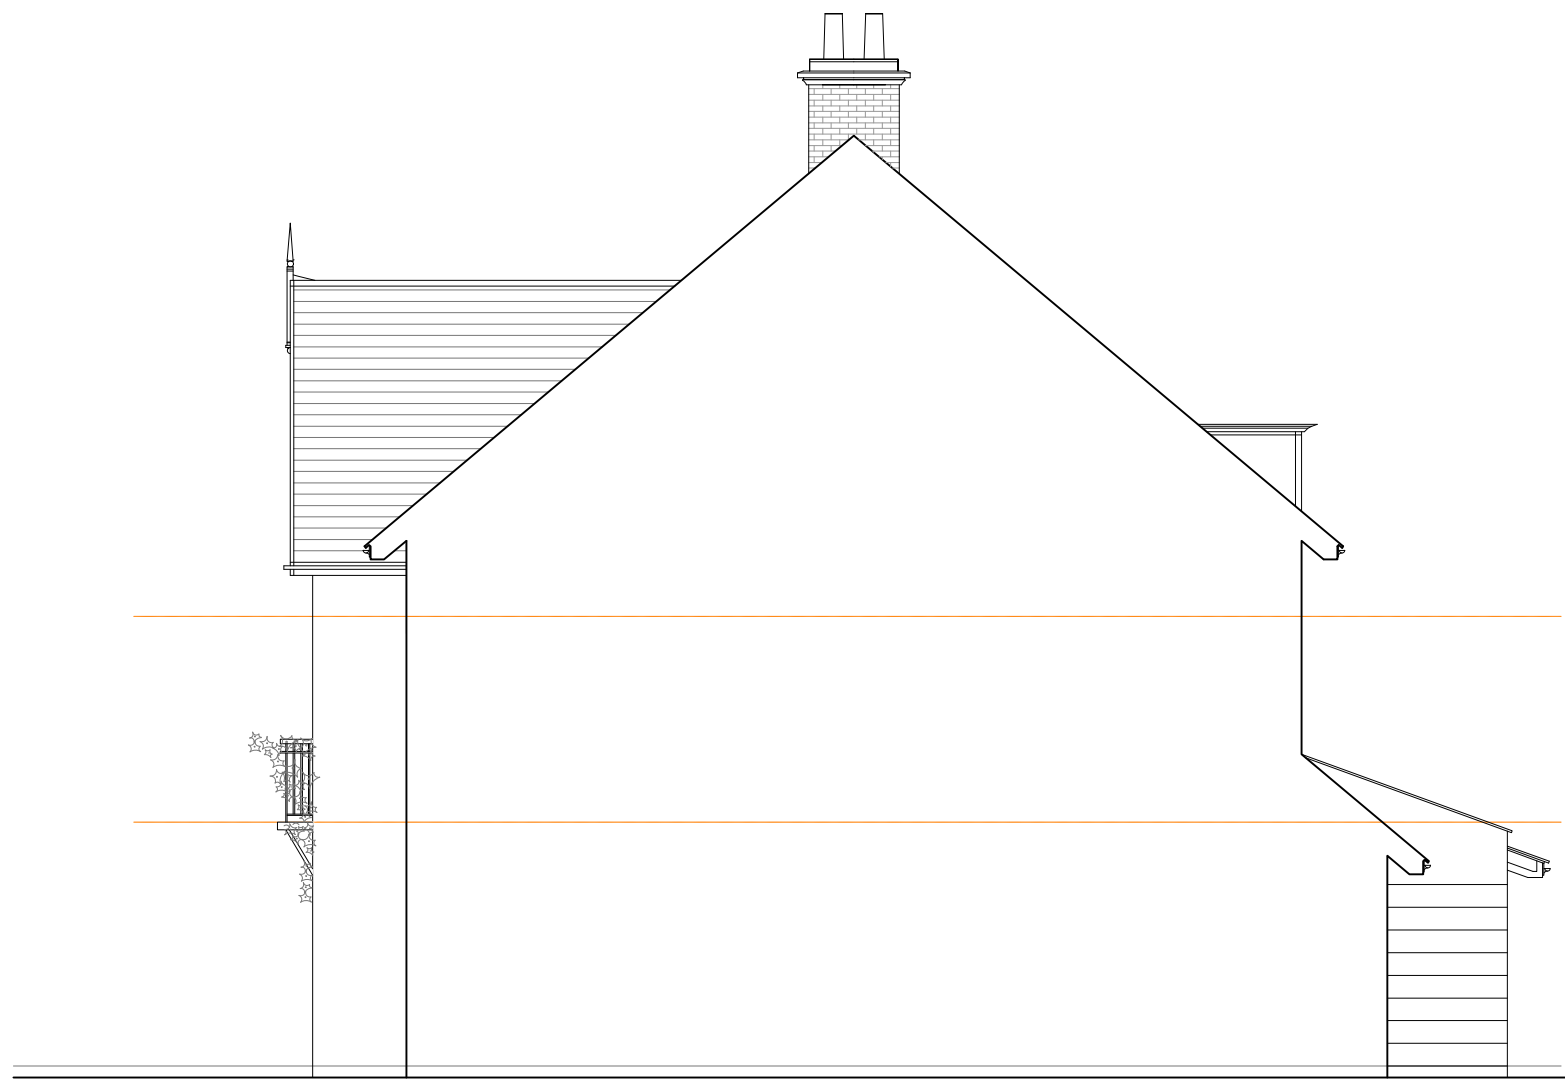


Side Elevation (R)




Side Elevation (L) / Section

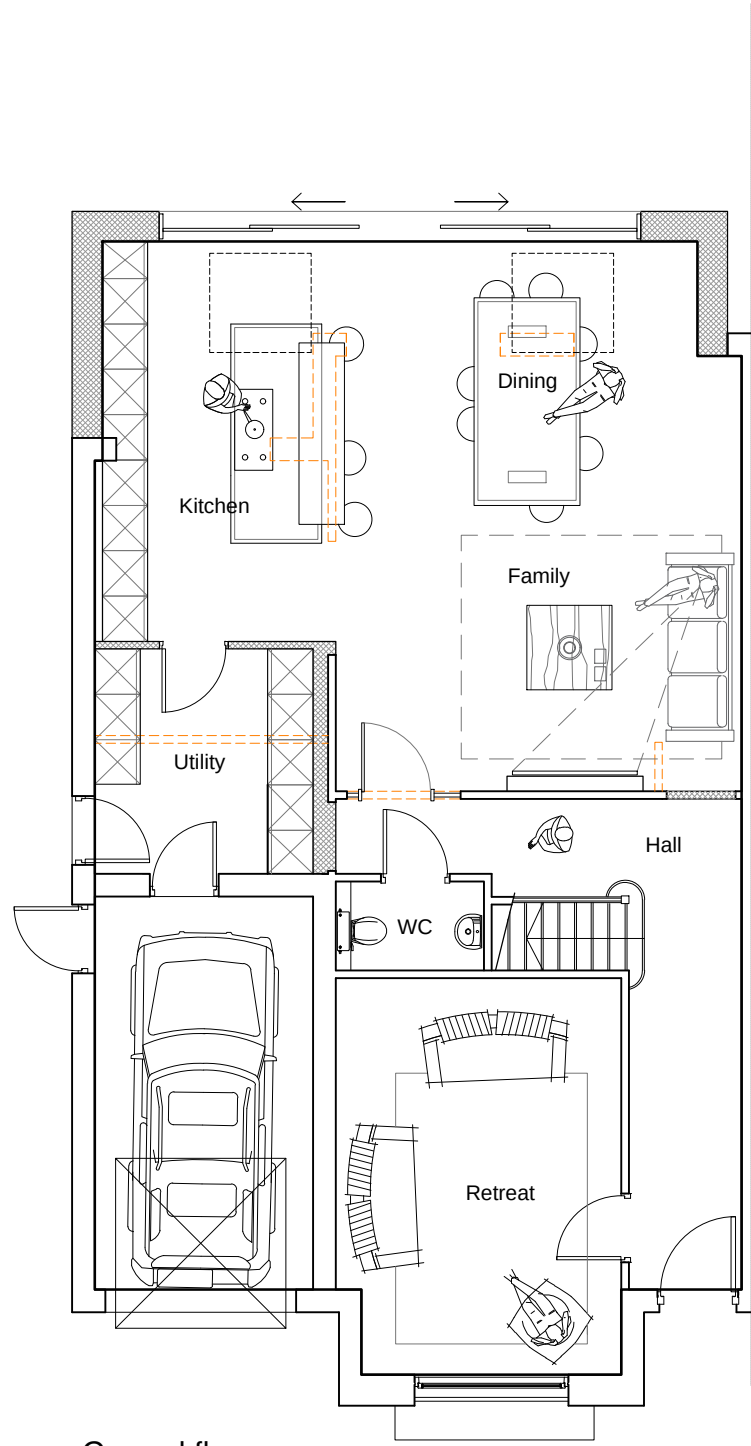

Ground floor
1,305 sqft (inc. garage)
Total 3,096 sq.ft

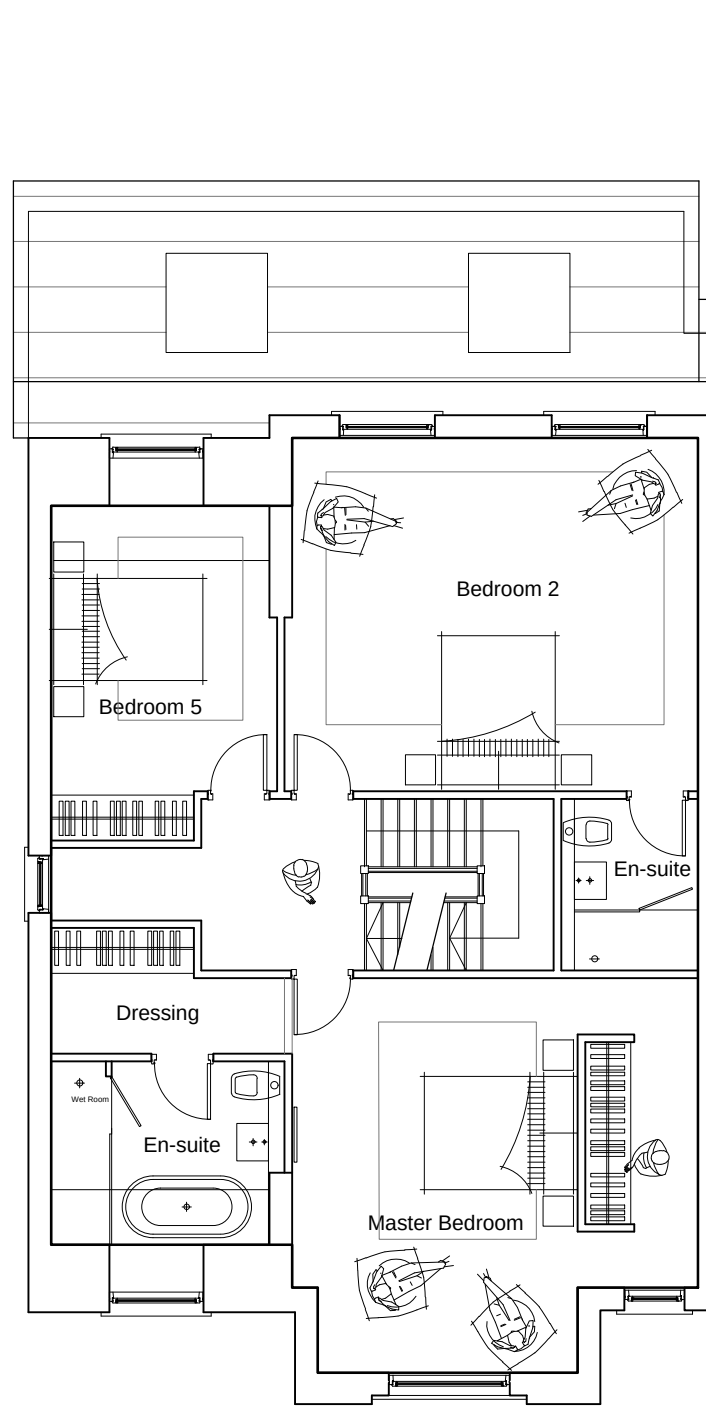

First floor
1,027 sqft

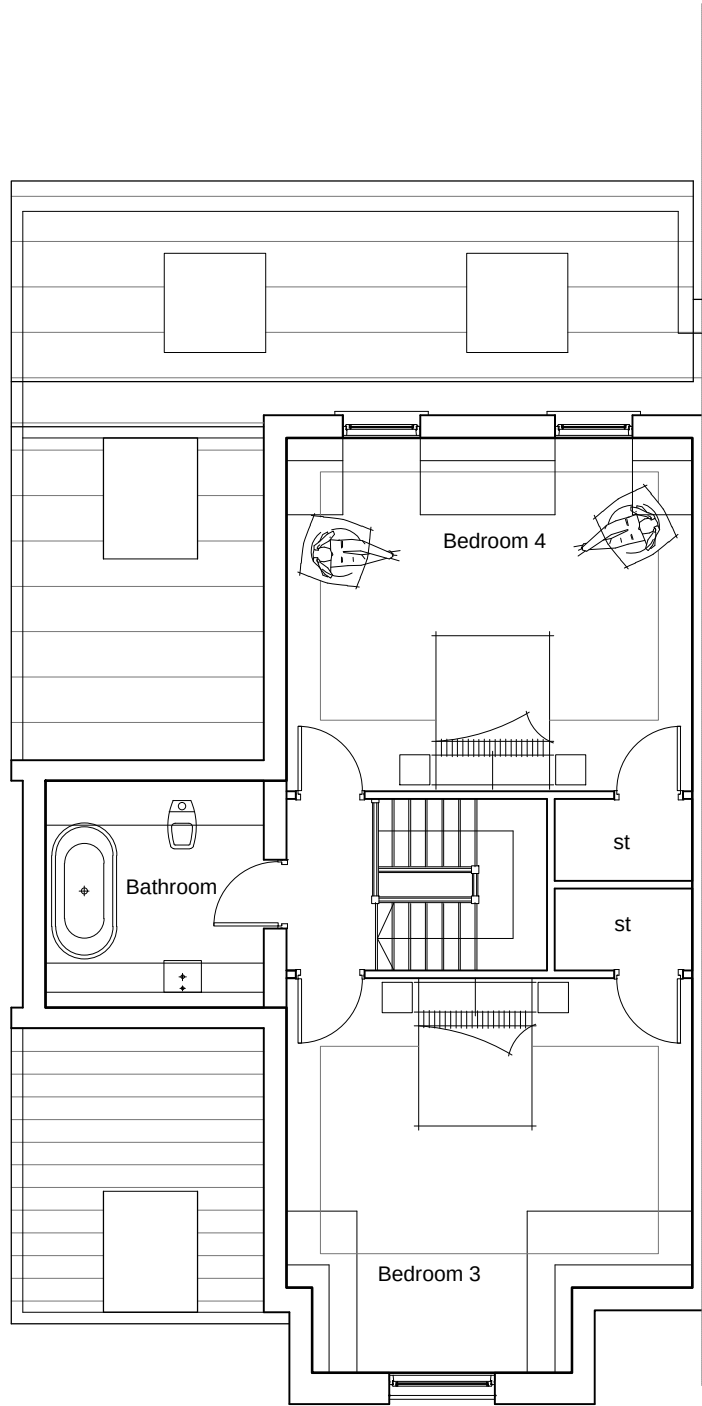

Second floor
764 sqft

----- Structure to be demolished
===== New construction



High Level View



Low Level View

